



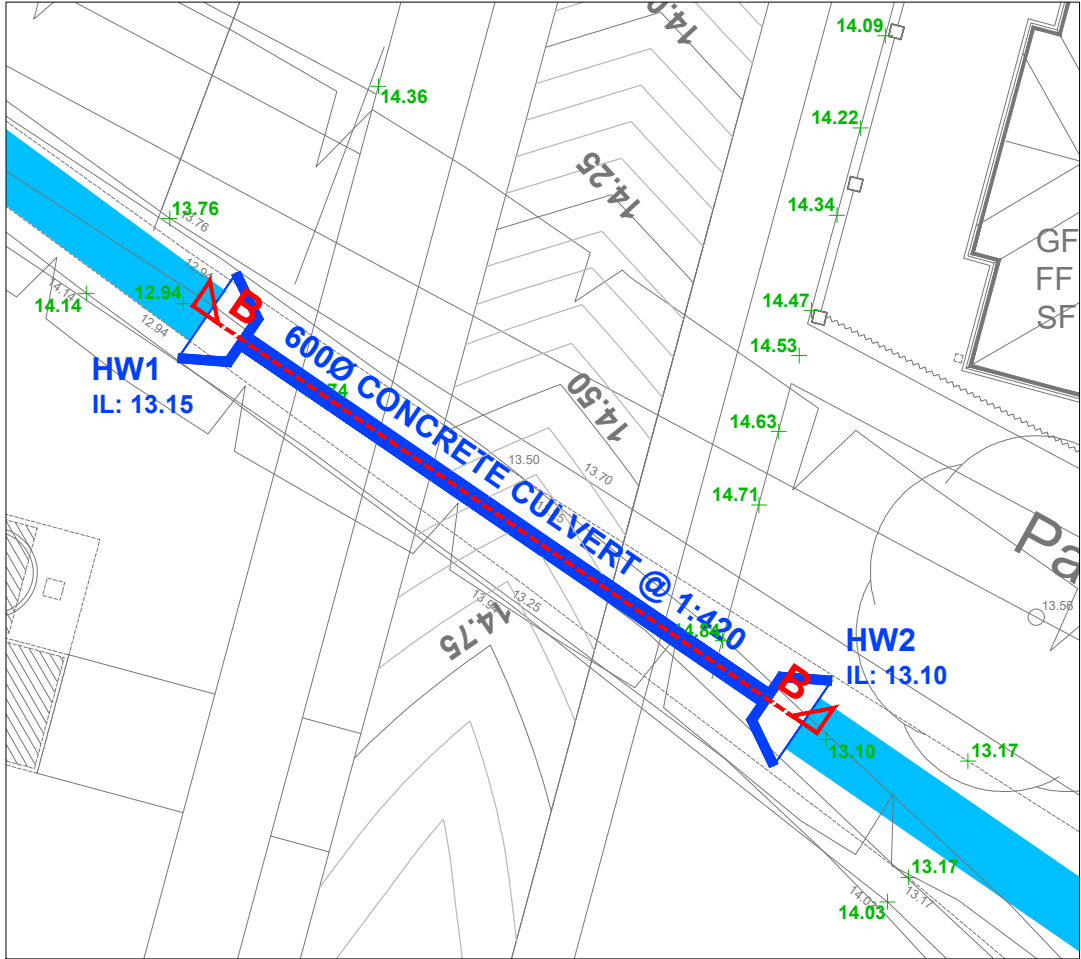

LAYOUT PLAN - SCALE 1:250

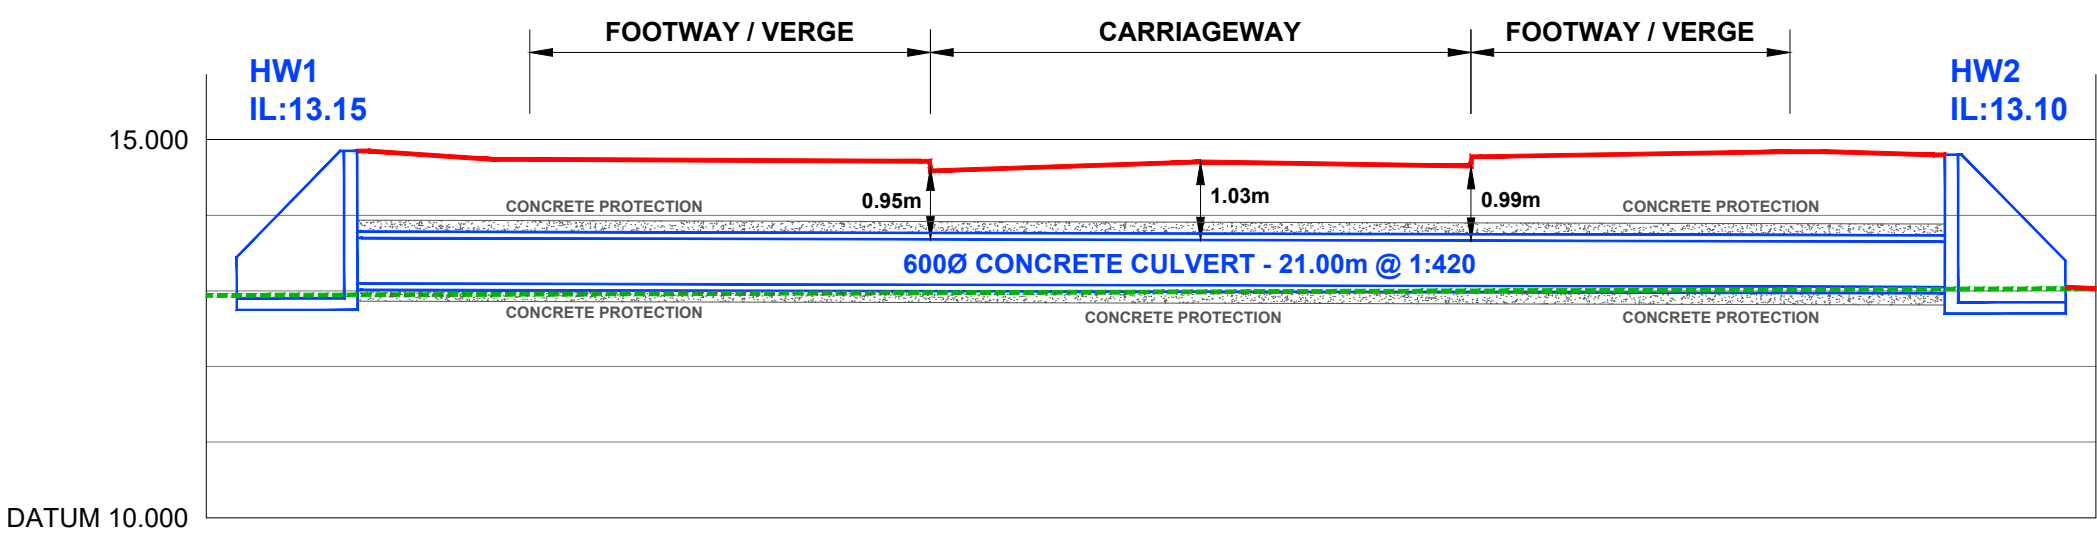

CHAINAGE (m)	-12.500	-10.500	-8.220	-2.920	0.000	+4.230	+8.450	+10.500	+12.500
PROPOSED GROUND LEVEL (m AOD)	12.943	14.850	14.740	14.589	14.684	14.651	14.843	14.800	13.100
EXISTING GROUND LEVEL (m AOD)	12.943	12.947	12.953	12.967	12.975	12.994	13.002	13.012	13.034

LONG SECTION B-B - SCALE 1:100



© This drawing and the building works depicted are the copyright of Banners Gate Ltd and may not be reproduced or amended except by written permission. No liability will be accepted for amendments made by other persons.

LEGEND



PROPOSED CULVERT

EXISTING WATERCOURSE

Rev.	Description	Date	By
A	Culvert invert level raised 250mm and concrete protection added to suit reduced depth.	31/10/2025	OB
-	First Issue	19/06/2025	OB

Drawing Status

INFORMATION

Client



Project

Lower Road, Halewood
Phase 3

Title

Culvert Long Section
OWC001



BANNERS GATE

CIVIL, STRUCTURAL & ARCHITECTURAL DESIGN SERVICES
10-11 Birmingham Street, Halesowen, West Midlands B63 3HN
Tel: 0121 687 1500 Fax: 0121 687 1501
E-mail: mail@bannersgate.com

Scale	As Shown @ A3	Drawn	DA
Date	May 2025	Checked	SM
File	20040 / dwgs / civils / current	Drawing	20040-BGC-D-OWC-05 A