



DRAWINGS FOR LOCAL
AUTHORITY APPROVALS

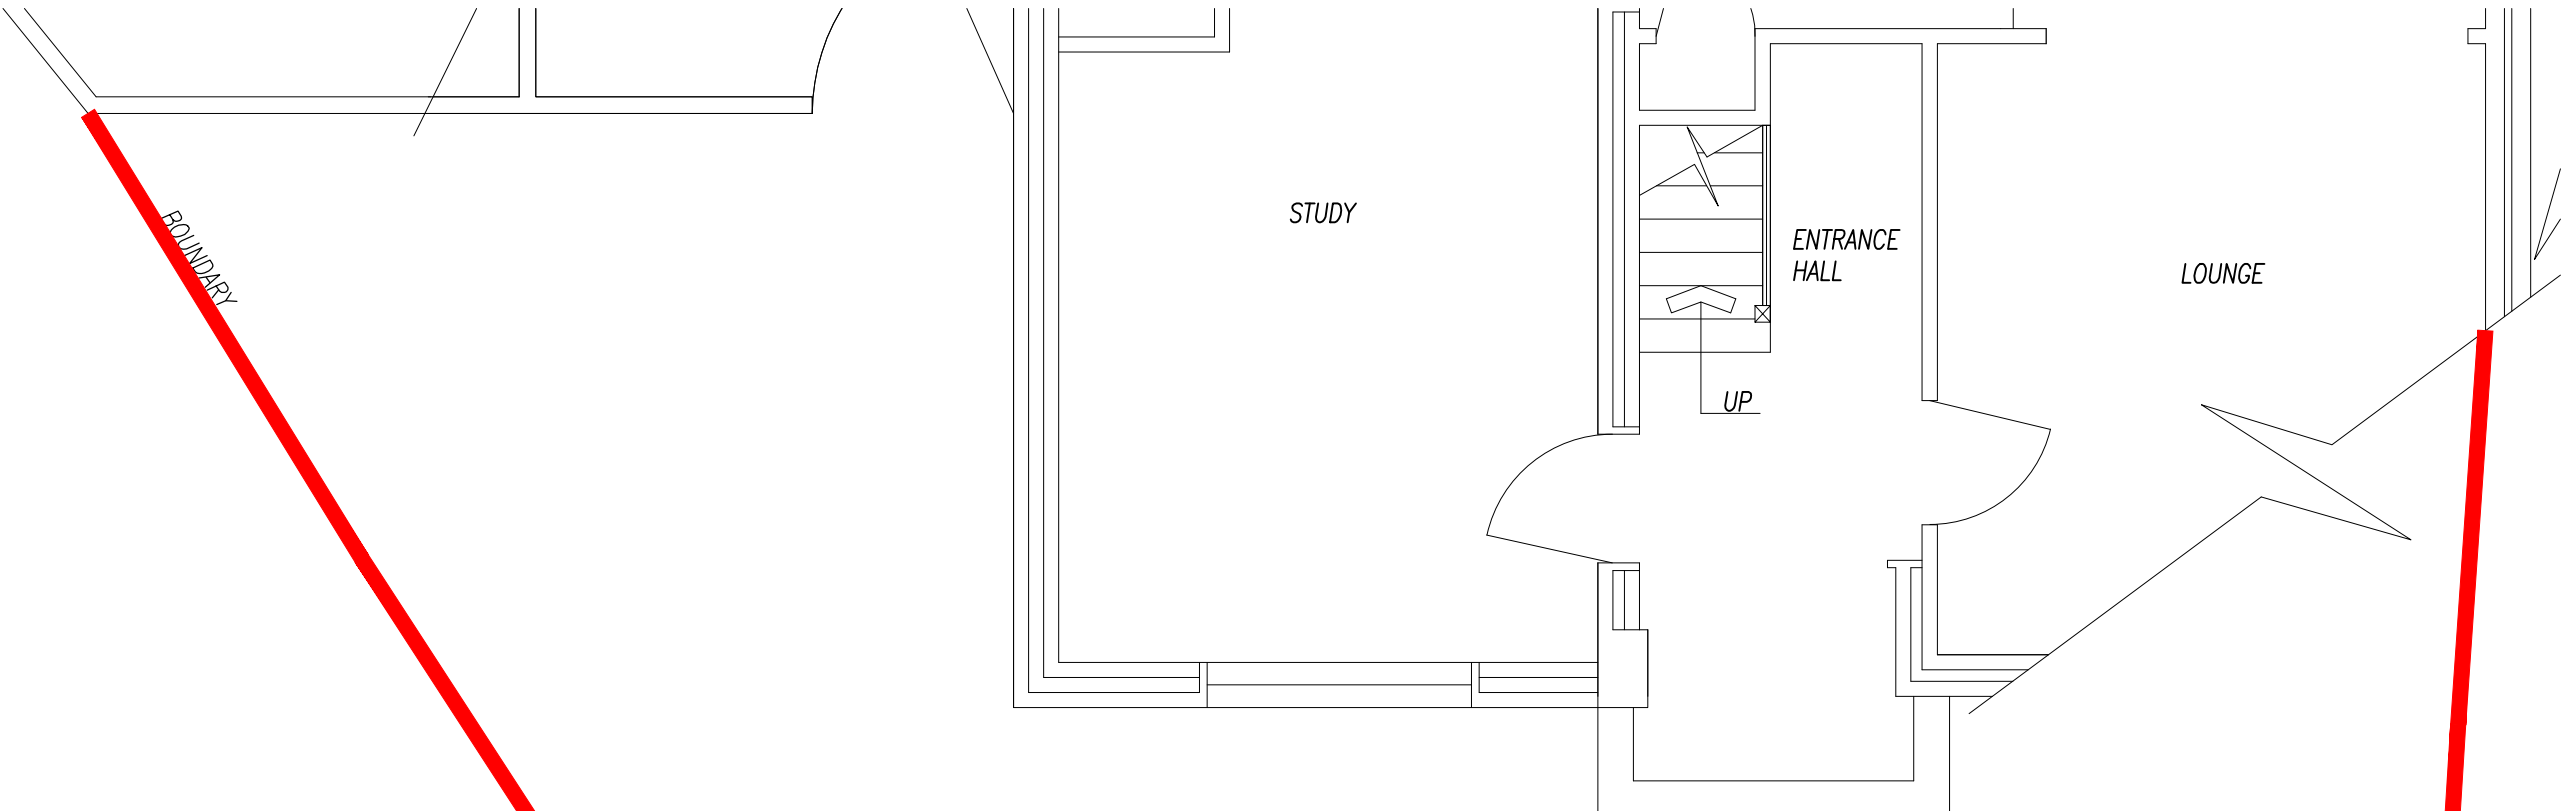

PROPOSED PARKING
SPACE LAYOUT PLAN
3No 5.0m x 3.0m

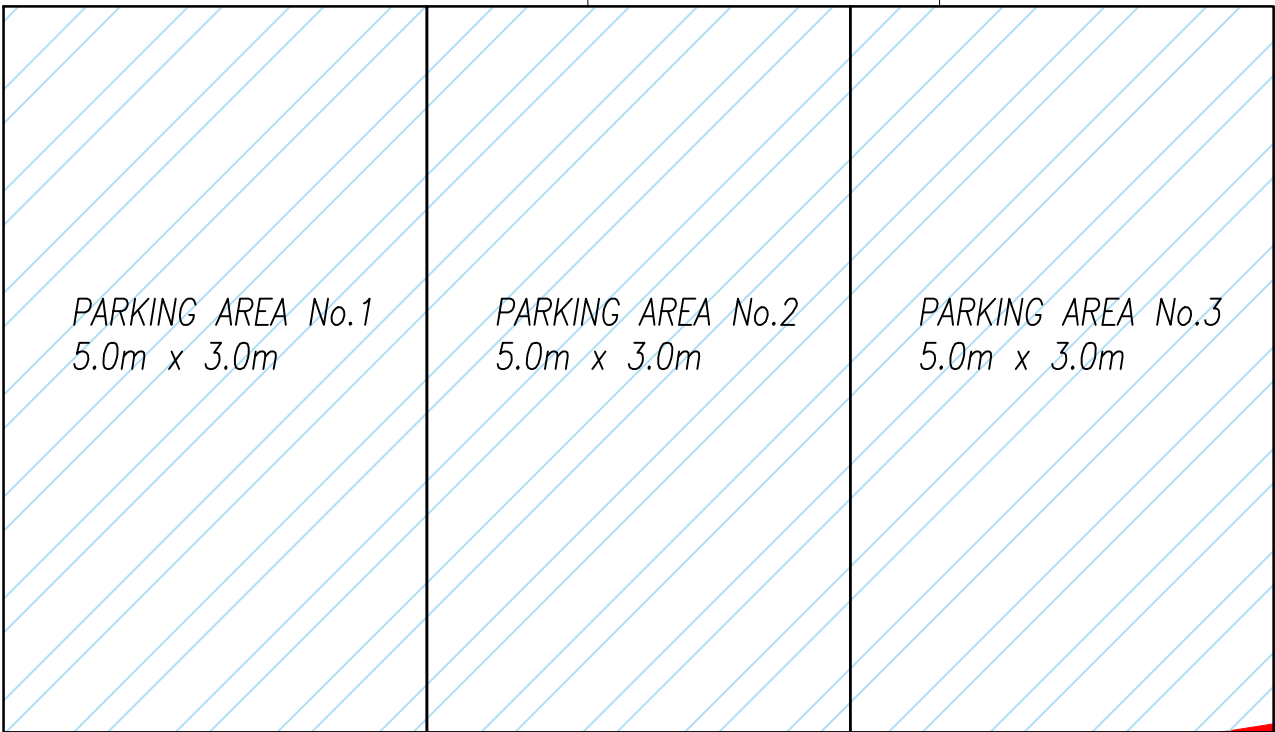

LOCATION ADDRESS: 8 SINGLETON DRV, LIVERPOOL L34 0HE	DRAWINGS FOR LOCAL AUTHORITY APPROVALS		DRG PRINTED AT A3
	DRAWING TITLE: PROPOSED PARKING SPACE ALLOCATION	DATE – JAN 2026	
	PROJECT DESCRIPTION: TO CONSTRUCT A NEW FRONT AND REAR ROOF DORMER WITHIN THE PITCHED ROOF ABOVE THE EXISTING SINGLE STORY STUDY	DRAWING No AA (EXTRA)	
		DRAWING NUMBER: MT/0825/AA	