


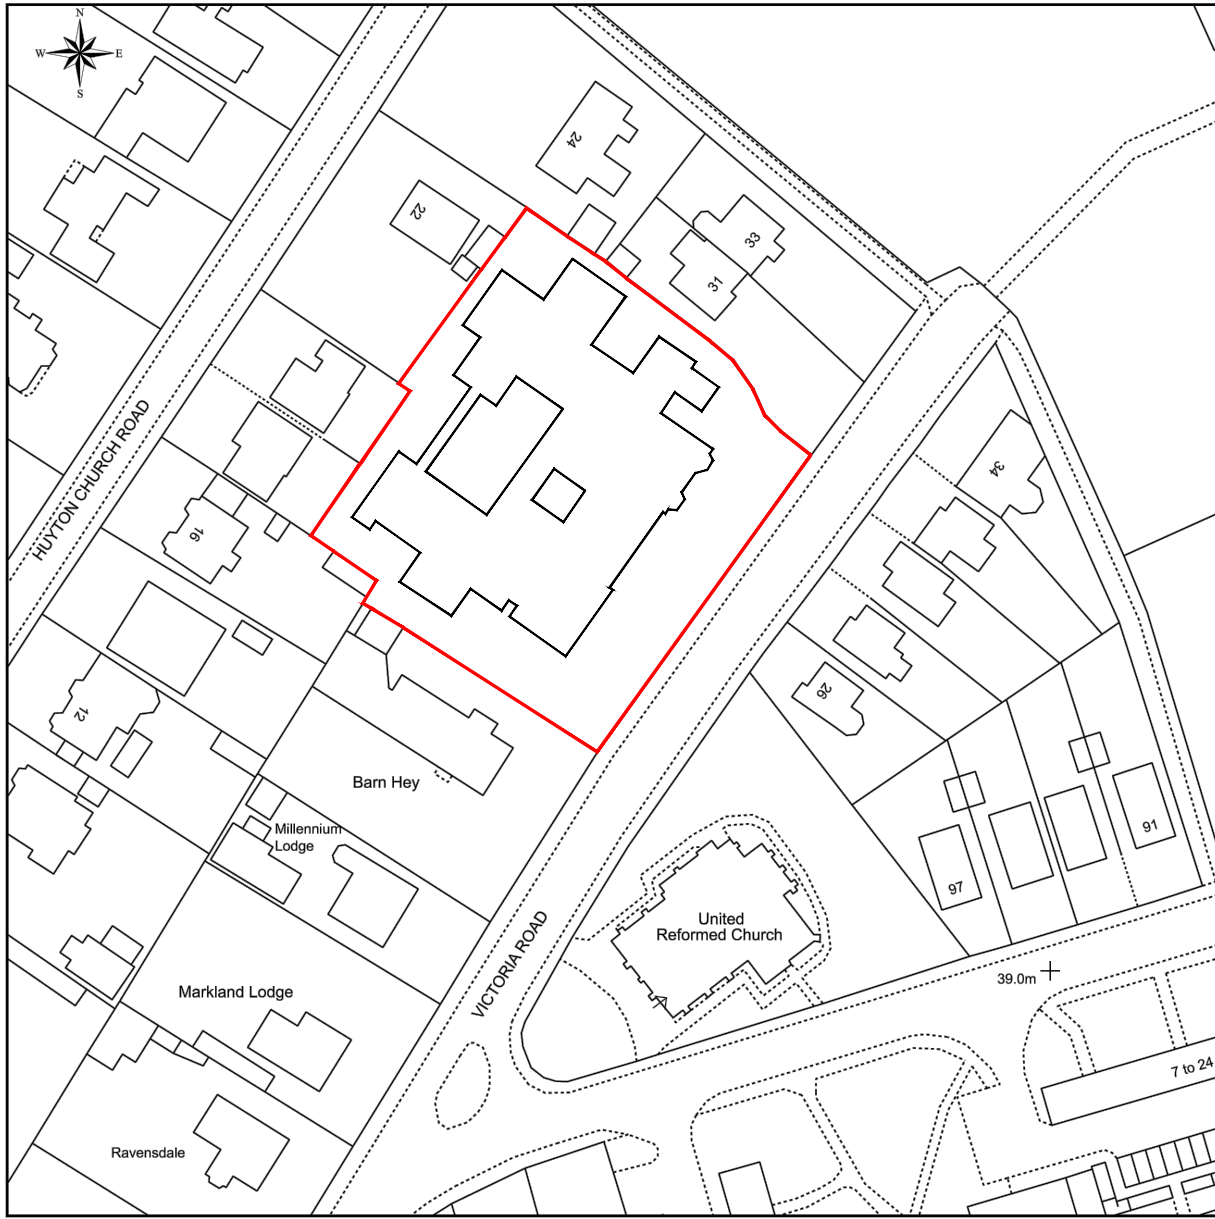


This Plan includes the following Licensed Data: OS MasterMap Black and White PDF Location Plan by the Ordnance Survey National Geographic Database and incorporating surveyed revision available at the date of production. Reproduction in whole or in part is prohibited without the prior permission of Ordnance Survey. The representation of a road, track or path is no evidence of a right of way. The representation of features, as lines is no evidence of a property boundary. © Crown copyright and database rights, 2020. Ordnance Survey 0100031673

0m 20m 40m 60m 80m 100m

Scale: 1:1250, paper size: A4

SHWILKINSON
ARCHITECTS LIMITED

WEBSITE: WWW.SHWILKINSON.CO.UK ADDRESS: 6 DALE LEE,
EMAIL: SCOTT@SHWILKINSON.CO.UK WESTHOUGHTON,
TELEPHONE: 07809 373 066 BOLTON, BL5 3YE

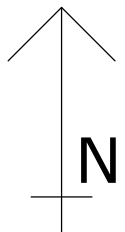

CLIENT:
ELYSIUM HEALTHCARE
PROJECT:
VICTORIA GARDENS

DRAWING TITLE:
000 SITE LOCATION PLAN
PROJECT NO: **21946** DATE: **SEP 21** SCALE: **1:1250 @A4**

© COPYRIGHT IN THIS DRAWING IS VESTED IN SHWILKINSON
ARCHITECT & DESIGNER

NOTES: DO NOT SCALE, USE FIGURED DIMENSIONS ONLY. ALL DIMENSIONS TO BE VERIFIED ON SITE
PRIOR TO THE COMMENCEMENT OF ANY WORK OR THE PRODUCTION OF ANY SHOP DRAWING.
ALL DISCREPANCIES TO BE REPORTED TO THE ARCHITECT.