



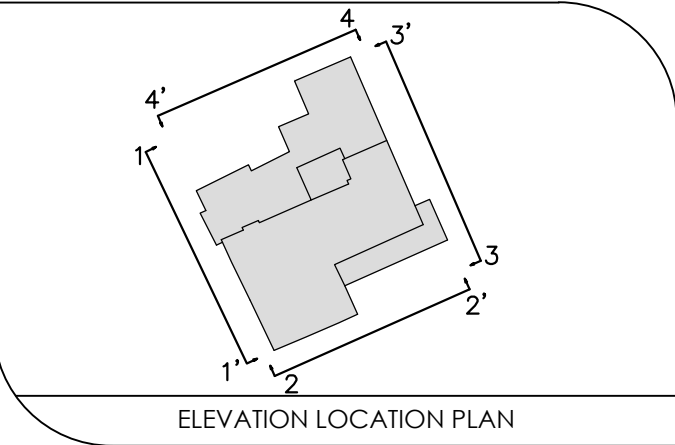


File Name: S24858-EL.dwg
NOTES:
All levels relate to O.S (Newlyn) Datum, Established using network RTK.
Survey plotted on a plane local grid, orientated to National Grid.

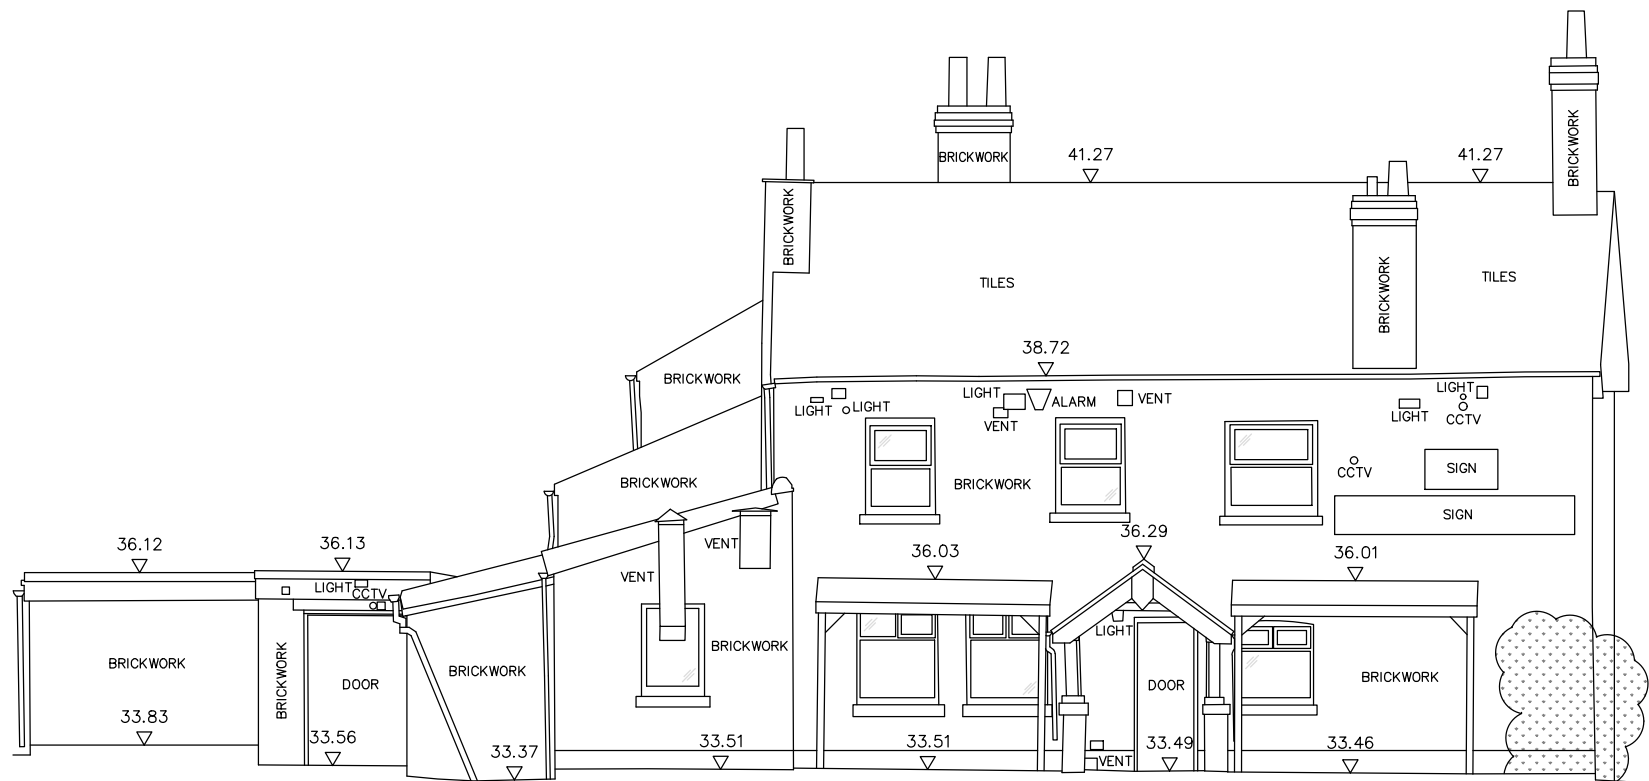


Datum 31.00m

Elevation 01

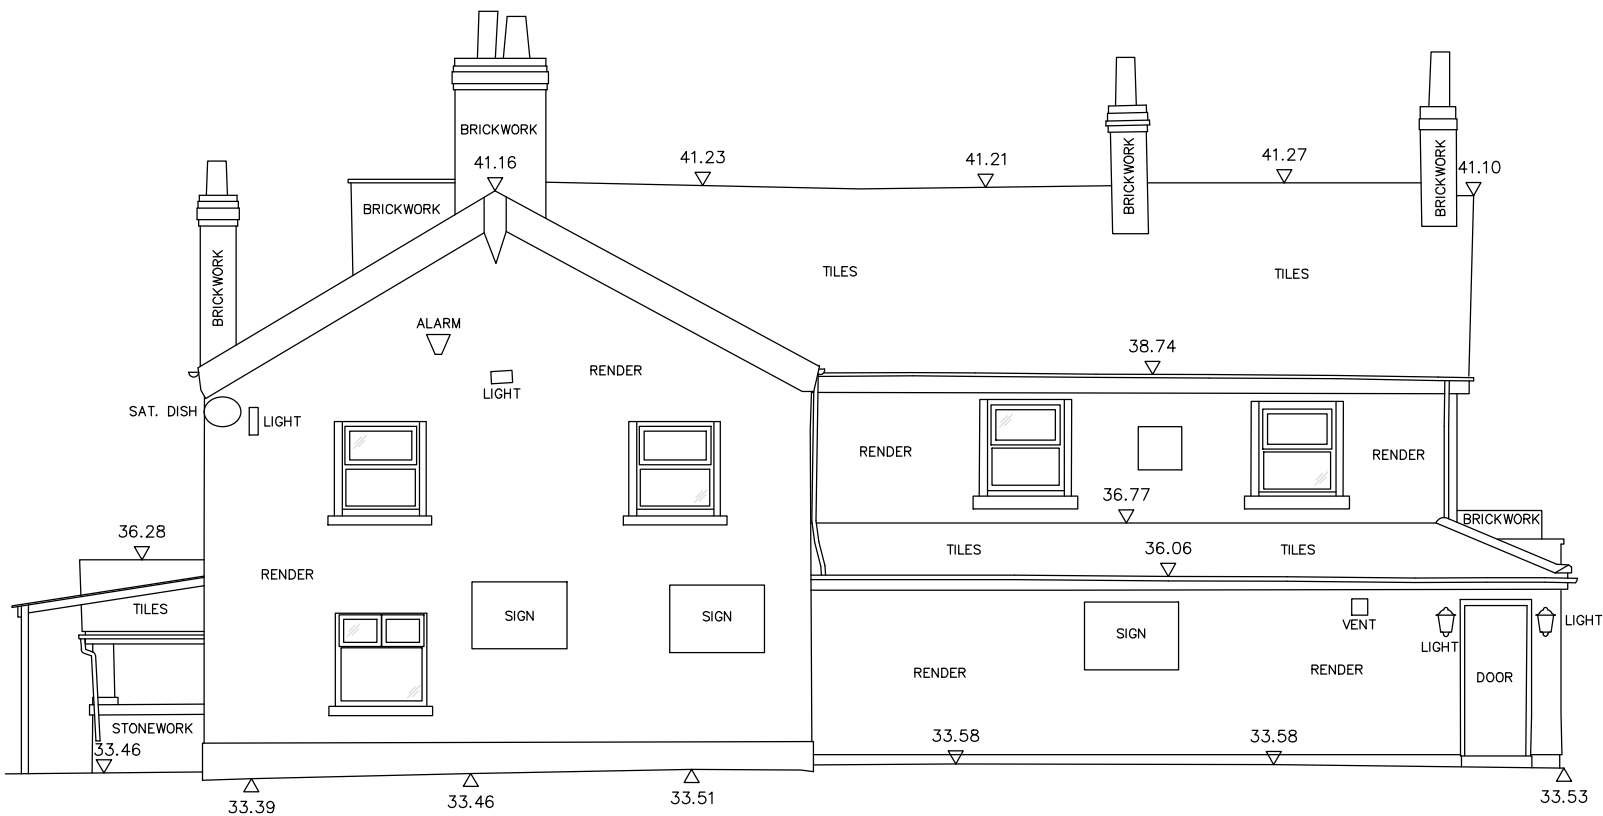


Datum 31.00m

Elevation 02

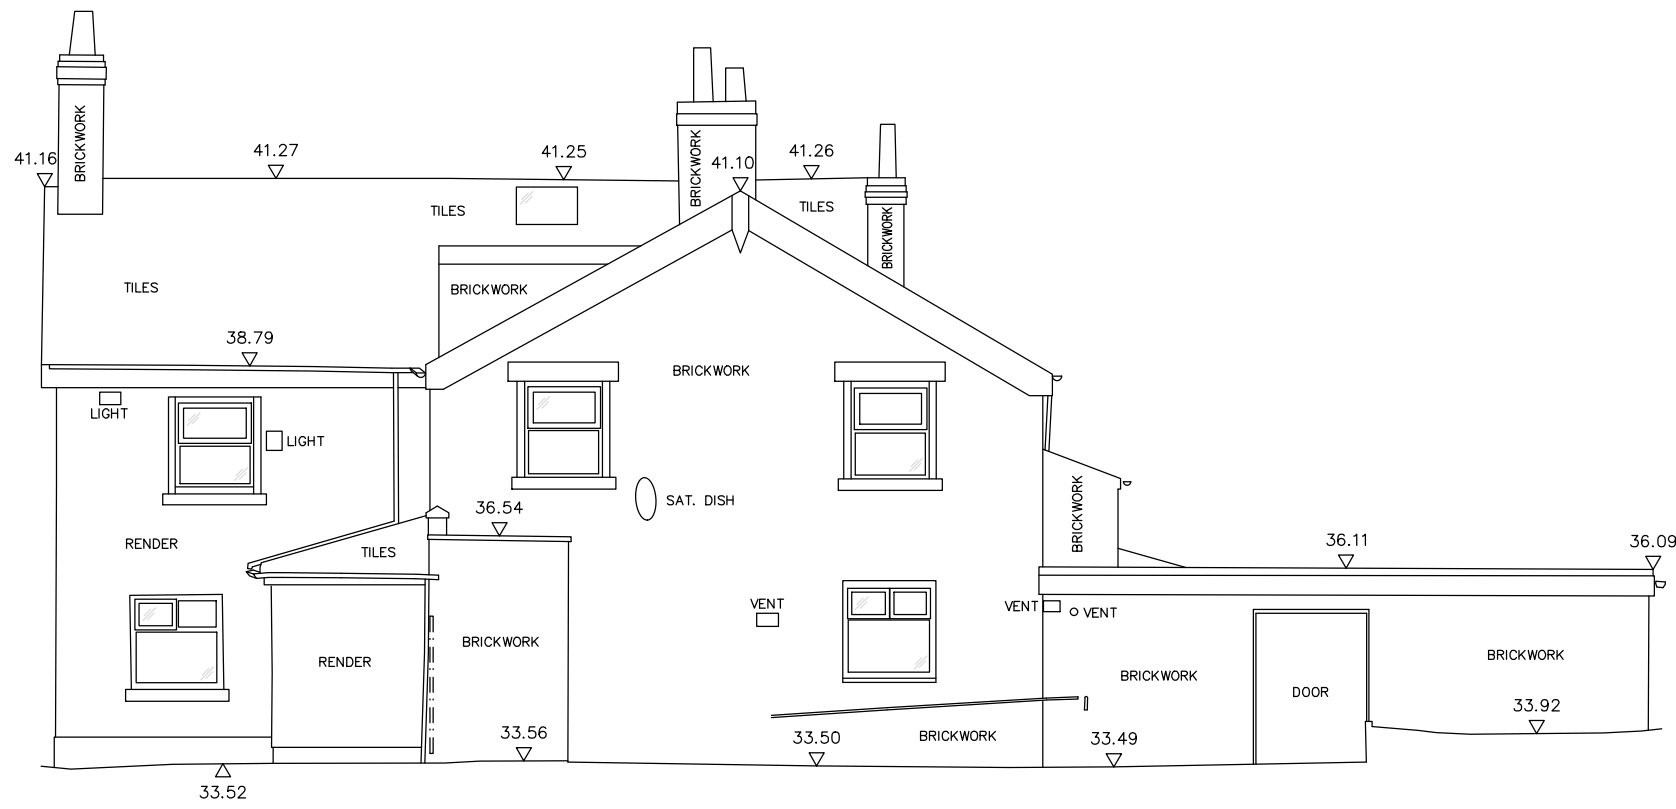


Datum 31.00m

Elevation 03

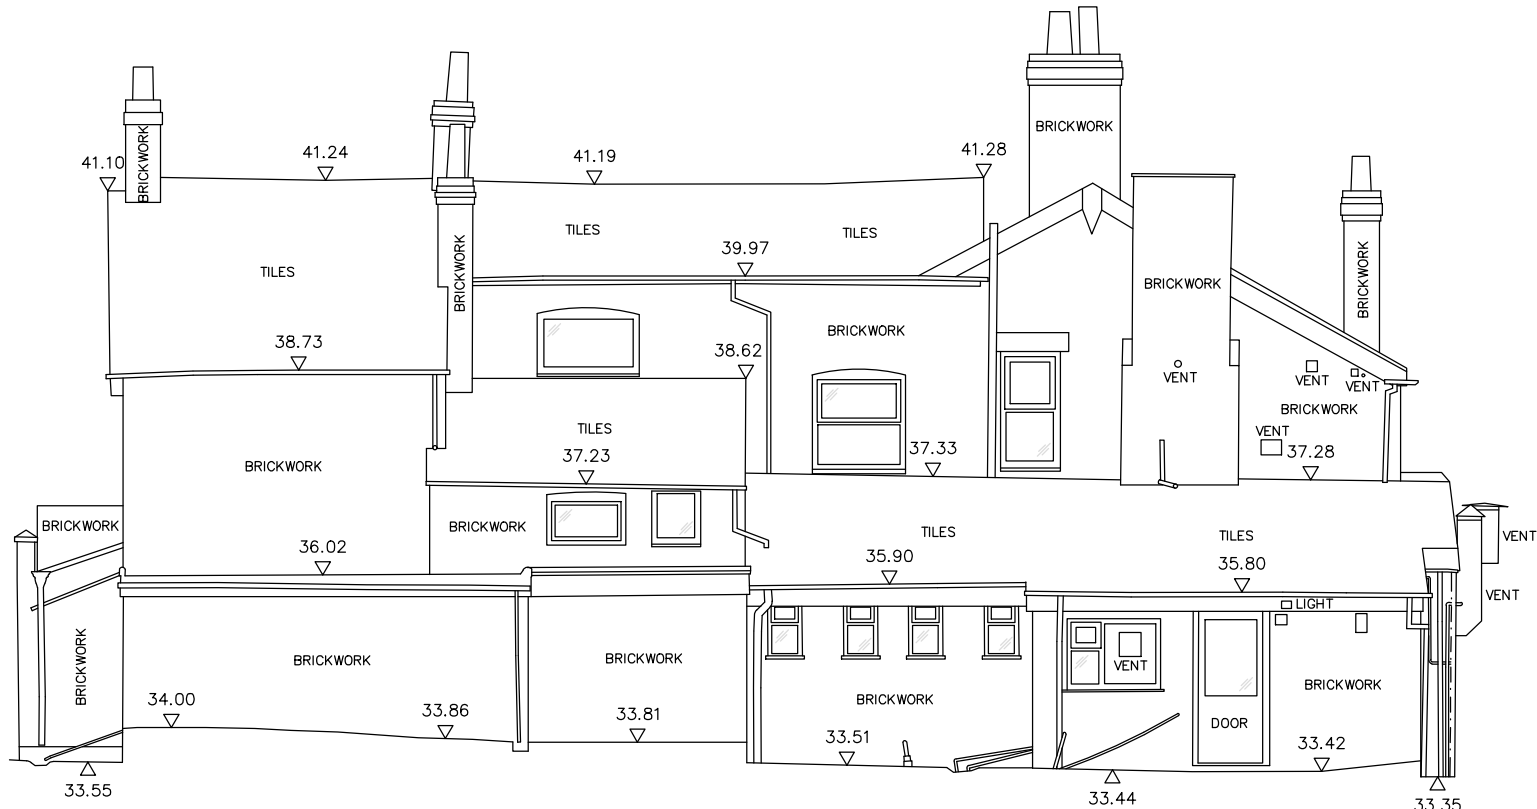

Datum 31.00m

Elevation 04

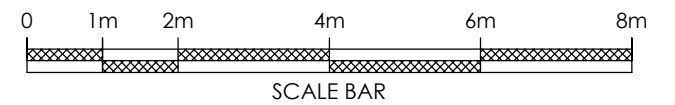

REV	DATE	DESCRIPTION



Client
Revival Architecture
Suite 203
Queens Dock Business Centre
67-83 Norfolk Street
Liverpool
L1 0BG

Project Title
Elevational Survey at:
The Unicorn Public House
Cronton Road
Widnes
WA8 5QF

Surveyed I.Bryning	Drawn B.Carr	Checked R.Critchley
Scale 1:100	Date Nov 23	Drawing Ref. S24858-EL
No. 01	Size A2	Rev --