


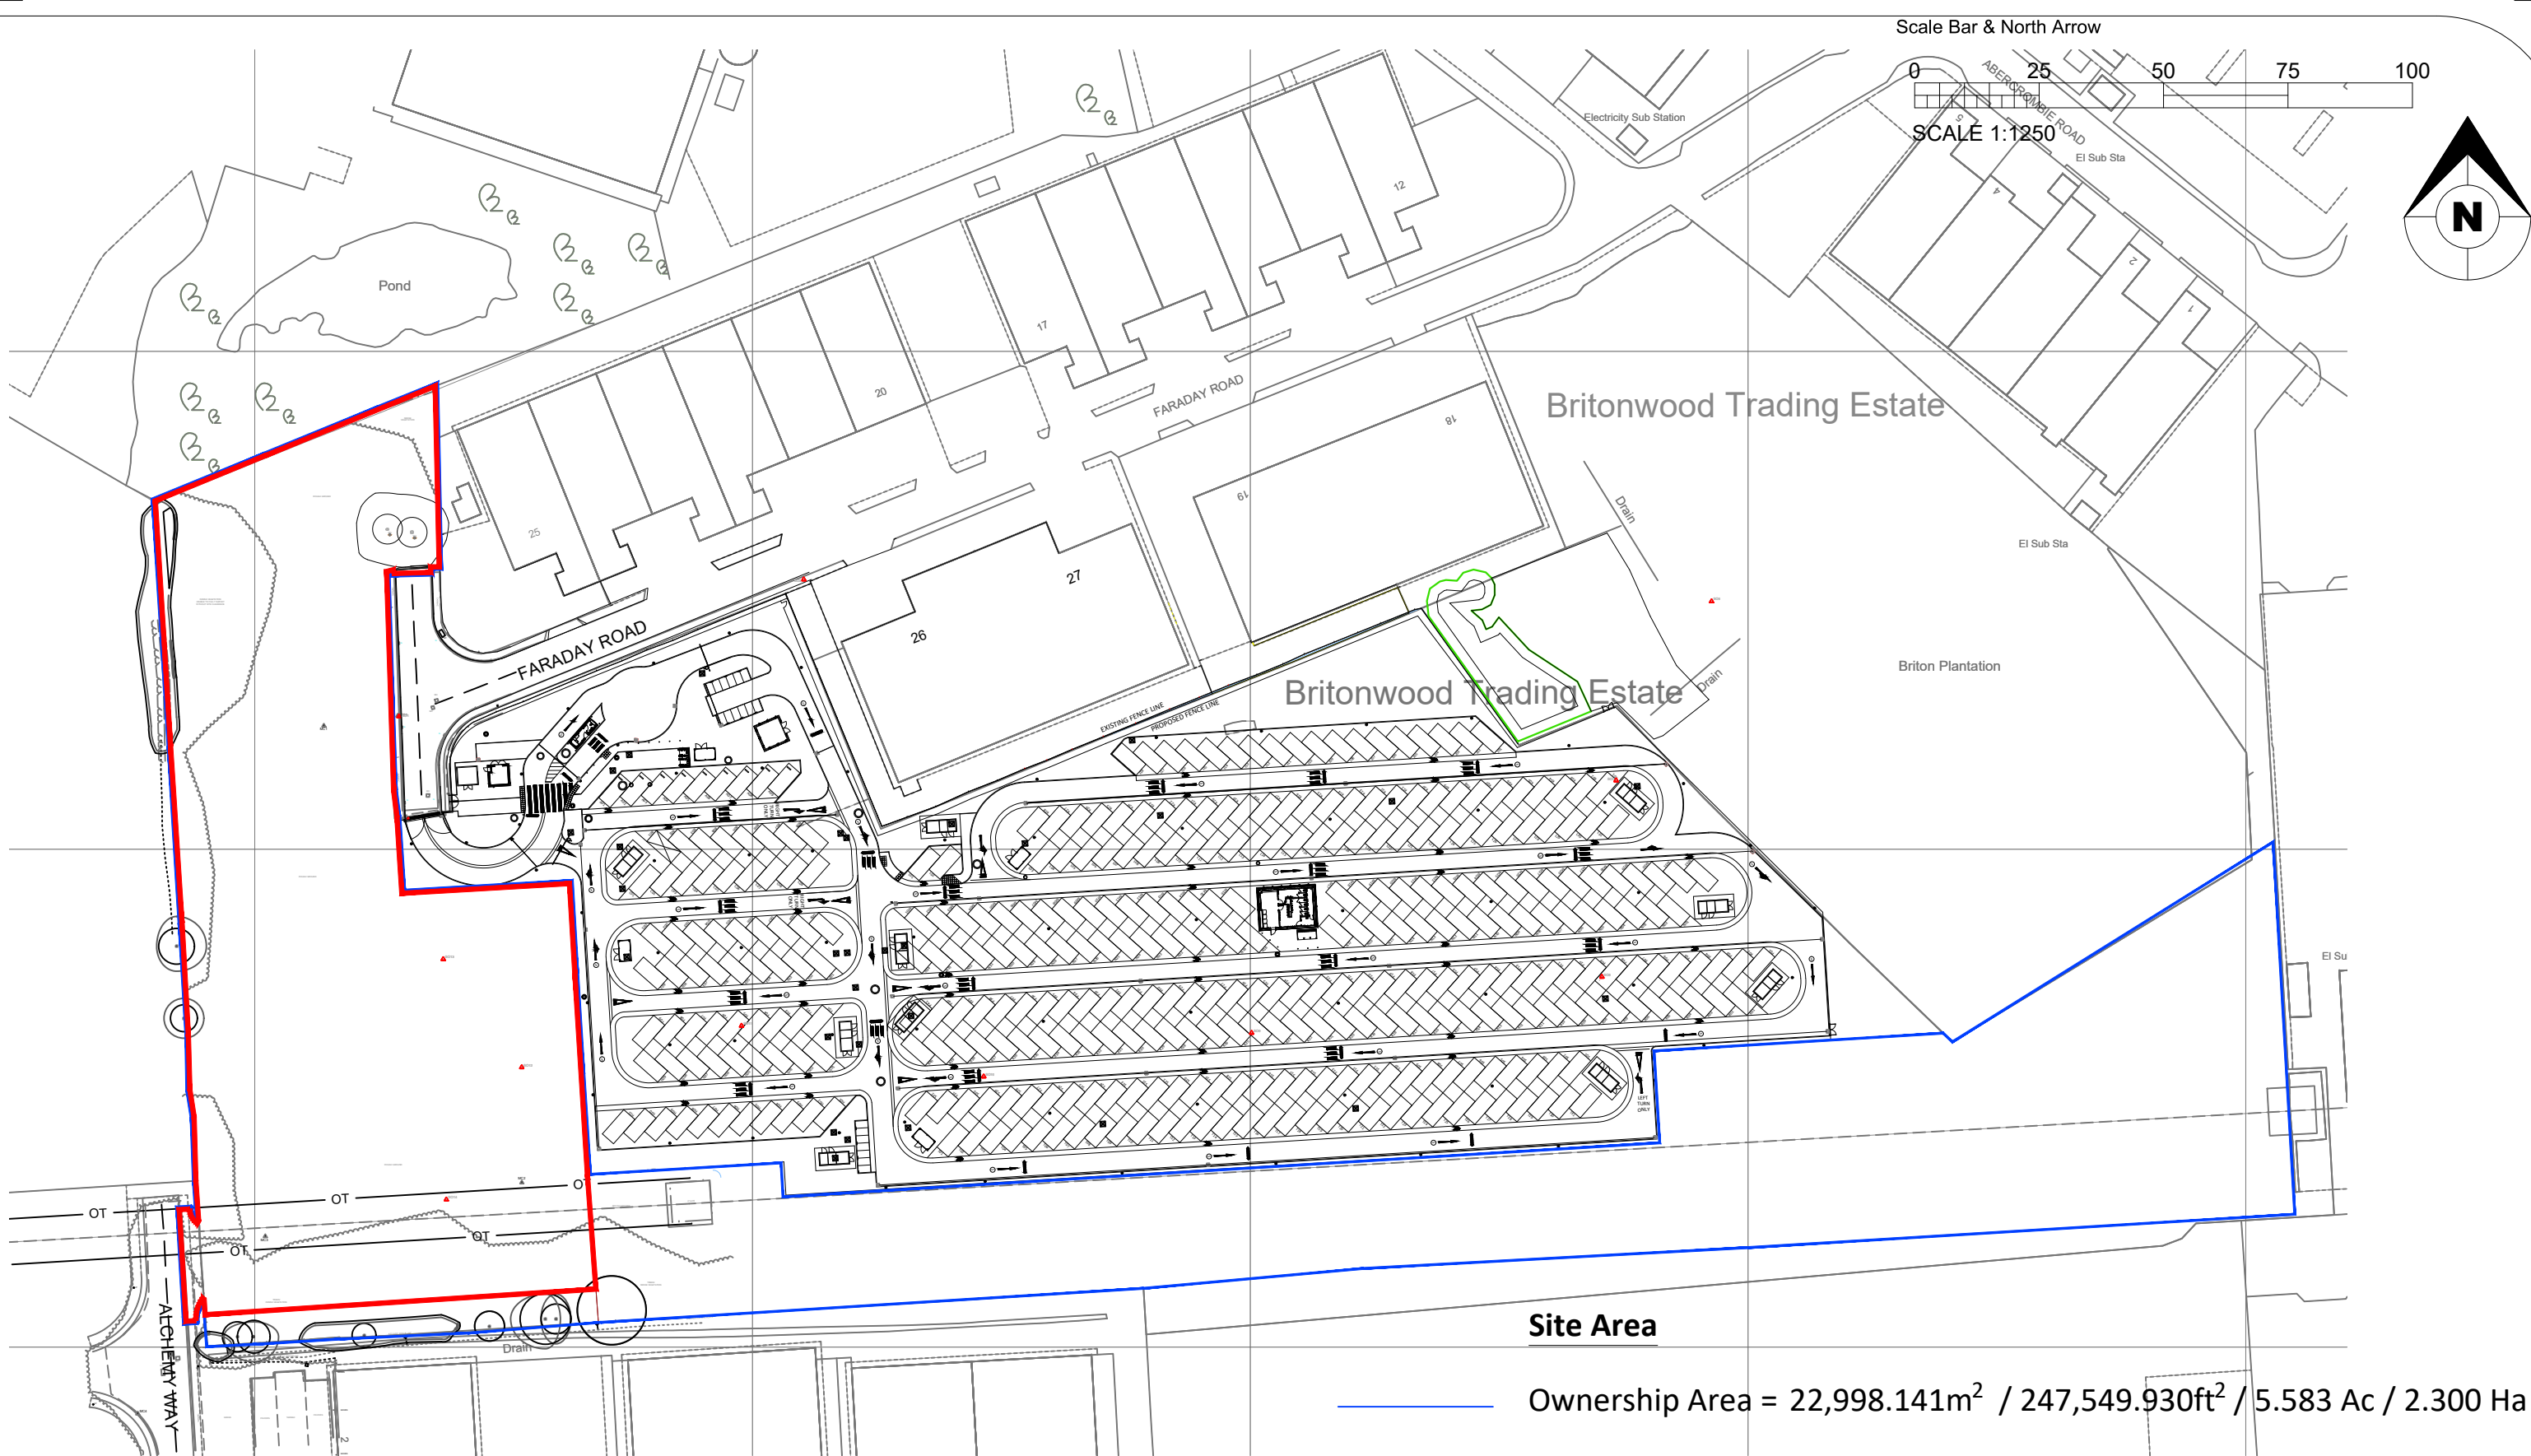

Site Area

Ownership Area = 22,998.141m² / 247,549.930ft² / 5.583 Ac / 2.300 Ha

Site Area = 10,907.975m² / 117,412.470ft² / 2.695 Ac / 1.090 Ha

Scale this drawing for planning purposes only
ashton smith to be notified of discrepancies in figured dimensions
Contractors must check all dimensions from site
This drawing is copyright and is for use on this site only
This drawing is to be used solely for information as entitled
For other information refer to the latest revision of any cross referenced drawing



P06	2026/03/26	Updated ownership boundary (blue) to comments received.	D.L.	R.B.
P05	2026/03/23	Updated to additional comments received.	D.L.	R.B.
P04	2026/03/16	Updated to comments received.	D.L.	R.B.
P03	2026/03/09	Updated to comments 04 & 05/03/2026 and various documents received	D.L.	R.B.
P02	2026/02/27	Updated to comments received 25/02/2026	D.L.	R.B.
P01	2026/02/23	Initial Issue	D.L.	R.B.
REV	DATE	DESCRIPTION	DRAWN BY	CHECKED BY
REVISIONS				

PROJECT TITLE			
Marchmont Open Storage Facility, Knowsley.			
DRAWING TITLE			
SITE LOCATION PLAN			
RIBA STAGE	STATUS		DRAWN BY
-	PLANNING		D.L.
SHEET	SCALE	DATE	CHECKED BY
A3	1:1250	2026/02/18	R.B.
SUITABILITY		REVISION	
S0		P06	
MAR2-ASA-00-EX.SI-D-A-0001-(S0-P06)			

CLIENT	
Ashton Smith, Belvedere House, 2 Victoria Avenue, Harrogate, North Yorkshire, HG1 1EL Tel: 01423 522882 Fax: 01423 565104 www.ashtonsmith.co.uk	

JOB NO. 24040