



For Retaining Structure
To Engineers Design
and Details

SITE SECTION A - A
1:200

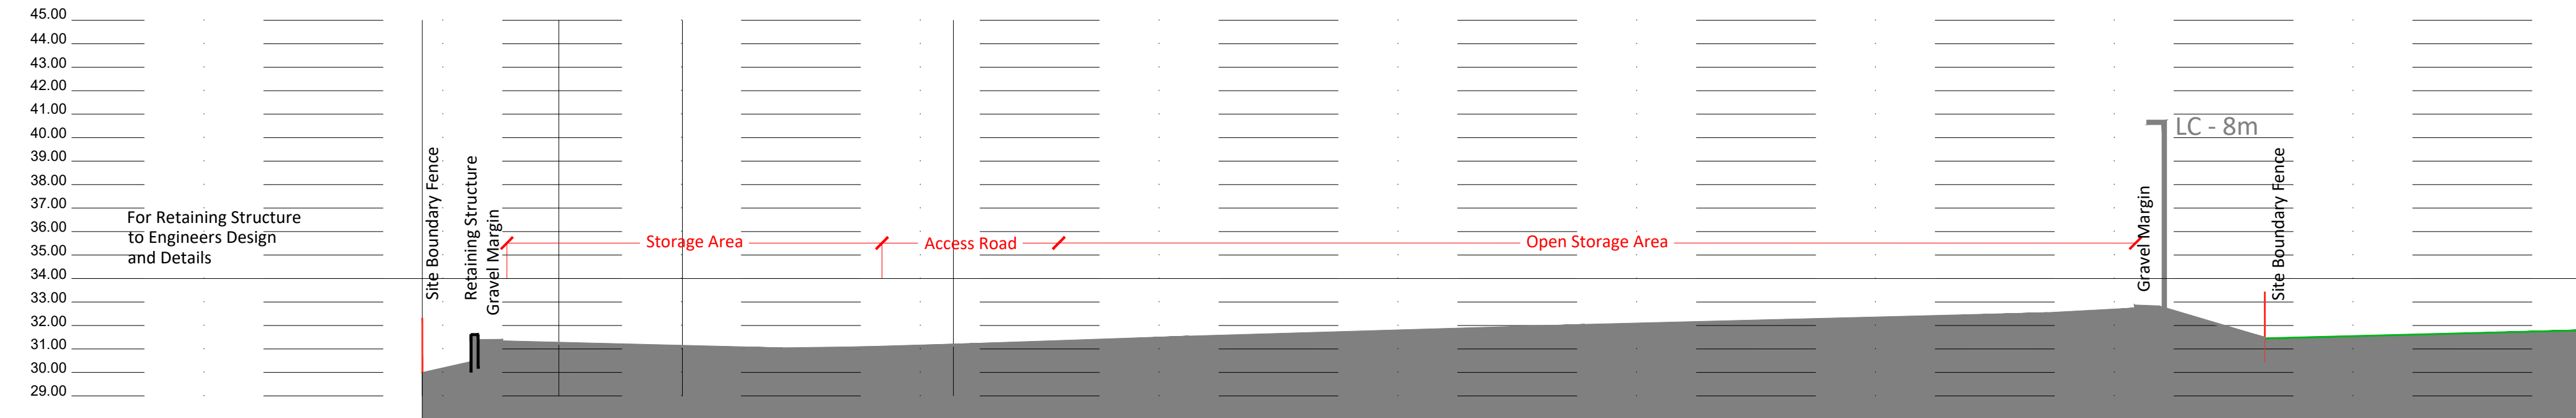


For Retaining Structure
To Engineers Design
and Details

SITE SECTION B - B
1:200

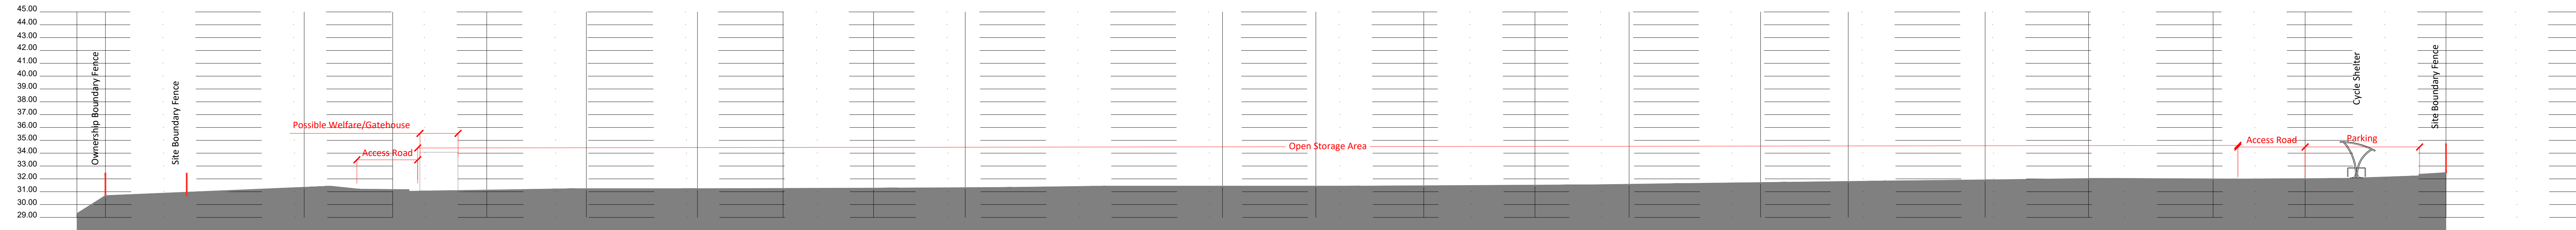

SITE SECTION C - C
1:200

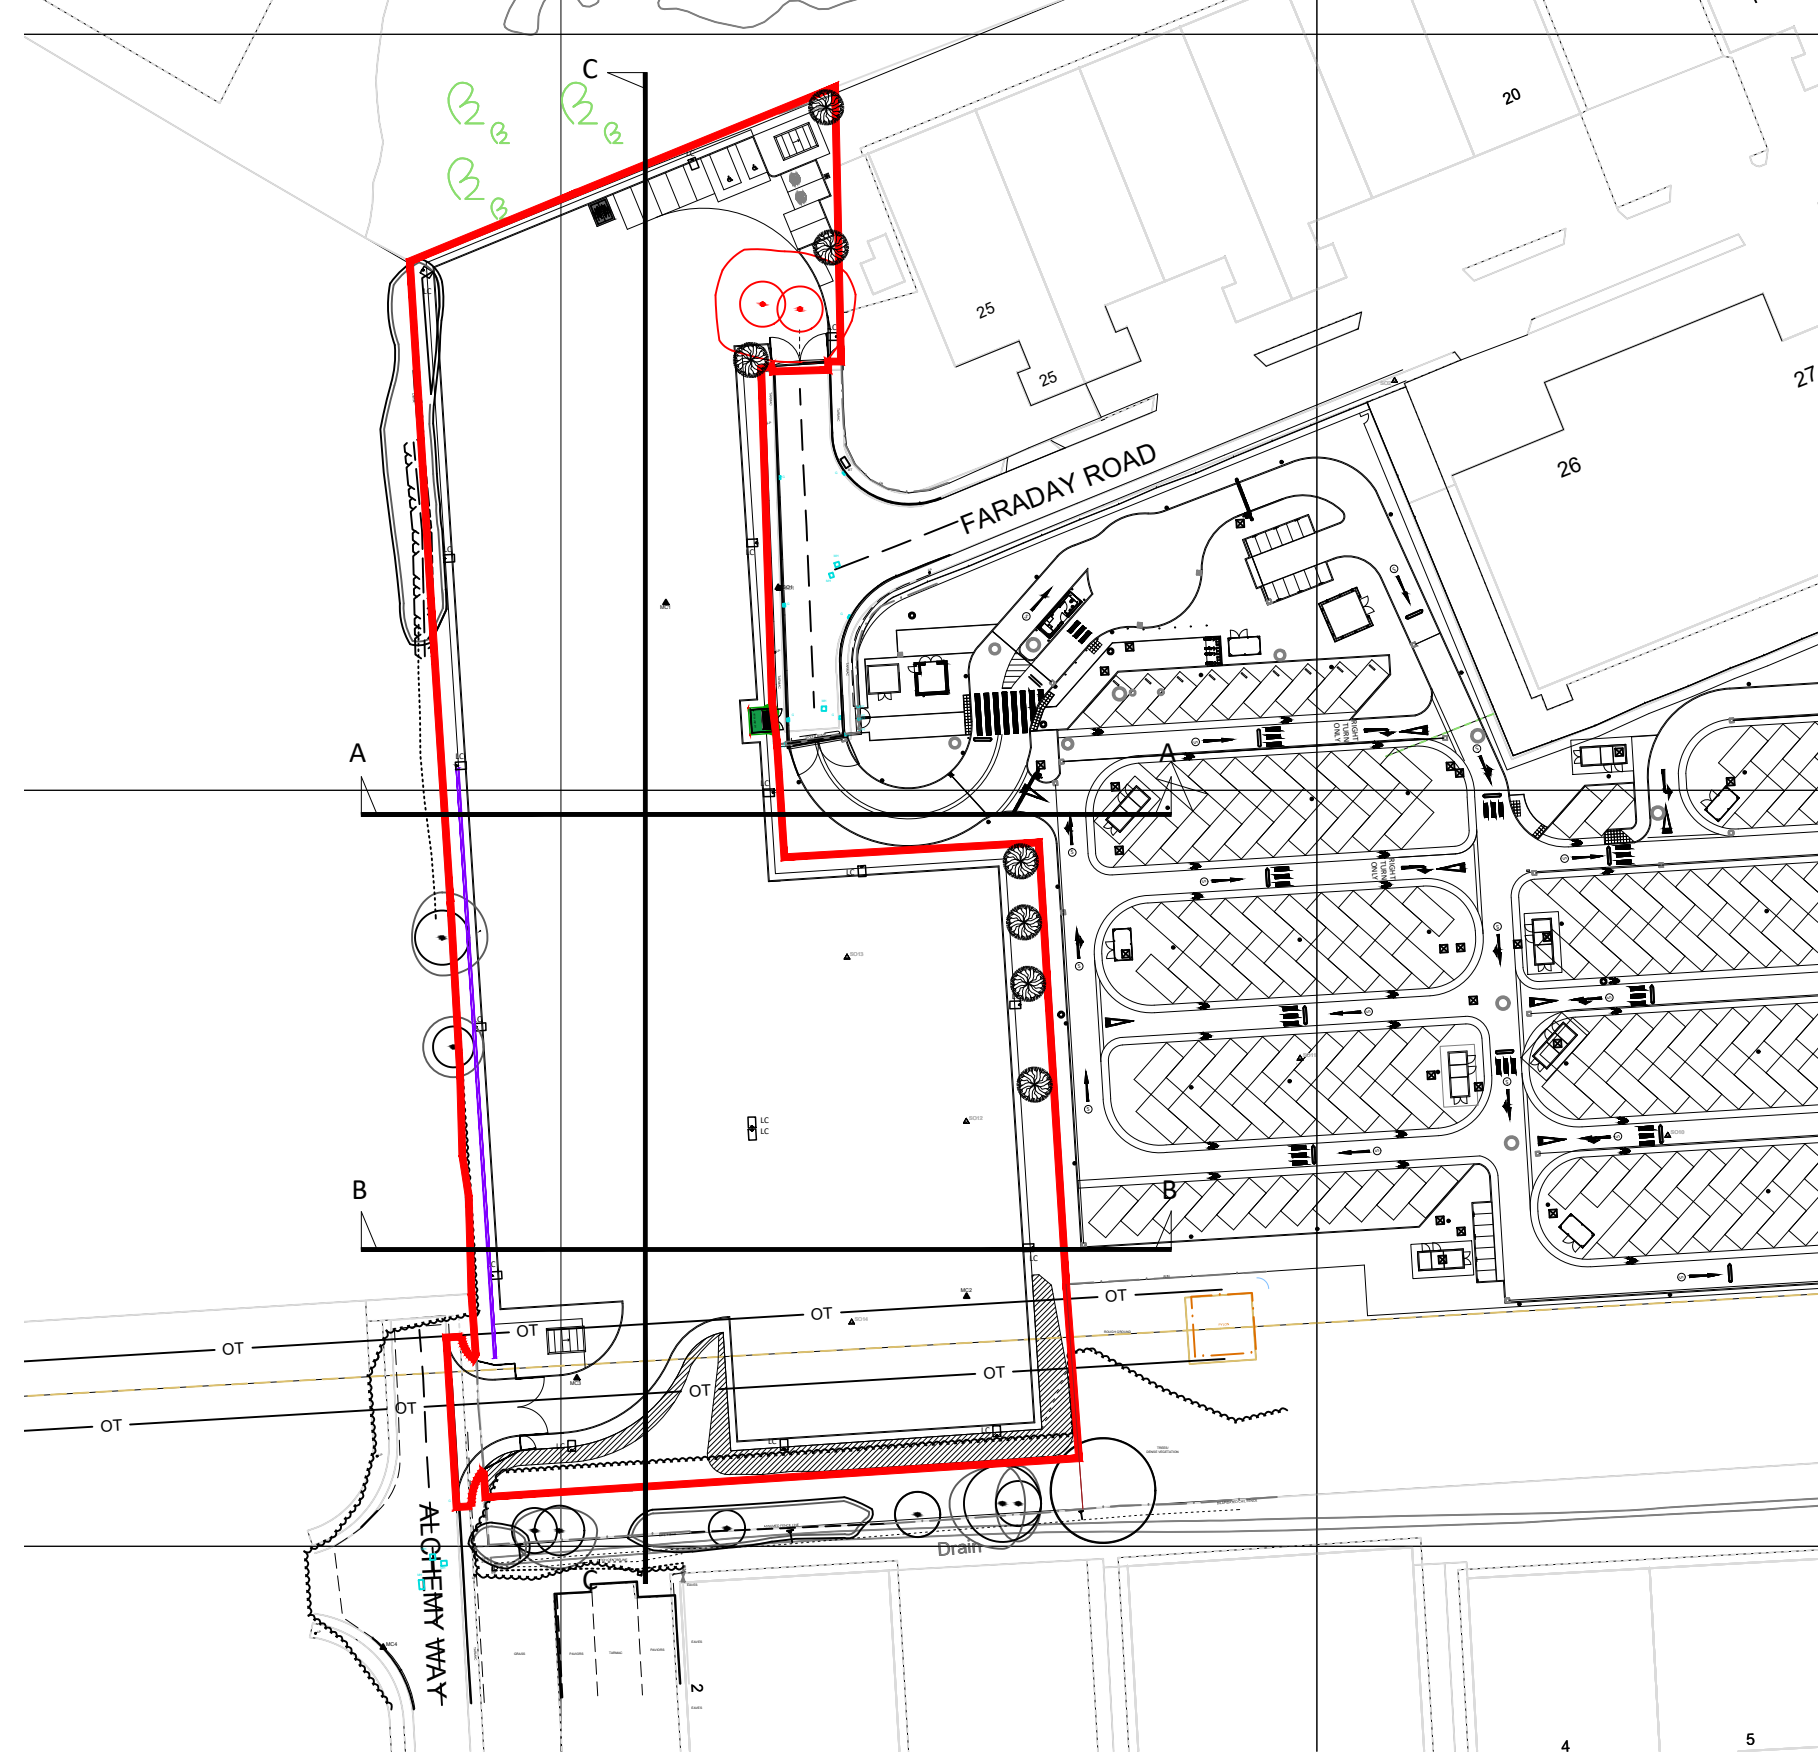

SITE PLAN
1:2000

Scale this drawing for planning purposes only.
Ashton Smith is not responsible for any errors or omissions in this drawing.
Contractors must check all dimensions from site.
This drawing is copyright and for use on this site only.
This drawing is to be used solely for information as certified.
For other information refer to the latest version of any cross-referenced drawing.



LOCATION PLAN

NOTES

REV	DATE	DESCRIPTION
P05	2026/02/18	Updated to additional comments received.
P04	2026/02/18	Updated to comments received and Terms call.
P03	2026/02/18	Updated to comments received and Terms call.
P02	2026/02/18	Updated to comments received 25/02/2025.
P01	2026/02/18	Initial issue.

