



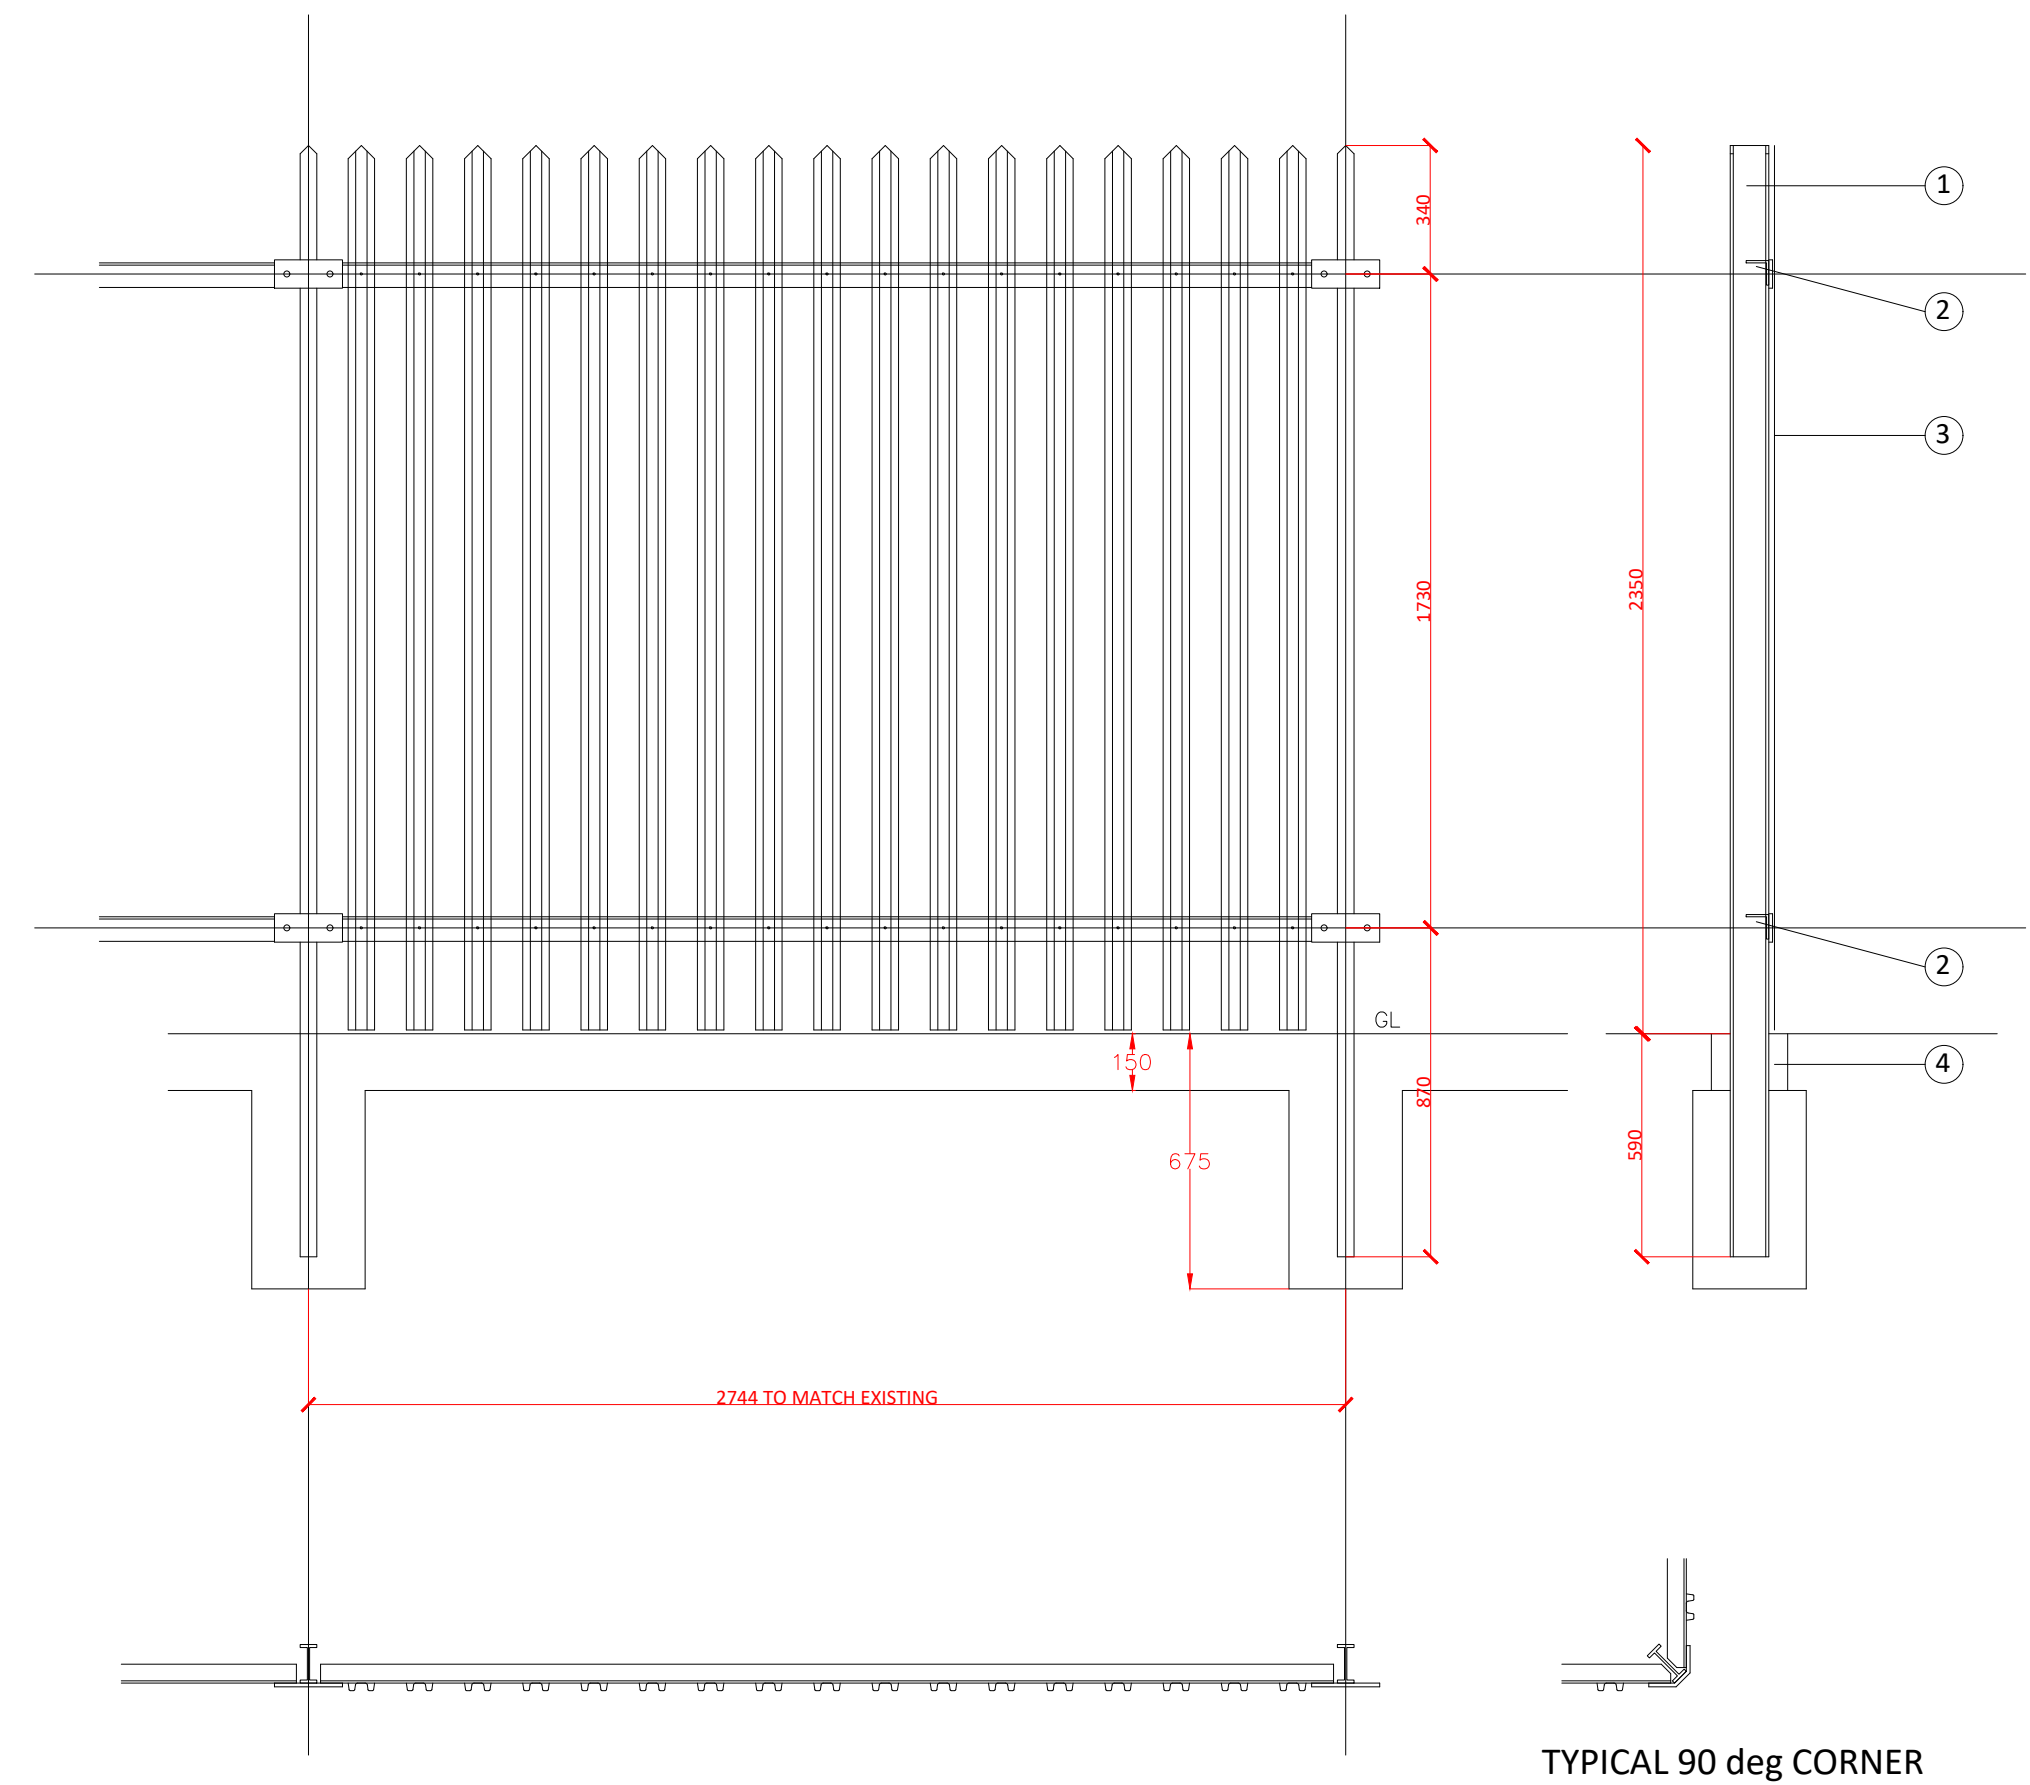

- LEGEND
- 1 - 102 x 44 x 7.44 RSJ
 - 2 - RAILS 65 x 50 x 6 ANGLE
 - 3 - PALE 3mm 'W' SECTION (2.45Kg/m)
 - 4 - 200 x 150 CONCRTE CILL (OPTIONAL)
- FINISH GALVANISED TO BS 729
POWDER COATED OPTIONAL EXTRA
MANUFACTURED IN ACCORDANCE WITH
BS 1722 Part 12

PROPOSED SECURITY GATES
1:20

EXISTING / PROPOSED FENCE
1:20

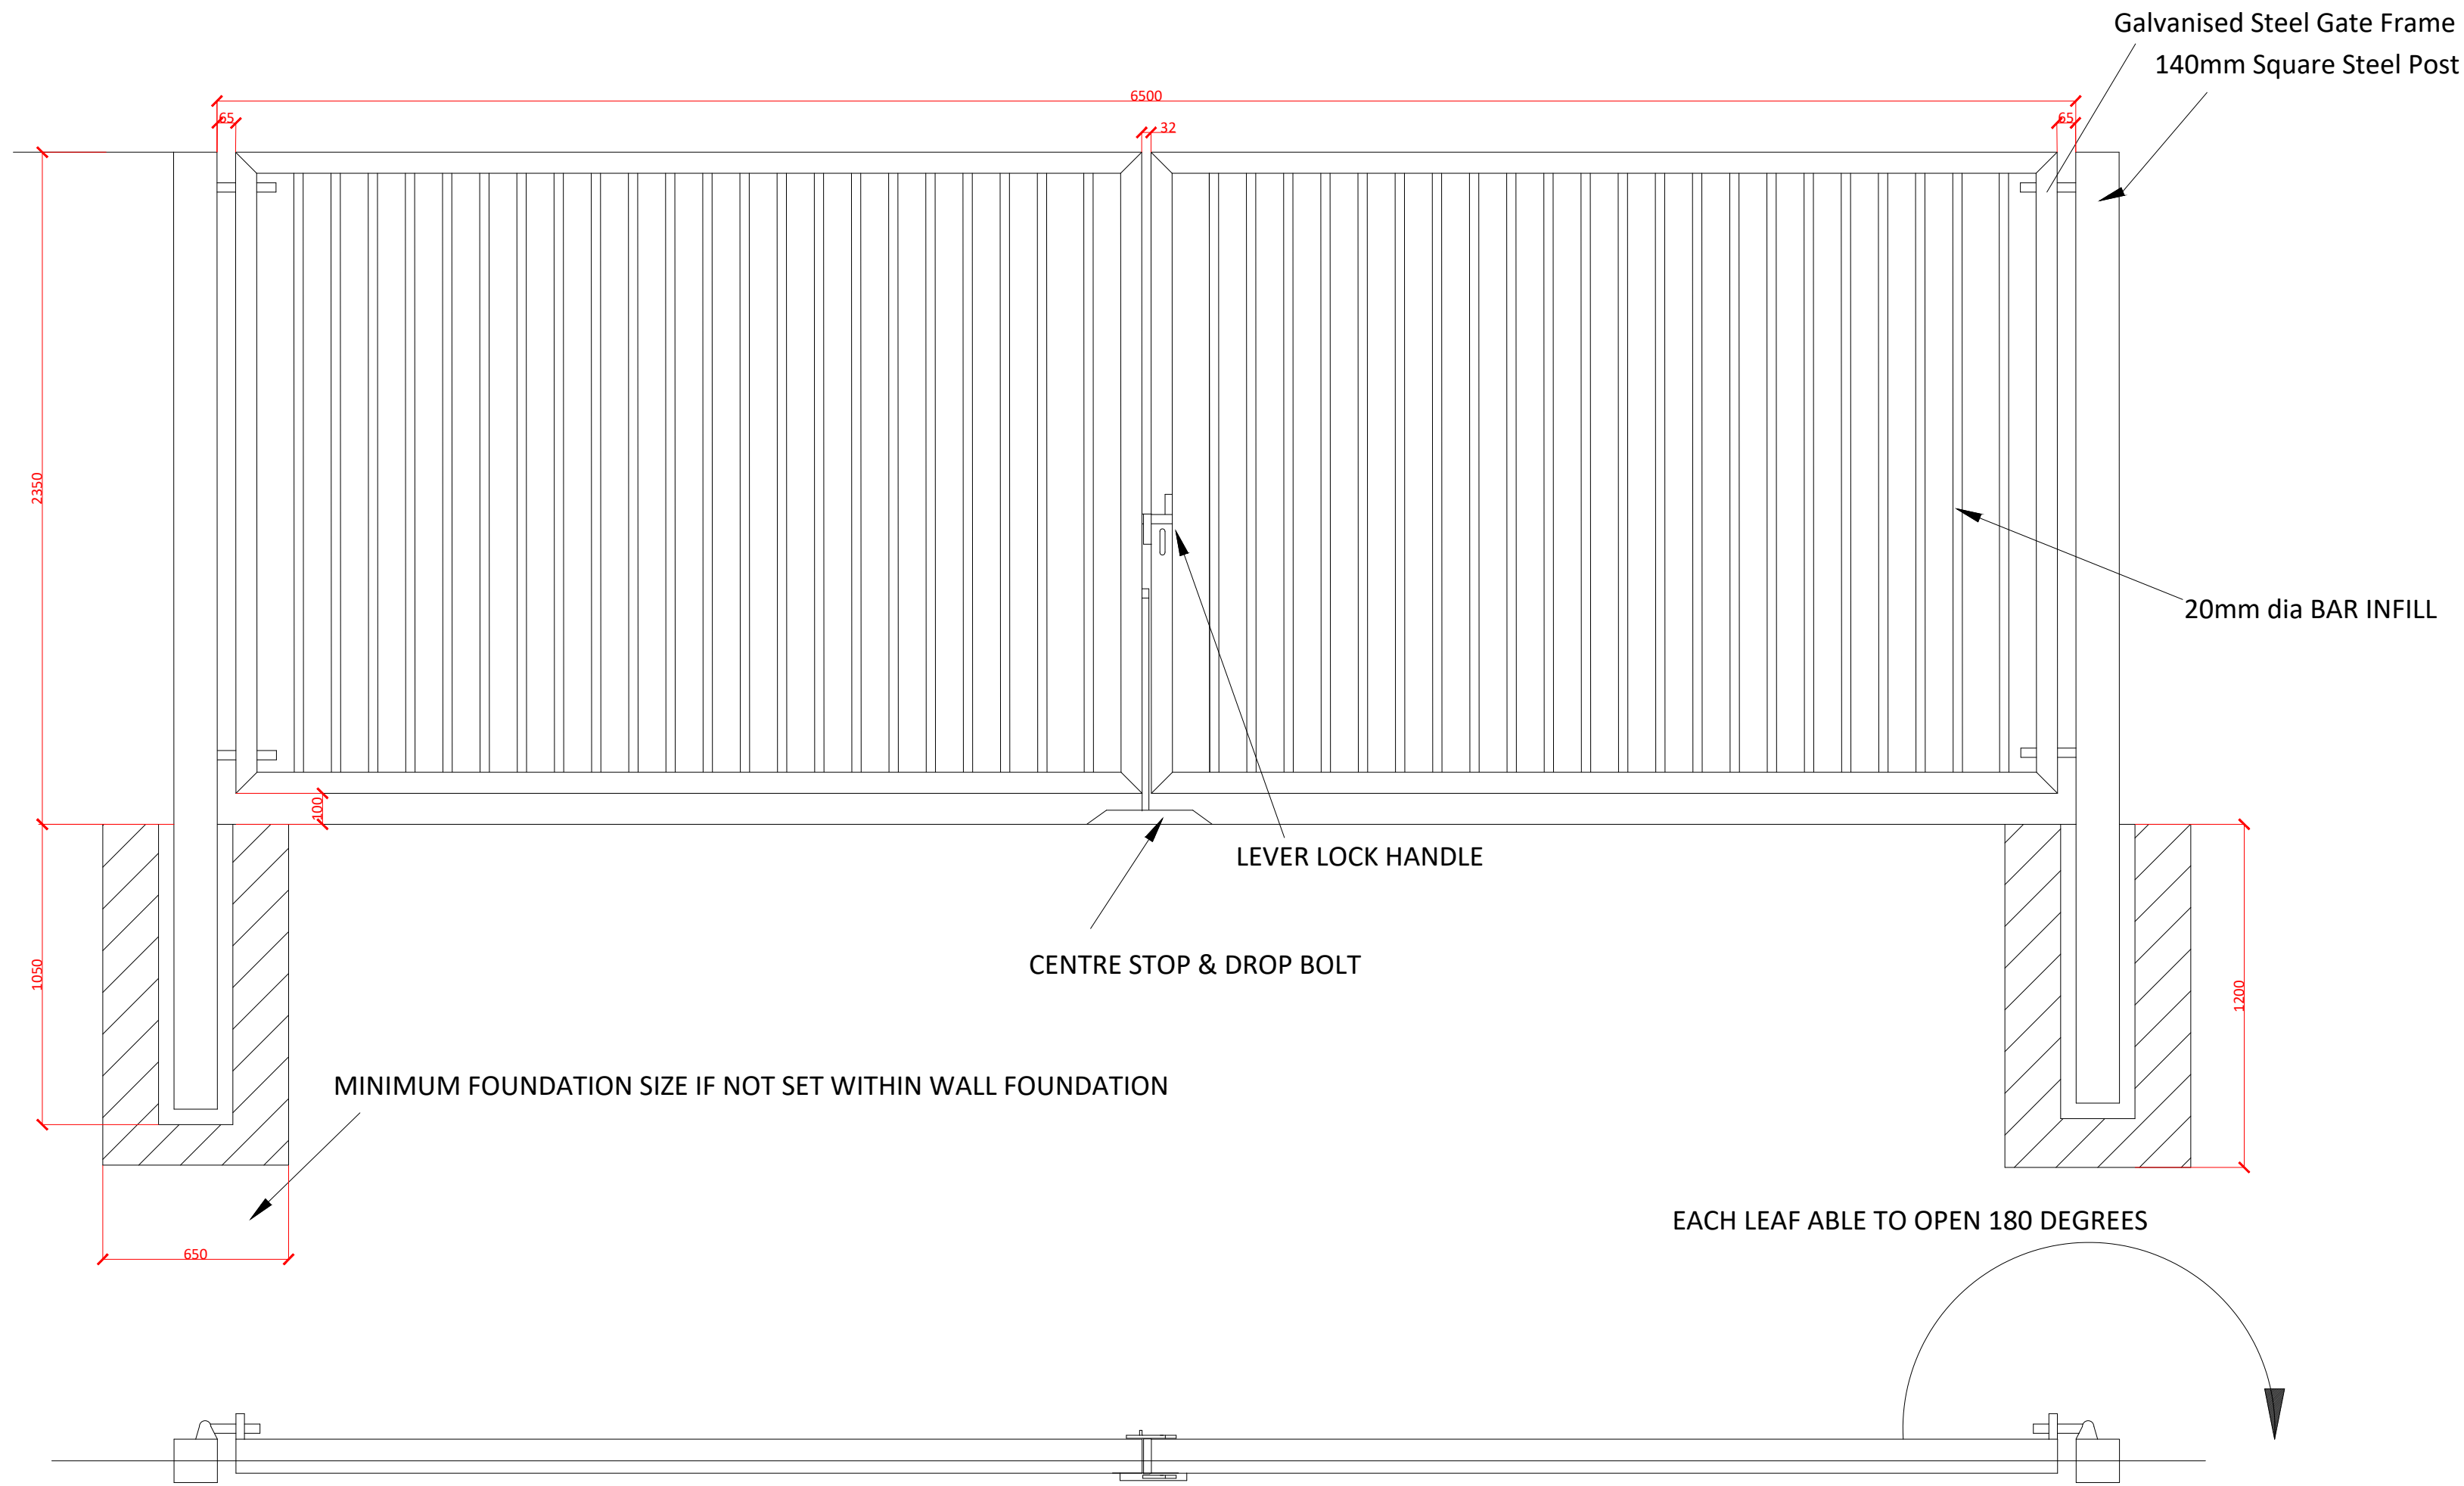

Scale this drawing for planning purposes only.
ashton smith to be notified of discrepancies in figured dimensions
Contractors must check all dimensions from site.
This drawing is copyright and is for use on this site only.
This drawing is to be used solely for information as entitled
For other information refer to the latest revision of any cross referenced drawing



LOCATION PLAN

NOTES

PO4	2026/03/23	Updated to comments 04 & 05/03/2026 and various documents received
PO3	2026/03/09	Updated to comments 04 & 05/03/2026 and various documents received
PO2	2026/02/27	Updated to comments received 25/02/2026
PO1	2026/02/23	Initial Issue

REV	DATE	DESCRIPTION
REVISIONS		

D.L.	R.B.
D.L.	R.B.
D.L.	R.B.

DRAWN BY	CHECK BY

PROJECT TITLE				
Marchmont Open Storage Facility, Knowsley.				
DRAWING TITLE				
EXISTING / PROPOSED SITE SECURITY GATES AND FENCE				
RIBA STAGE	STATUS		DRAWN BY	CHECKED BY
-	PLANNING		D.L.	R.B.
SHEET	SCALE	DATE	SUITABILITY	REVISION
A1	1:20	2026/02/23	S0	P04
MARS2-ASA-00-ZZ.ZZ-D-A-0006-(S0-P04)				

CLIENT MARCHMONT	
AshtonSmith Beyond Design	
Ashton Smith, Belvedere House, 2 Victoria Avenue, Harringcliffe, North Yorkshire, HG1 1EL Tel: 01423 522882 Fax: 01423 565104 www.ashtonsmith.co.uk	

JOB NO. 24040