




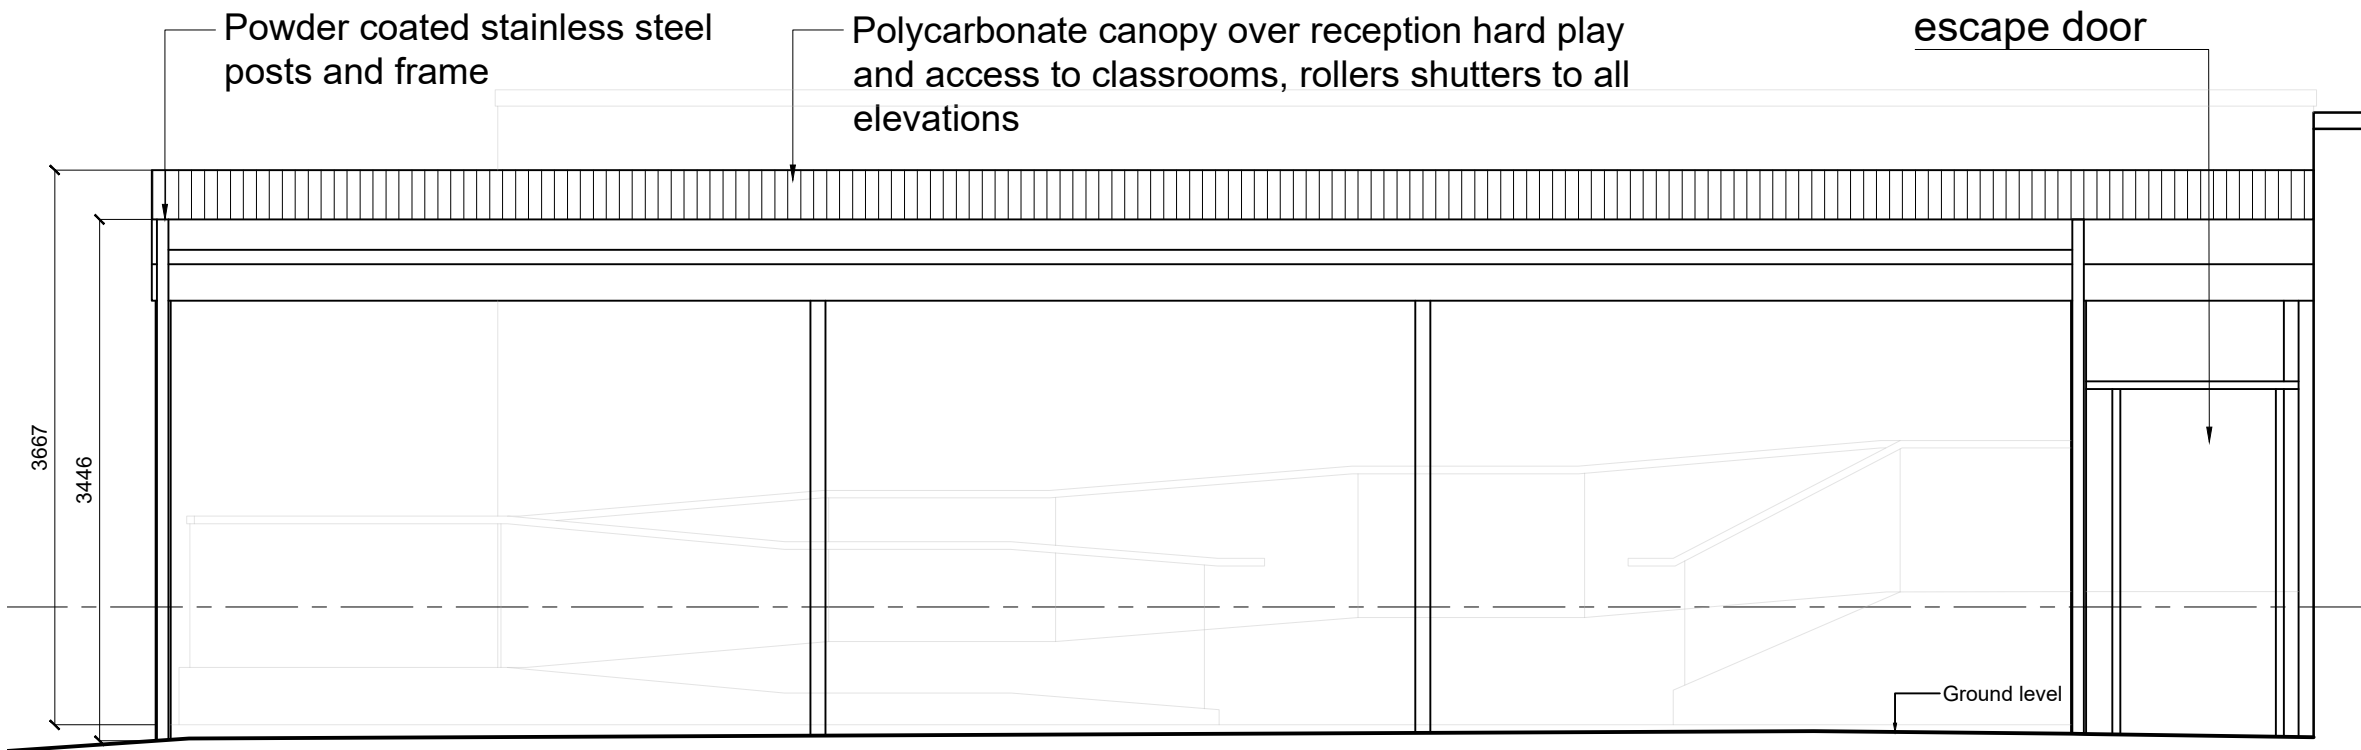


Canopy C01 - Elevation A
scale 1:50

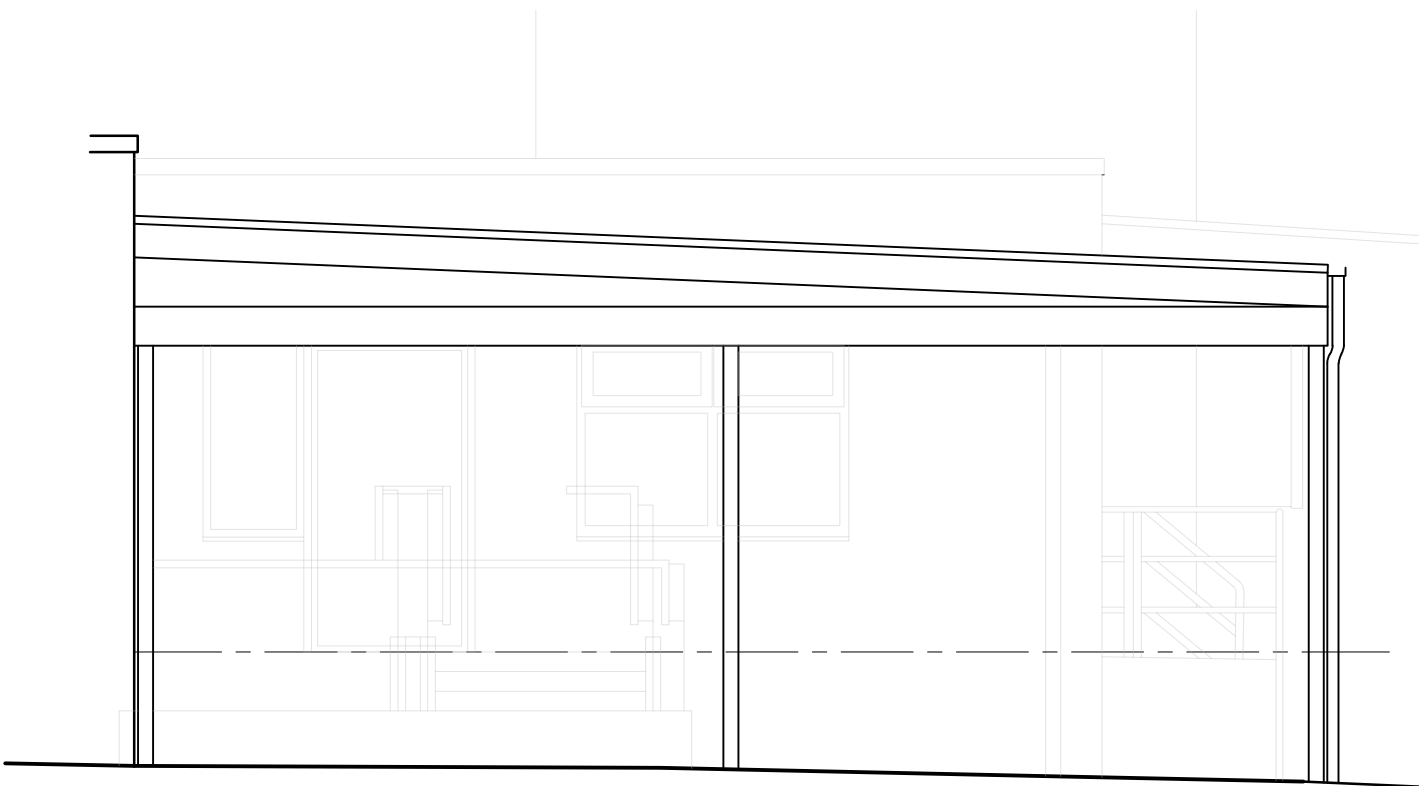


Canopy C01 - Elevation B
scale 1:50

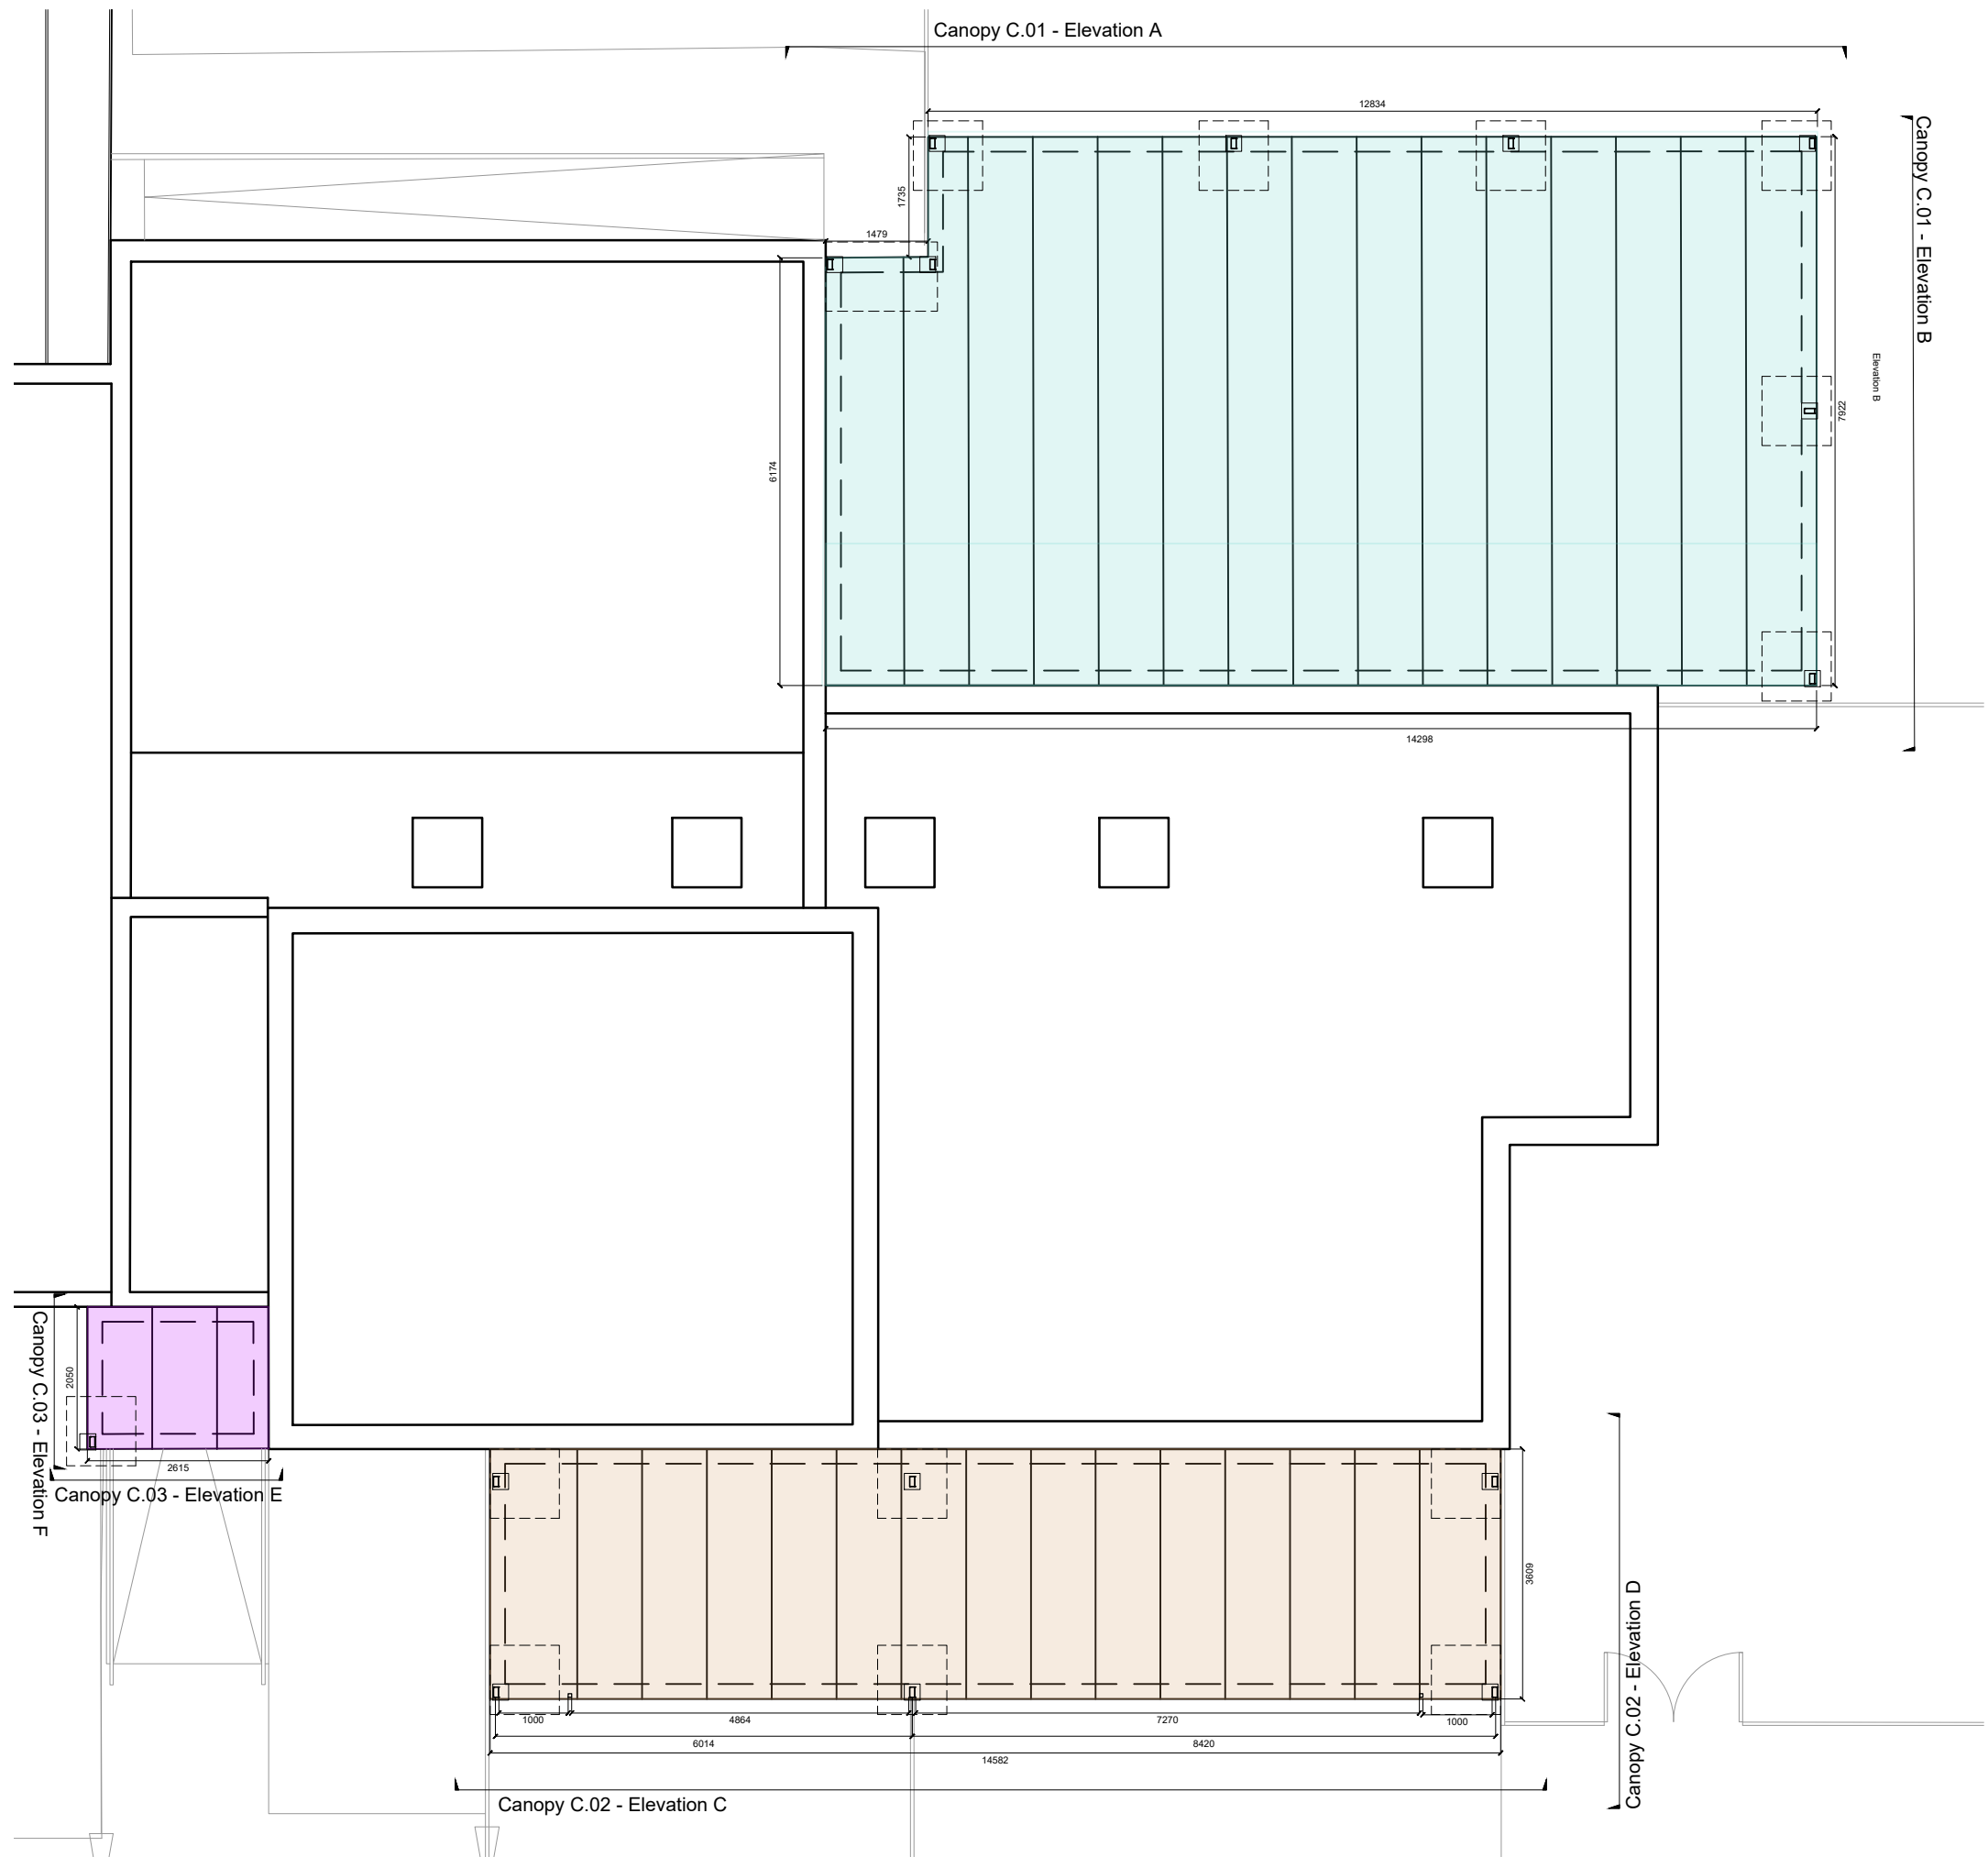


Canopy Location Plan
scale 1:100

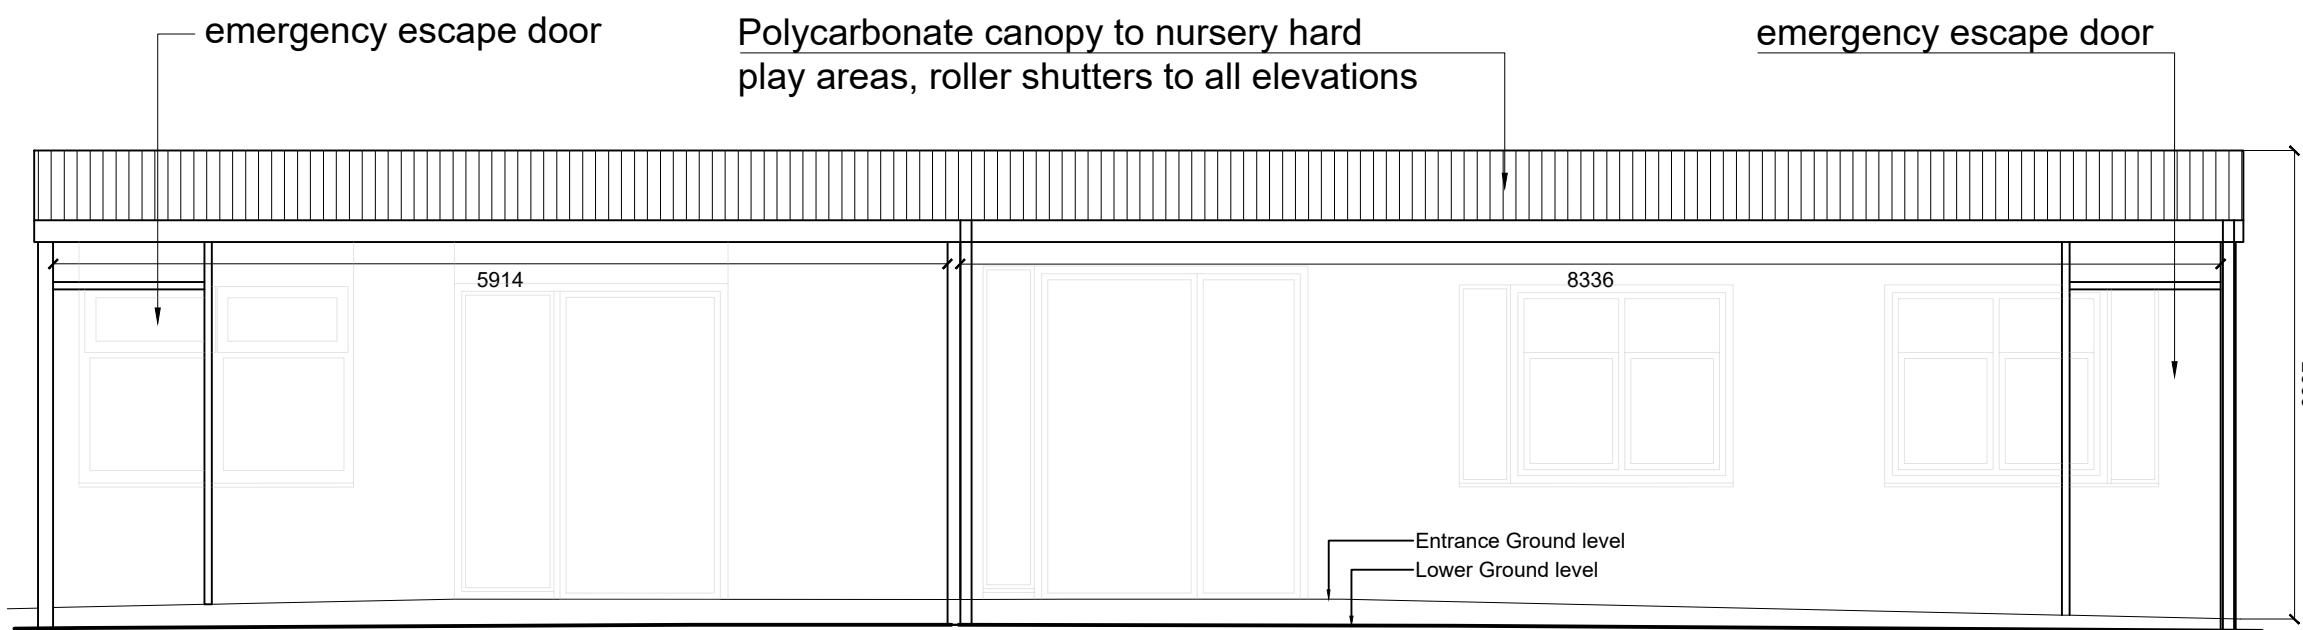


Canopy C02 - Elevation C
scale 1:50

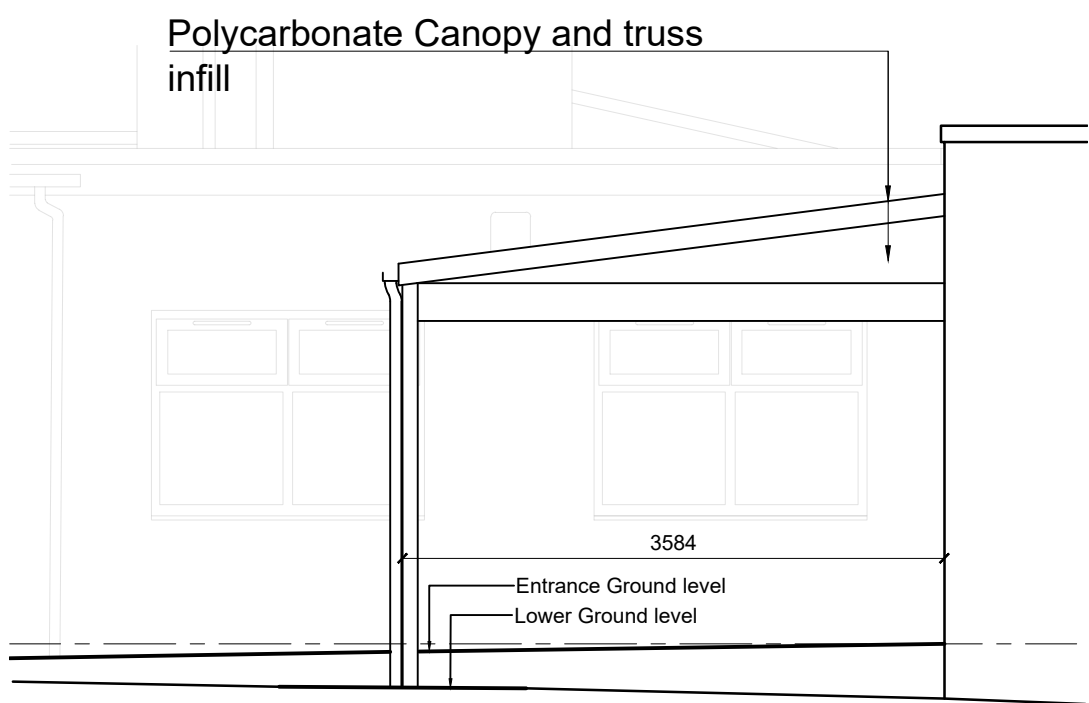


Canopy C02 - Elevation D
scale 1:50

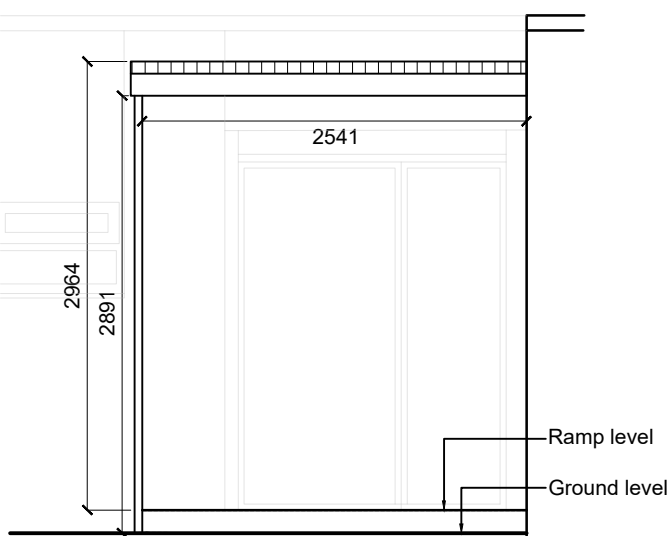

Canopy C03 - Elevation E
scale 1:50

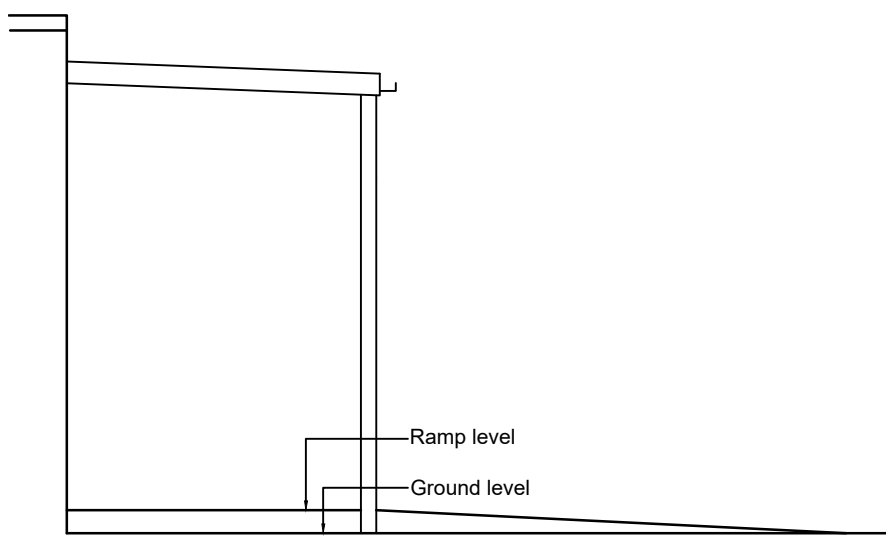

Canopy C03 - Elevation F
scale 1:50

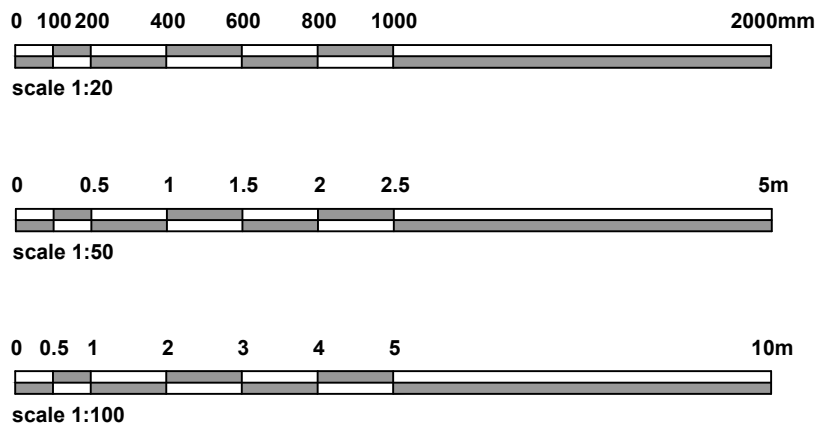

KEY :-

Canopy C.01 -

Canopy C.02 -

Canopy C.03 -

P03	Canopy drawings updated.	JO	EV	09.03.26
P02	Canopy 3 drawn up and details added.	JO	EV	29.01.26
Rev	Amendments	Dwn.	Ck.	Date

PLANNING RIBA WS3

CUNLIFFES PROPERTY & CONSTRUCTION CONSULTANTS Claire Court Oriel Road Bootle Liverpool L20 7AD RIBA Chartered Practice Tel No: (0151) 944 2030 Fax No: (0151) 944 1625 E-mail: cs@cunliffes.com RICS	Client Tuneside Limited Croxteth Drive L17 1AA	Drawing Title Proposed External Canopies			
	Project Title Holy Family CPS Cronton Nursery Extension Hall Lane, Widnes, WA8 5DW	Drawn CS	Date 14.01.26	Checked EV	
	DWG NO. 7757-HFC-CUN-ZZ-XX-DR-A-6110	SCALE 1:100, 1:50 & 1:20 @ A1			
		STATUS S1	REVISION P03		