



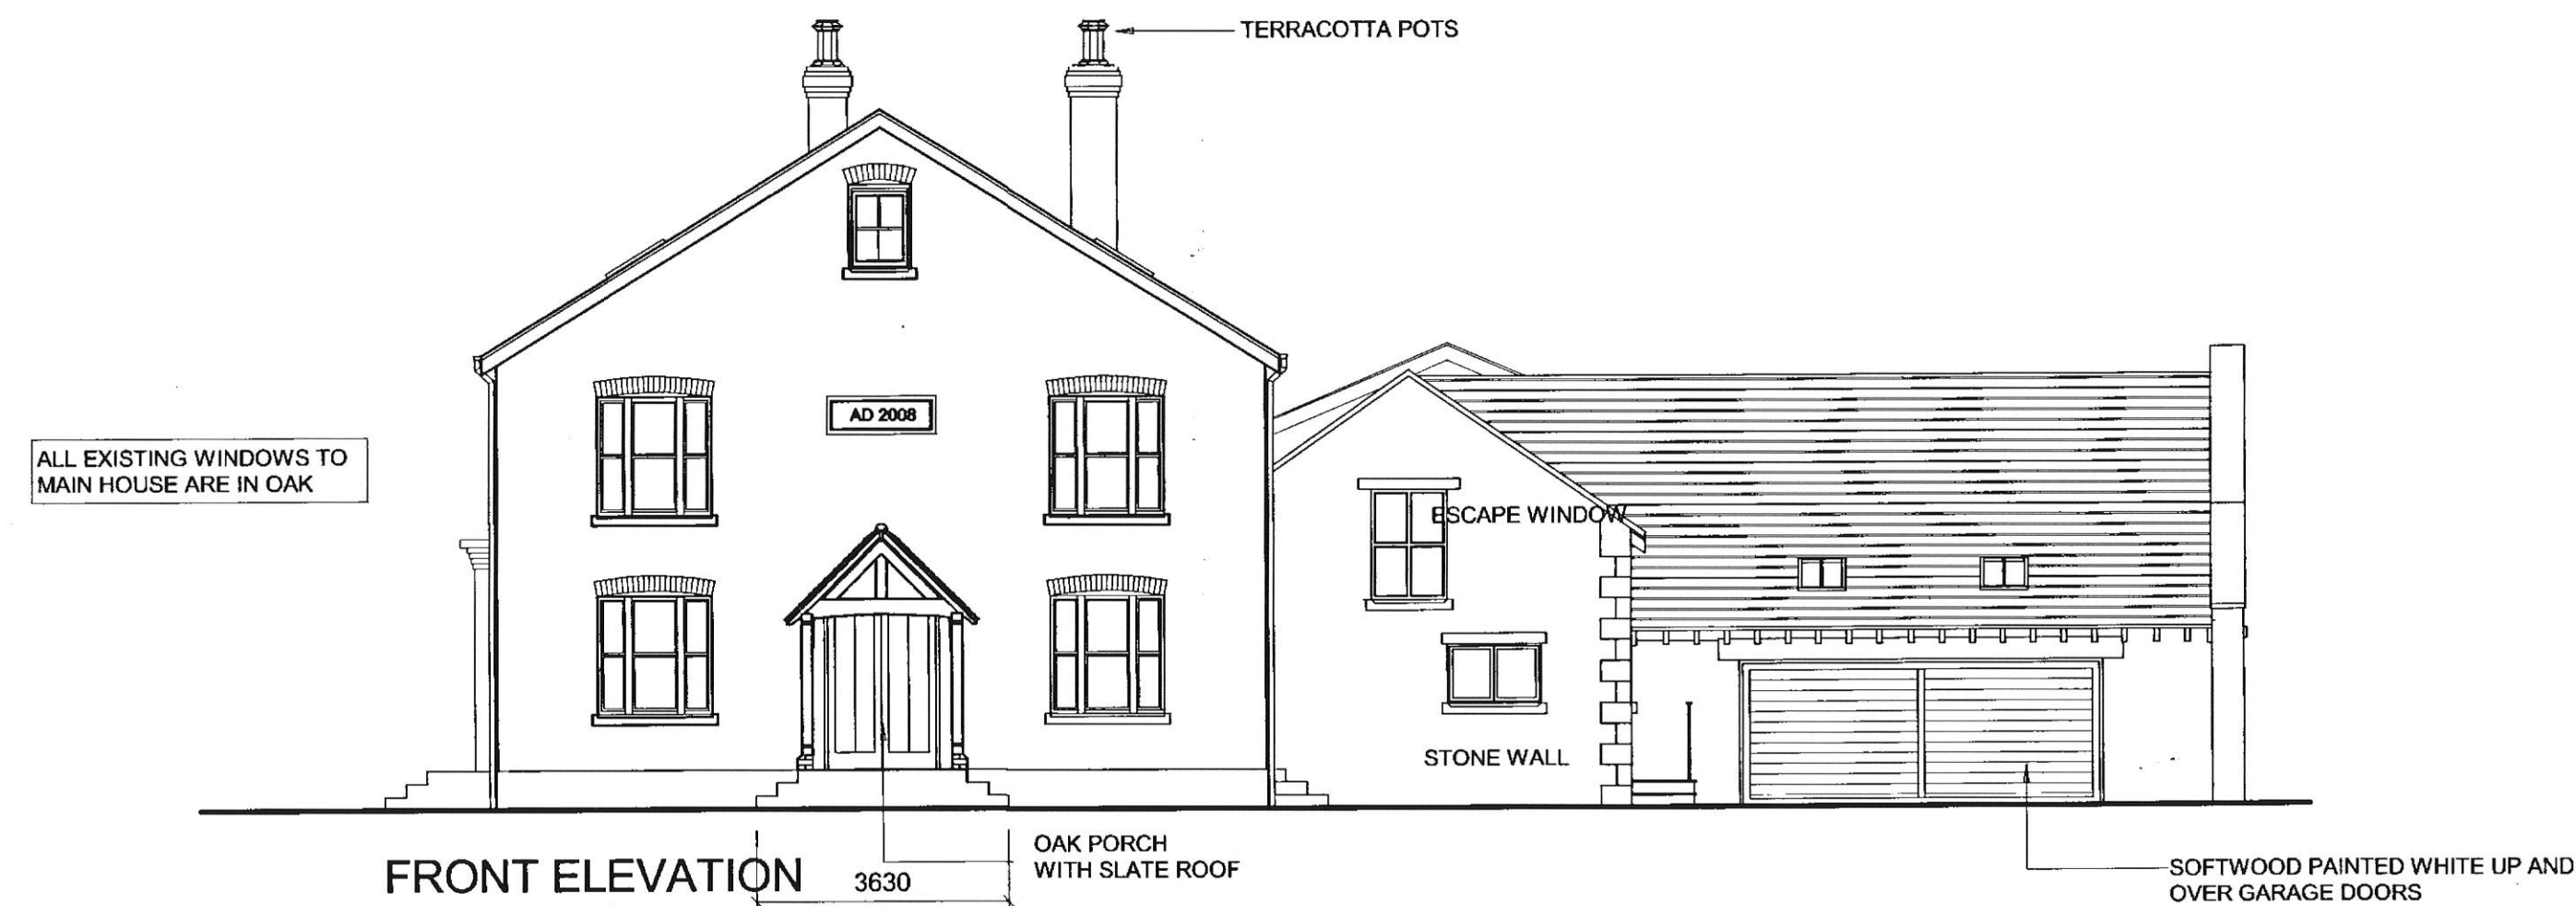


FRONT ELEVATION

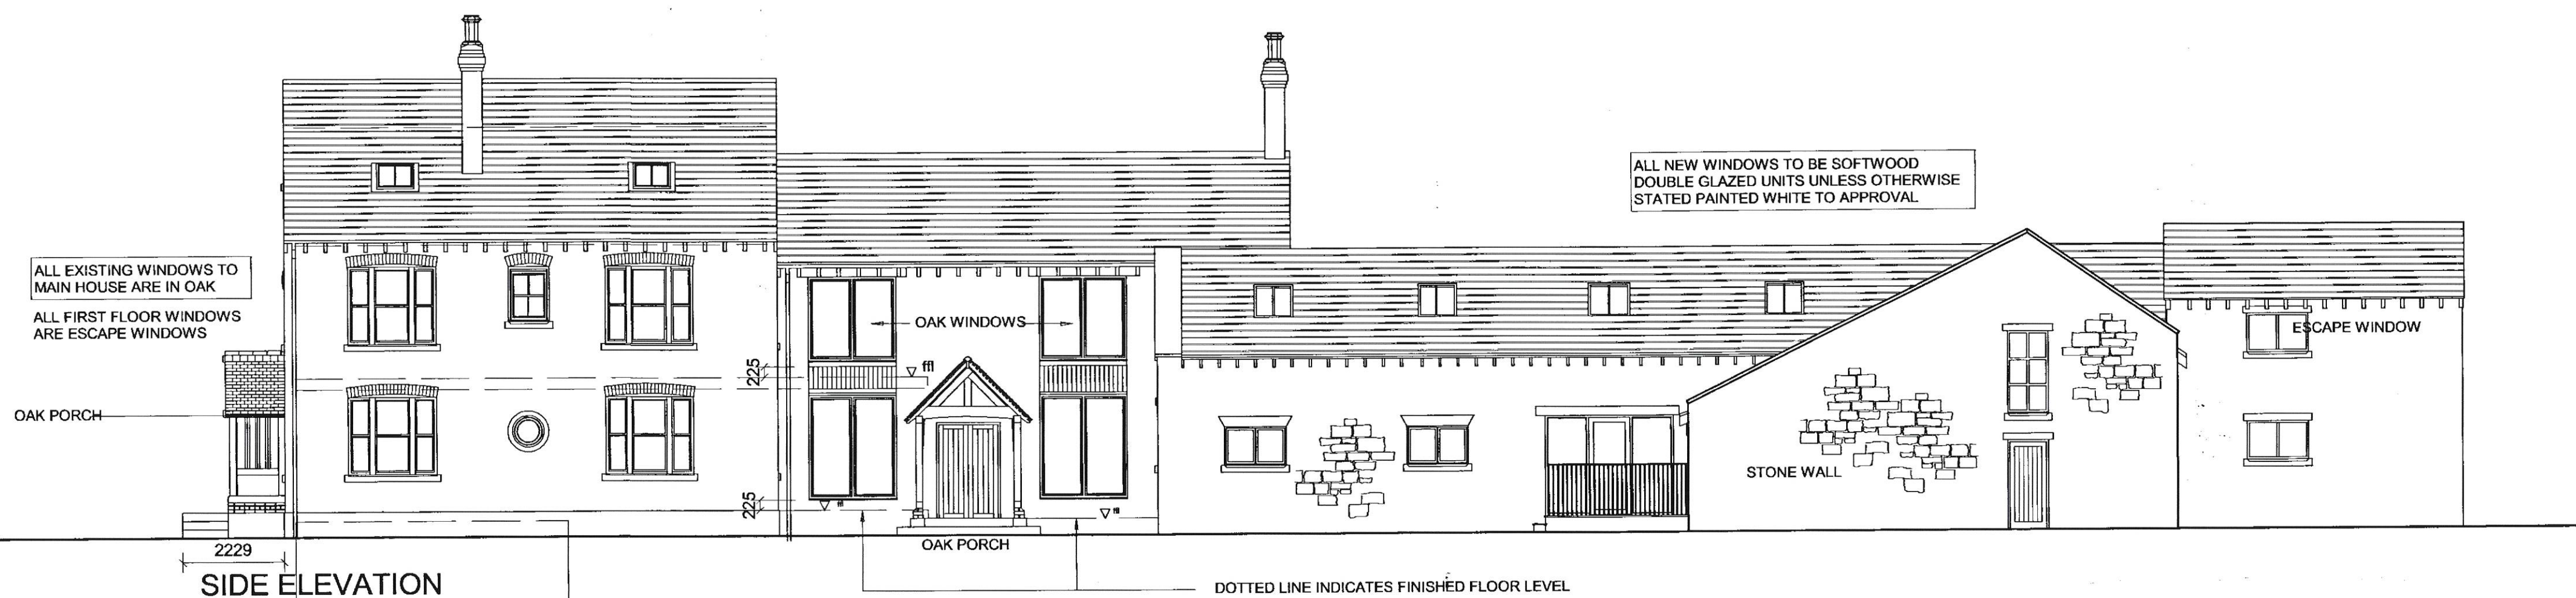

SIDE ELEVATION



REAR ELEVATION

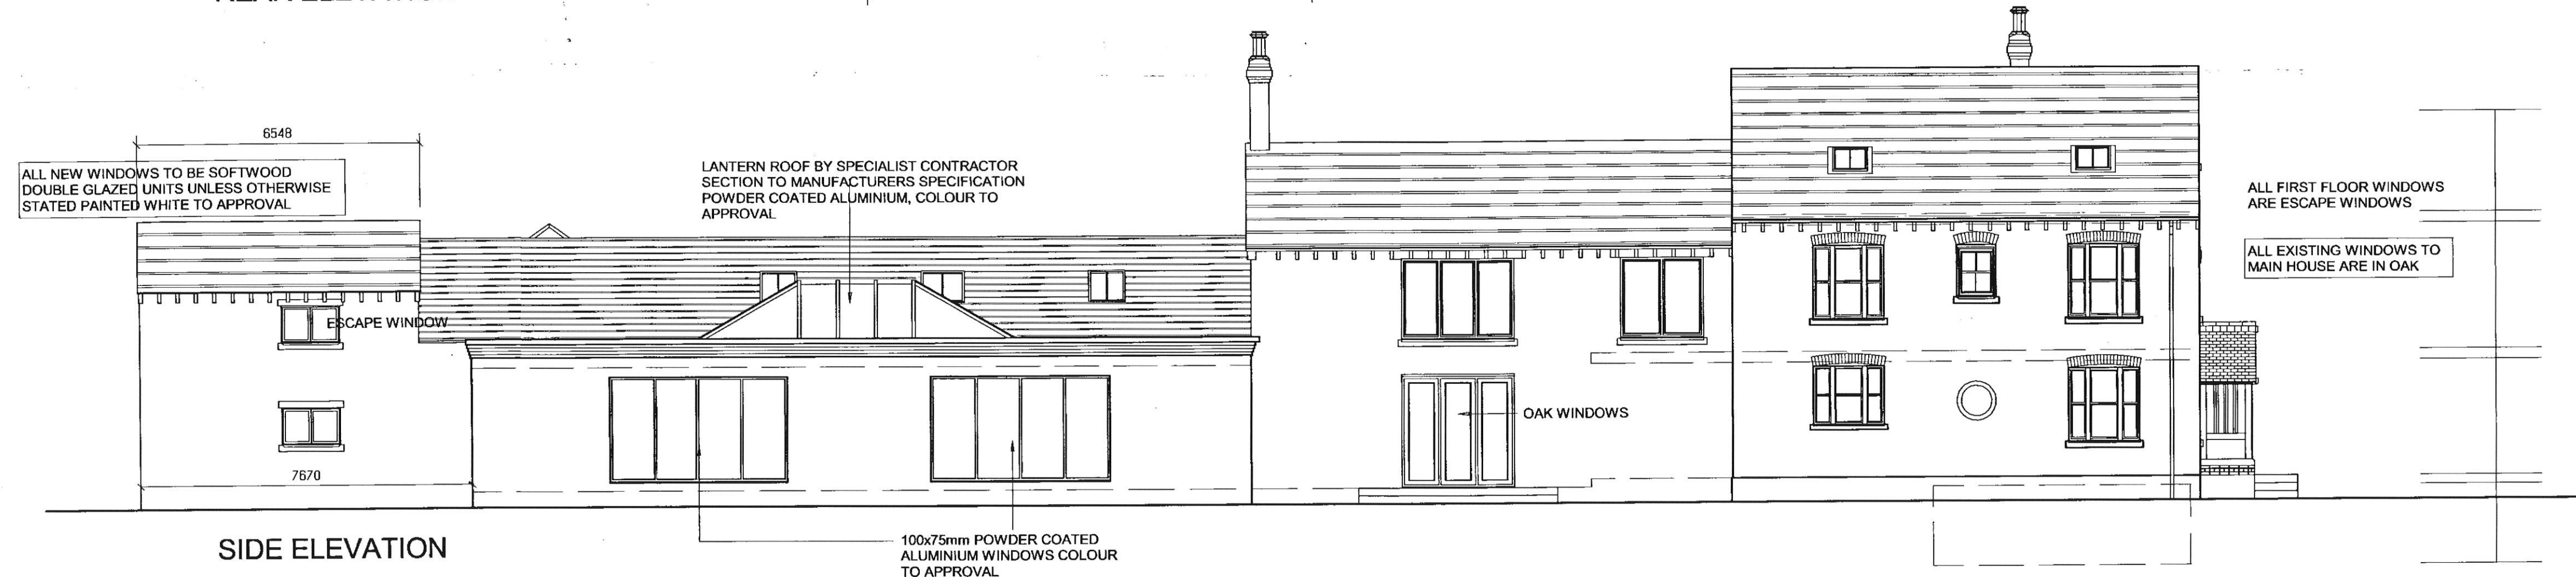

SIDE ELEVATION

SLATES TO ROOF TO MATCH EXISTING TO APPROVAL

NEW RAINWATER AND SANITARY GOODS TO MATCH EXISTING TO APPROVAL

FLYING RAFTERS AND BARGE BOARDS TO MATCH EXISTING TO APPROVAL

ALL NEW BRICKWORK TO BE RECLAIMED BRICK TO MATCH EXISTING TO APPROVAL

ALL MORTAR JOINTING TO MATCH EXISTING TO APPROVAL

ALL WINDOWS TO BE OAK TO MATCH EXISTING TO APPROVAL

ALL GLAZING TO BE 16mm DOUBLE GLAZED SEALED UNITS USING 'K' GLASS OR SIMILAR SPECIFICATION GLAZING

ALL GLAZING BELOW 800mm FROM FFL TO BE IN SAFETY GLASS

ALL HEADS OF WINDOWS TO BE STONE BRICK ARCHED OR TIMBER LINTELS TO MATCH EXISTING TO APPROVAL

ALL CILLS TO BE SANDSTONE TO MATCH EXISTING TO APPROVAL

NEW PORCHES TO BE OAK WITH SLATE ROOF

ALL NEW ABUTMENTS TO HAVE CODE 4 LEAD FLASHINGS WITH MIN 150mm UPSTANDS

ROOF COVERING TO BE 'SARNAFIL' PVC ROOF COVERING SYSTEM ROOF COVERING Laid in COMPLETE ACCORDANCE WITH MANUFACTURERS INSTRUCTIONS WITH WELDED SEAMS TO APPROVAL, SARNAFIL PERIMETER FLASHING UPSTAND, ON BARRIER LAYER ON KINGSPAN THERMAROOF TR27 110MM THICK ON BARRIER LAYER 19MM EXTERIOR QUALITY PLYWOOD DECK ON FIRTINGS LAID TO FALLS ON 225X75MM SW JOISTS @400MM C/C'S BRACED TO APPROVAL WITH KINGSPAN KOOLTHERM TP10 25MM BETWEEN JOISTS UNDERSIDE OF CEILING TO BE VAPOUR CHECK 12.5MM PLASTER BOARD AND SKIM FINISH, GIVING A TO GIVE A MIN 'U' VALUE OF 0.16 W/M2/K.

APPNO 09/0031

RECVD 16 OCT 2008

ALL ELEMENTS OF STRUCTURE TO BE 1/2 HOUR F.R.M

THIS IS NOT A SETTING OUT DRAWING! ALL SIZES ARE APPROXIMATE ALL SIZES ARE TO BE CHECKED ON SITE PRIOR TO MANUFACTURE / INSTALLATION

GARY
MOIR
48 QUEENS DRIVE WEST DERBY
LIVERPOOL L13 0AH
Tel: 0151 222 9008 Mob: 07786 362 196
E-mail: gemorris@blueyonder.co.uk

PROJECT:

THREE ASHES FARM
CRONTON

CLIENT:

MR. & MRS PRESCOTT

TITLE:
PROPOSED ELEVATIONS

SCALE:	DATE:	REVISION:	DRG.No.
1:100	26 MAY 08		TAF 008A