




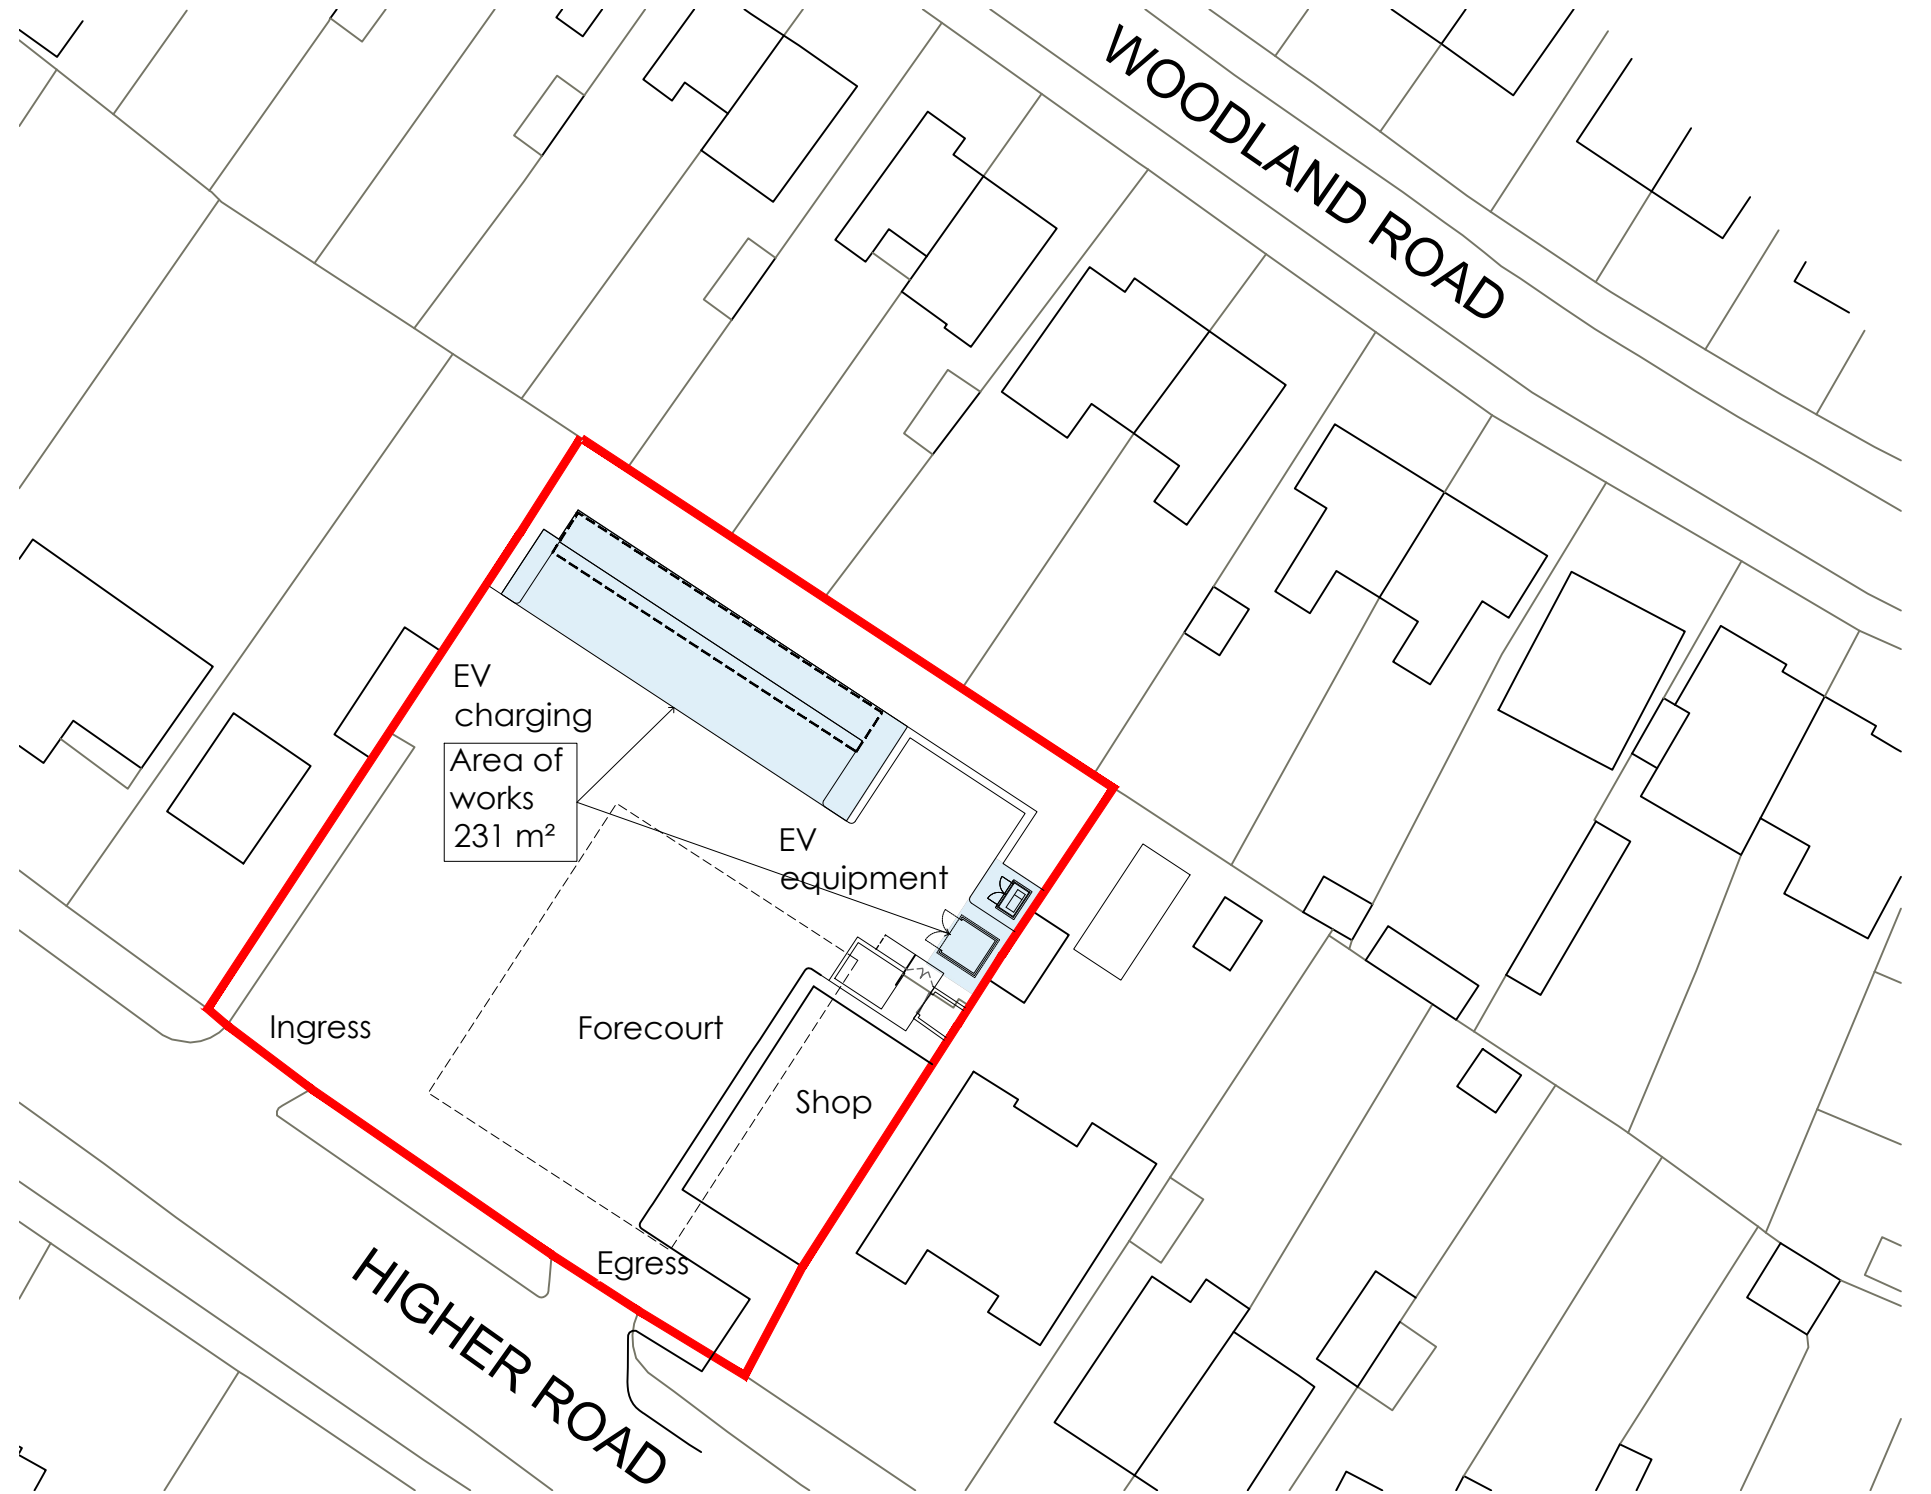

Location Plan
Scale 1:1250

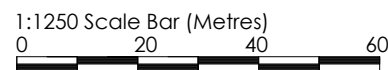

Block Plan
Scale 1:500

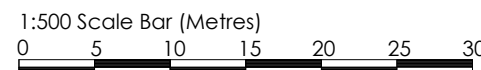

Crown copyright and database rights 2022 OS 100038864



PLANNING

rev	05/07/22	AF	Drawing created
date		by	description
CLIENT			
mfg Gladstone Place 36-38 Upper Marlborough Road St Albans, AL1 3UU			
PROJECT LOCATION			
Halewood Service Station 195 Higher Road Liverpool, L26 1UN			
DRAWING			
Site Location and Block Plan			
Wyeth Projects Services			
The Cart Shed, Amberley Court, Amberley Lane, Millford, Surrey, GU8 5EB, United Kingdom Tel: +44 (0)1483 424704 Email: enquires@wyethprojects.com © This drawing is the copyright of WYETH PROJECTS SERVICES LTD.			
Date:	July 2022	Draw By:	AF
Scale:	1:1250 & 1:500	Dwg No:	WPS-MFG-538-P-01
			Rev: ~
			A3