
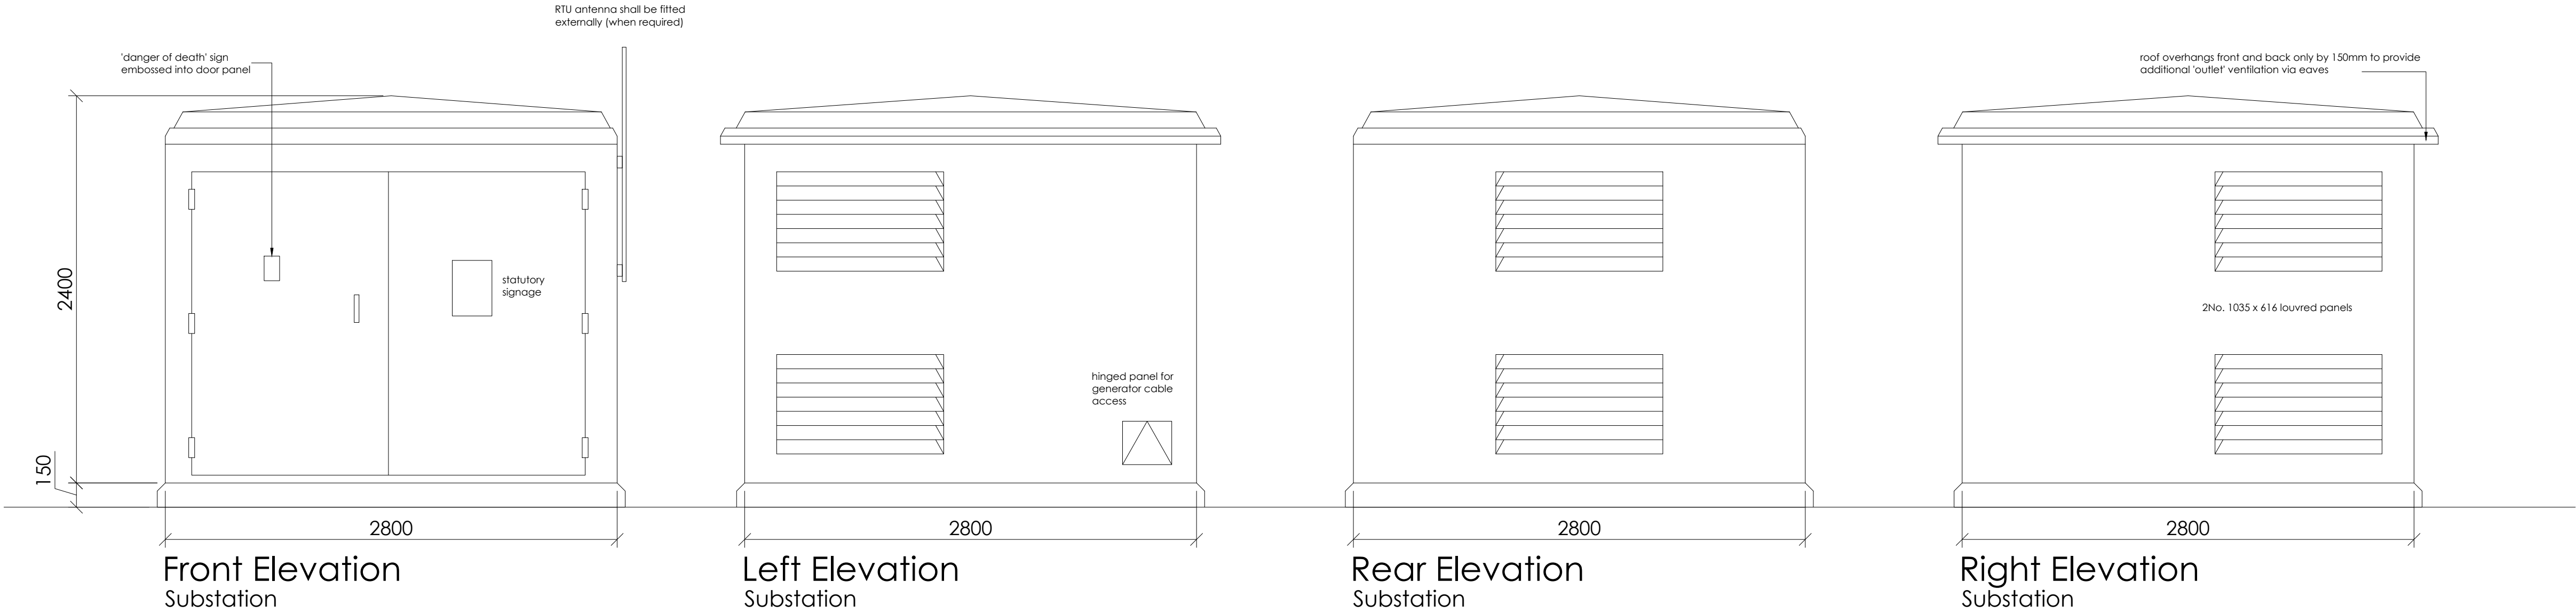
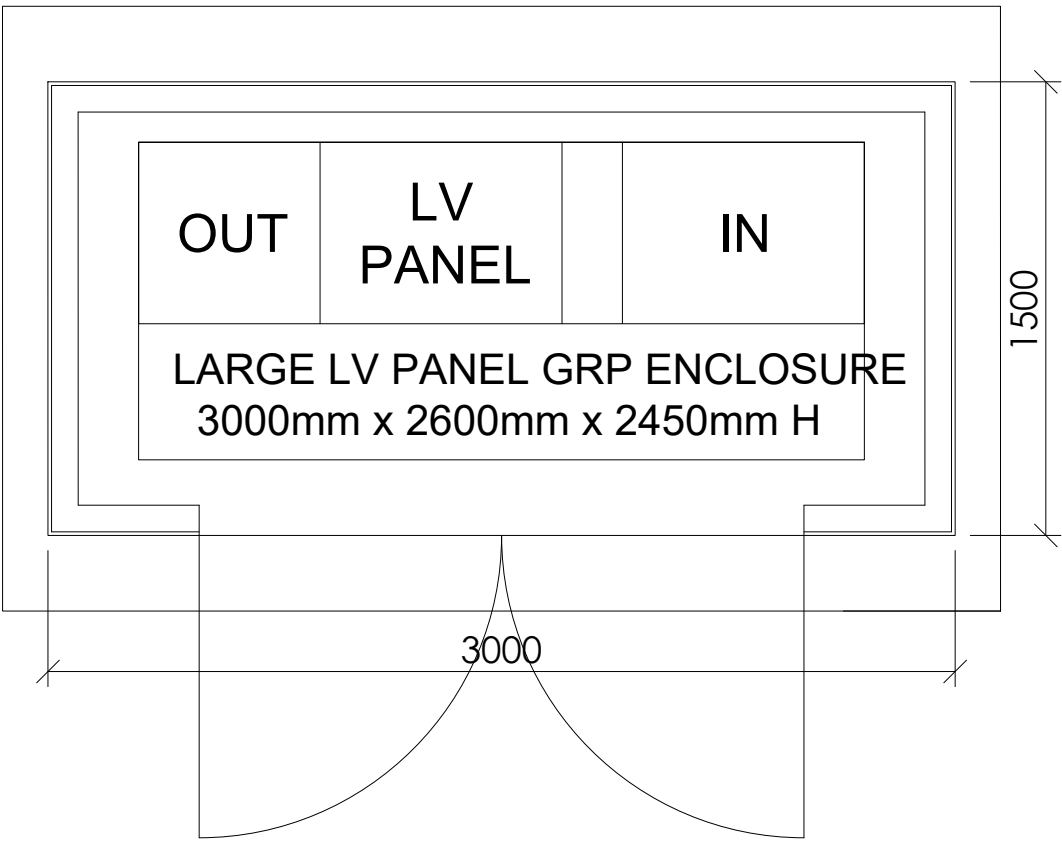
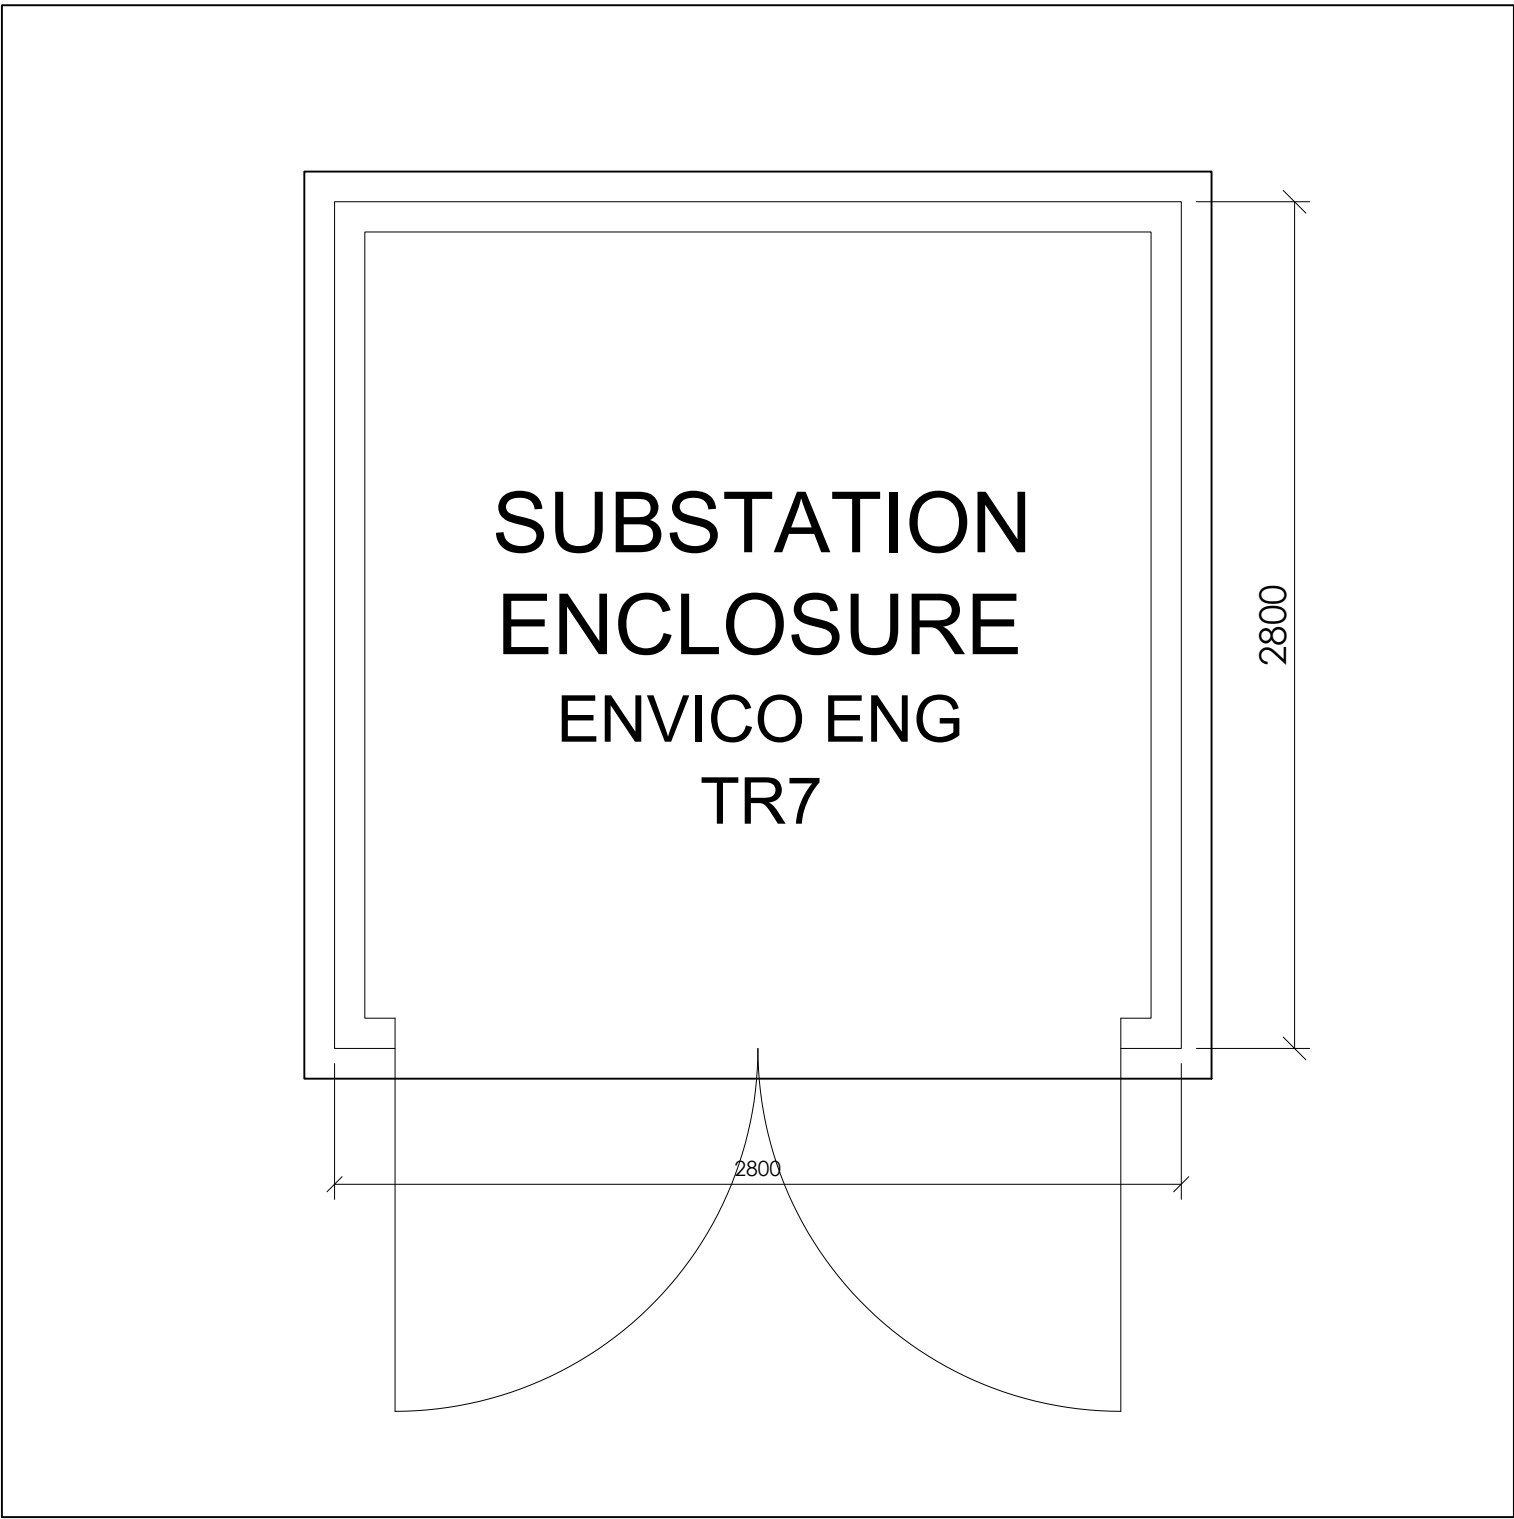


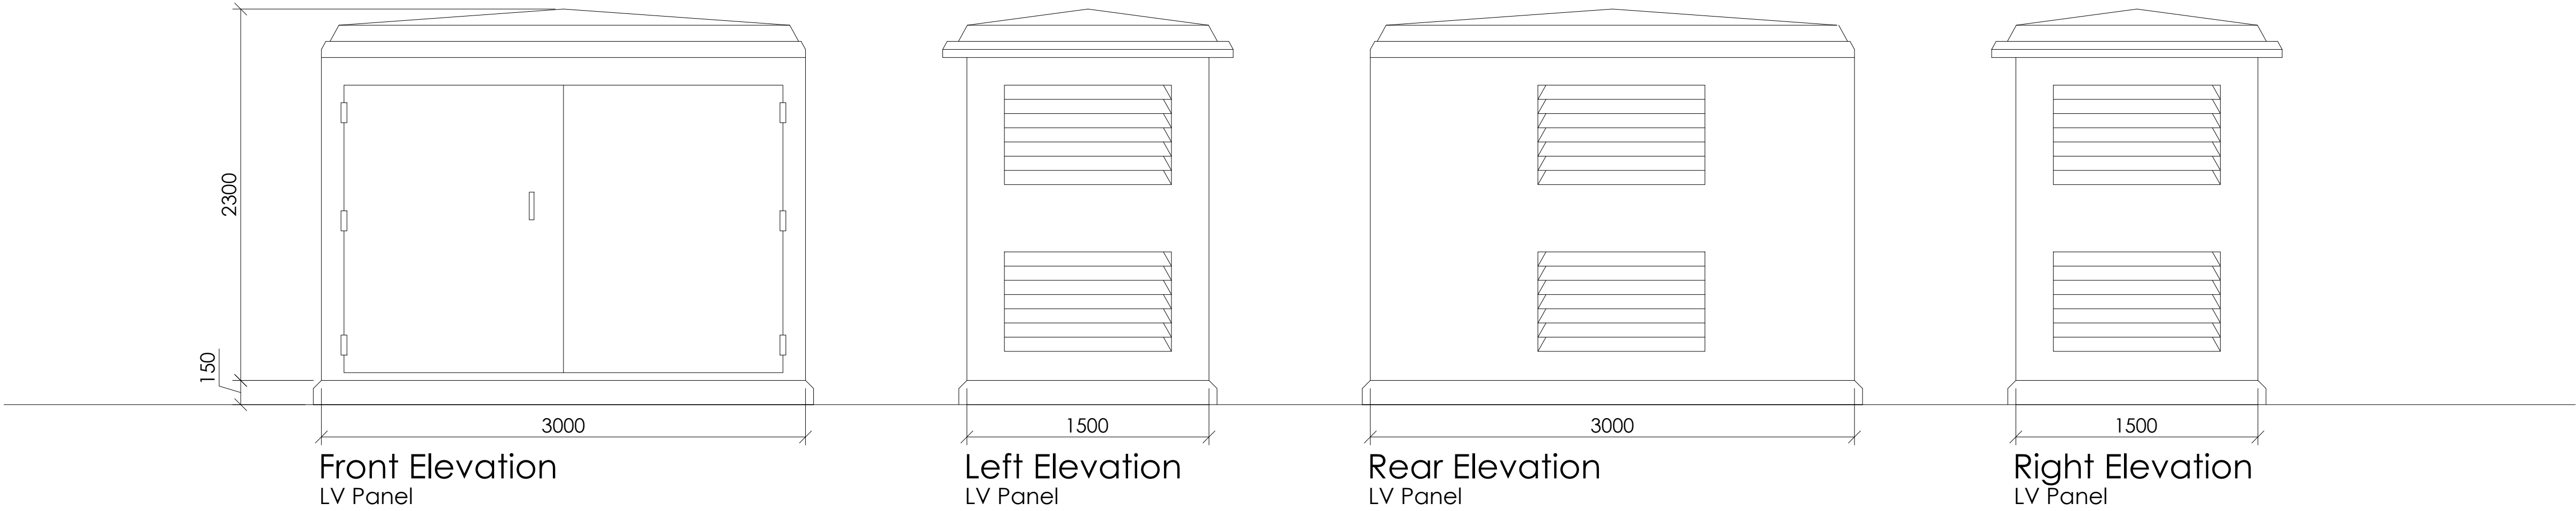

rev	date	by	description
09/02/22	SPS	Drawing created	
CLIENT			
mfg Gladstone Road 36-38 Upper Marlborough Road St Albans, AL1 3UU			
PROJECT LOCATION			
Standard Drawings			
DRAWING			
Proposed Electric Vehicle Charging Sub Station and LV Panel			
Date: February 2022			
Scale: 1:25			
Draw By: SPS			
Dwg No: WPS-MFG-STD-EV-02			
Rev: ~			
A1 original plot size			