


KEY

- TG** TOUGHENED GLASS
- OG** OBSCURE GLAZING
- ES** EMERGENCY ESCAPE

GUARD RAIL FITTED IN FIRST FLOOR OPENING REVEALS AS SHOWN, SITE INSTALLED AT 1015MM ABOVE FFL. REFER TO STANDARD DETAILS.

INDICATIVE PV ZONE. INSTALLED WITH AN EXPORT CAPABLE METER. LOCATION, QUANTITY AND ORIENTATION WILL VARY ON A SITE/PLOT BASIS.

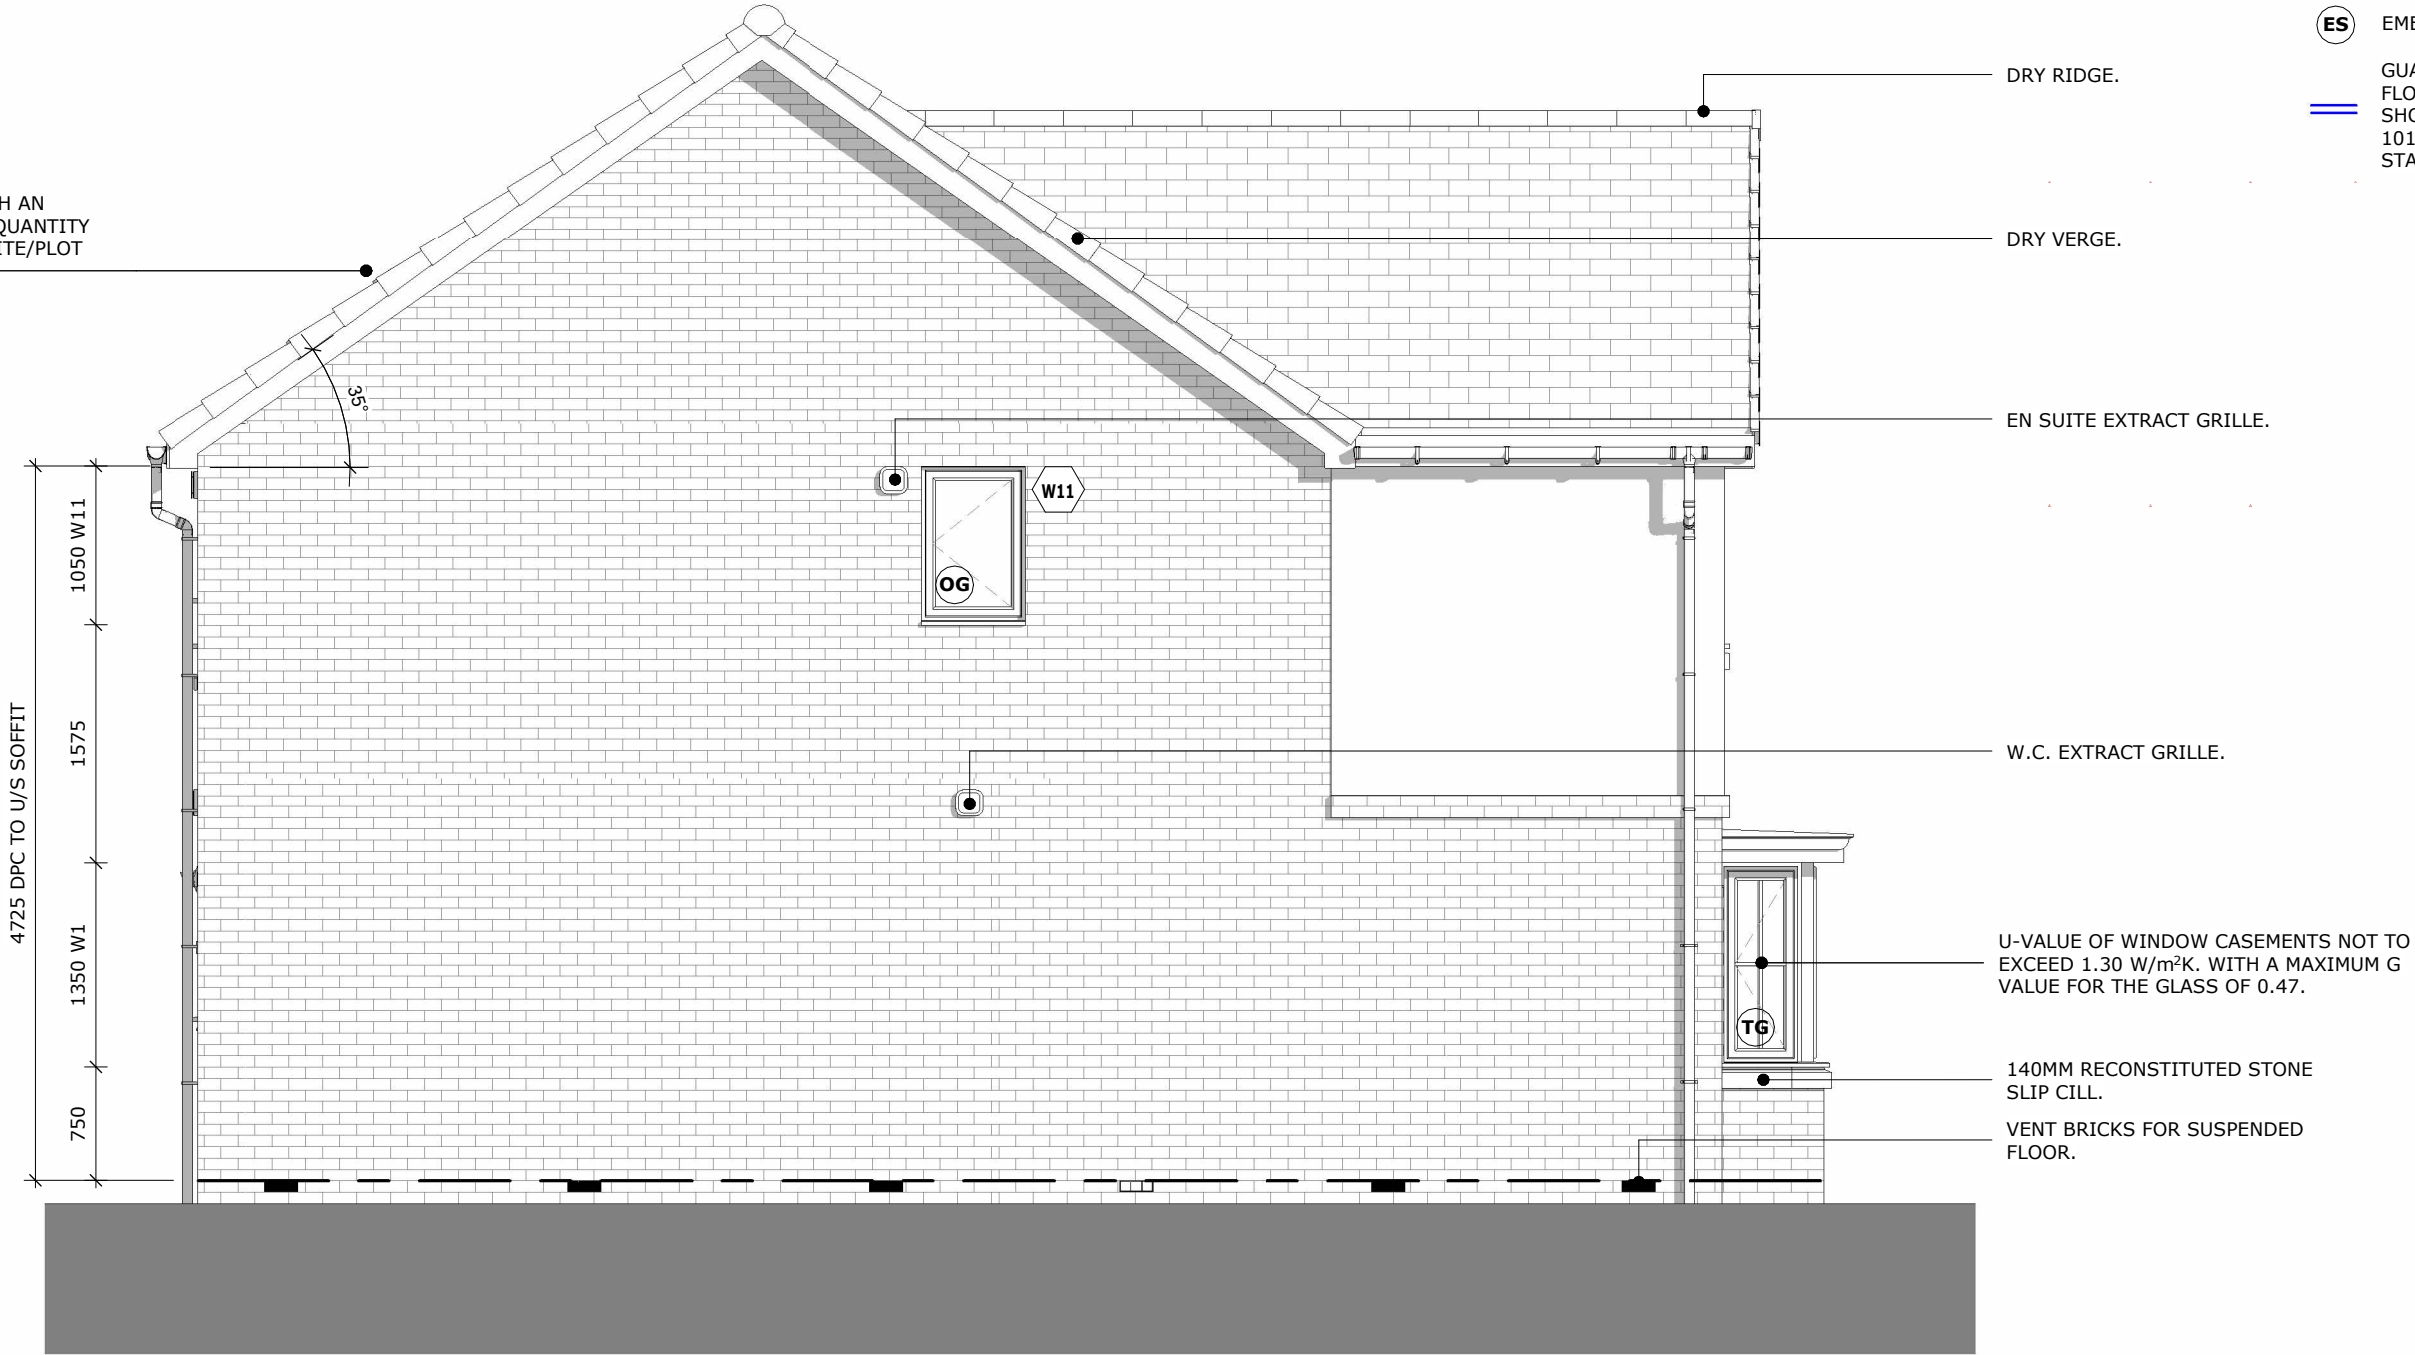

L.H. SIDE ELEVATION

|                 |            |                                             |        |
|-----------------|------------|---------------------------------------------|--------|
| scale           |            | site                                        |        |
| 1 : 50          |            | Lickers Lane, Halsnead                      |        |
| housetype       |            | plot numbers                                |        |
| GRA             |            | Focal Point Character                       |        |
| suitability     |            | description                                 |        |
| For Information |            | L.H. Side Elevation - Focal Point Character |        |
|                 |            | revision                                    |        |
|                 |            | 00                                          |        |
| project         | originator | volume                                      | level  |
| NWEST - LIN     | TGAR001A   | XX                                          | D2     |
|                 |            | type                                        | role   |
|                 |            | D2                                          | A      |
|                 |            | Class                                       | number |
|                 |            | AS                                          | FP402  |

Linden  
HOMES

The Grainger