


KEY

- TG** TOUGHENED GLASS
- OG** OBSCURE GLAZING
- ES** EMERGENCY ESCAPE

GUARD RAIL FITTED IN FIRST FLOOR OPENING REVEALS AS SHOWN, SITE INSTALLED AT 1015MM ABOVE FFL. REFER TO STANDARD DETAILS.

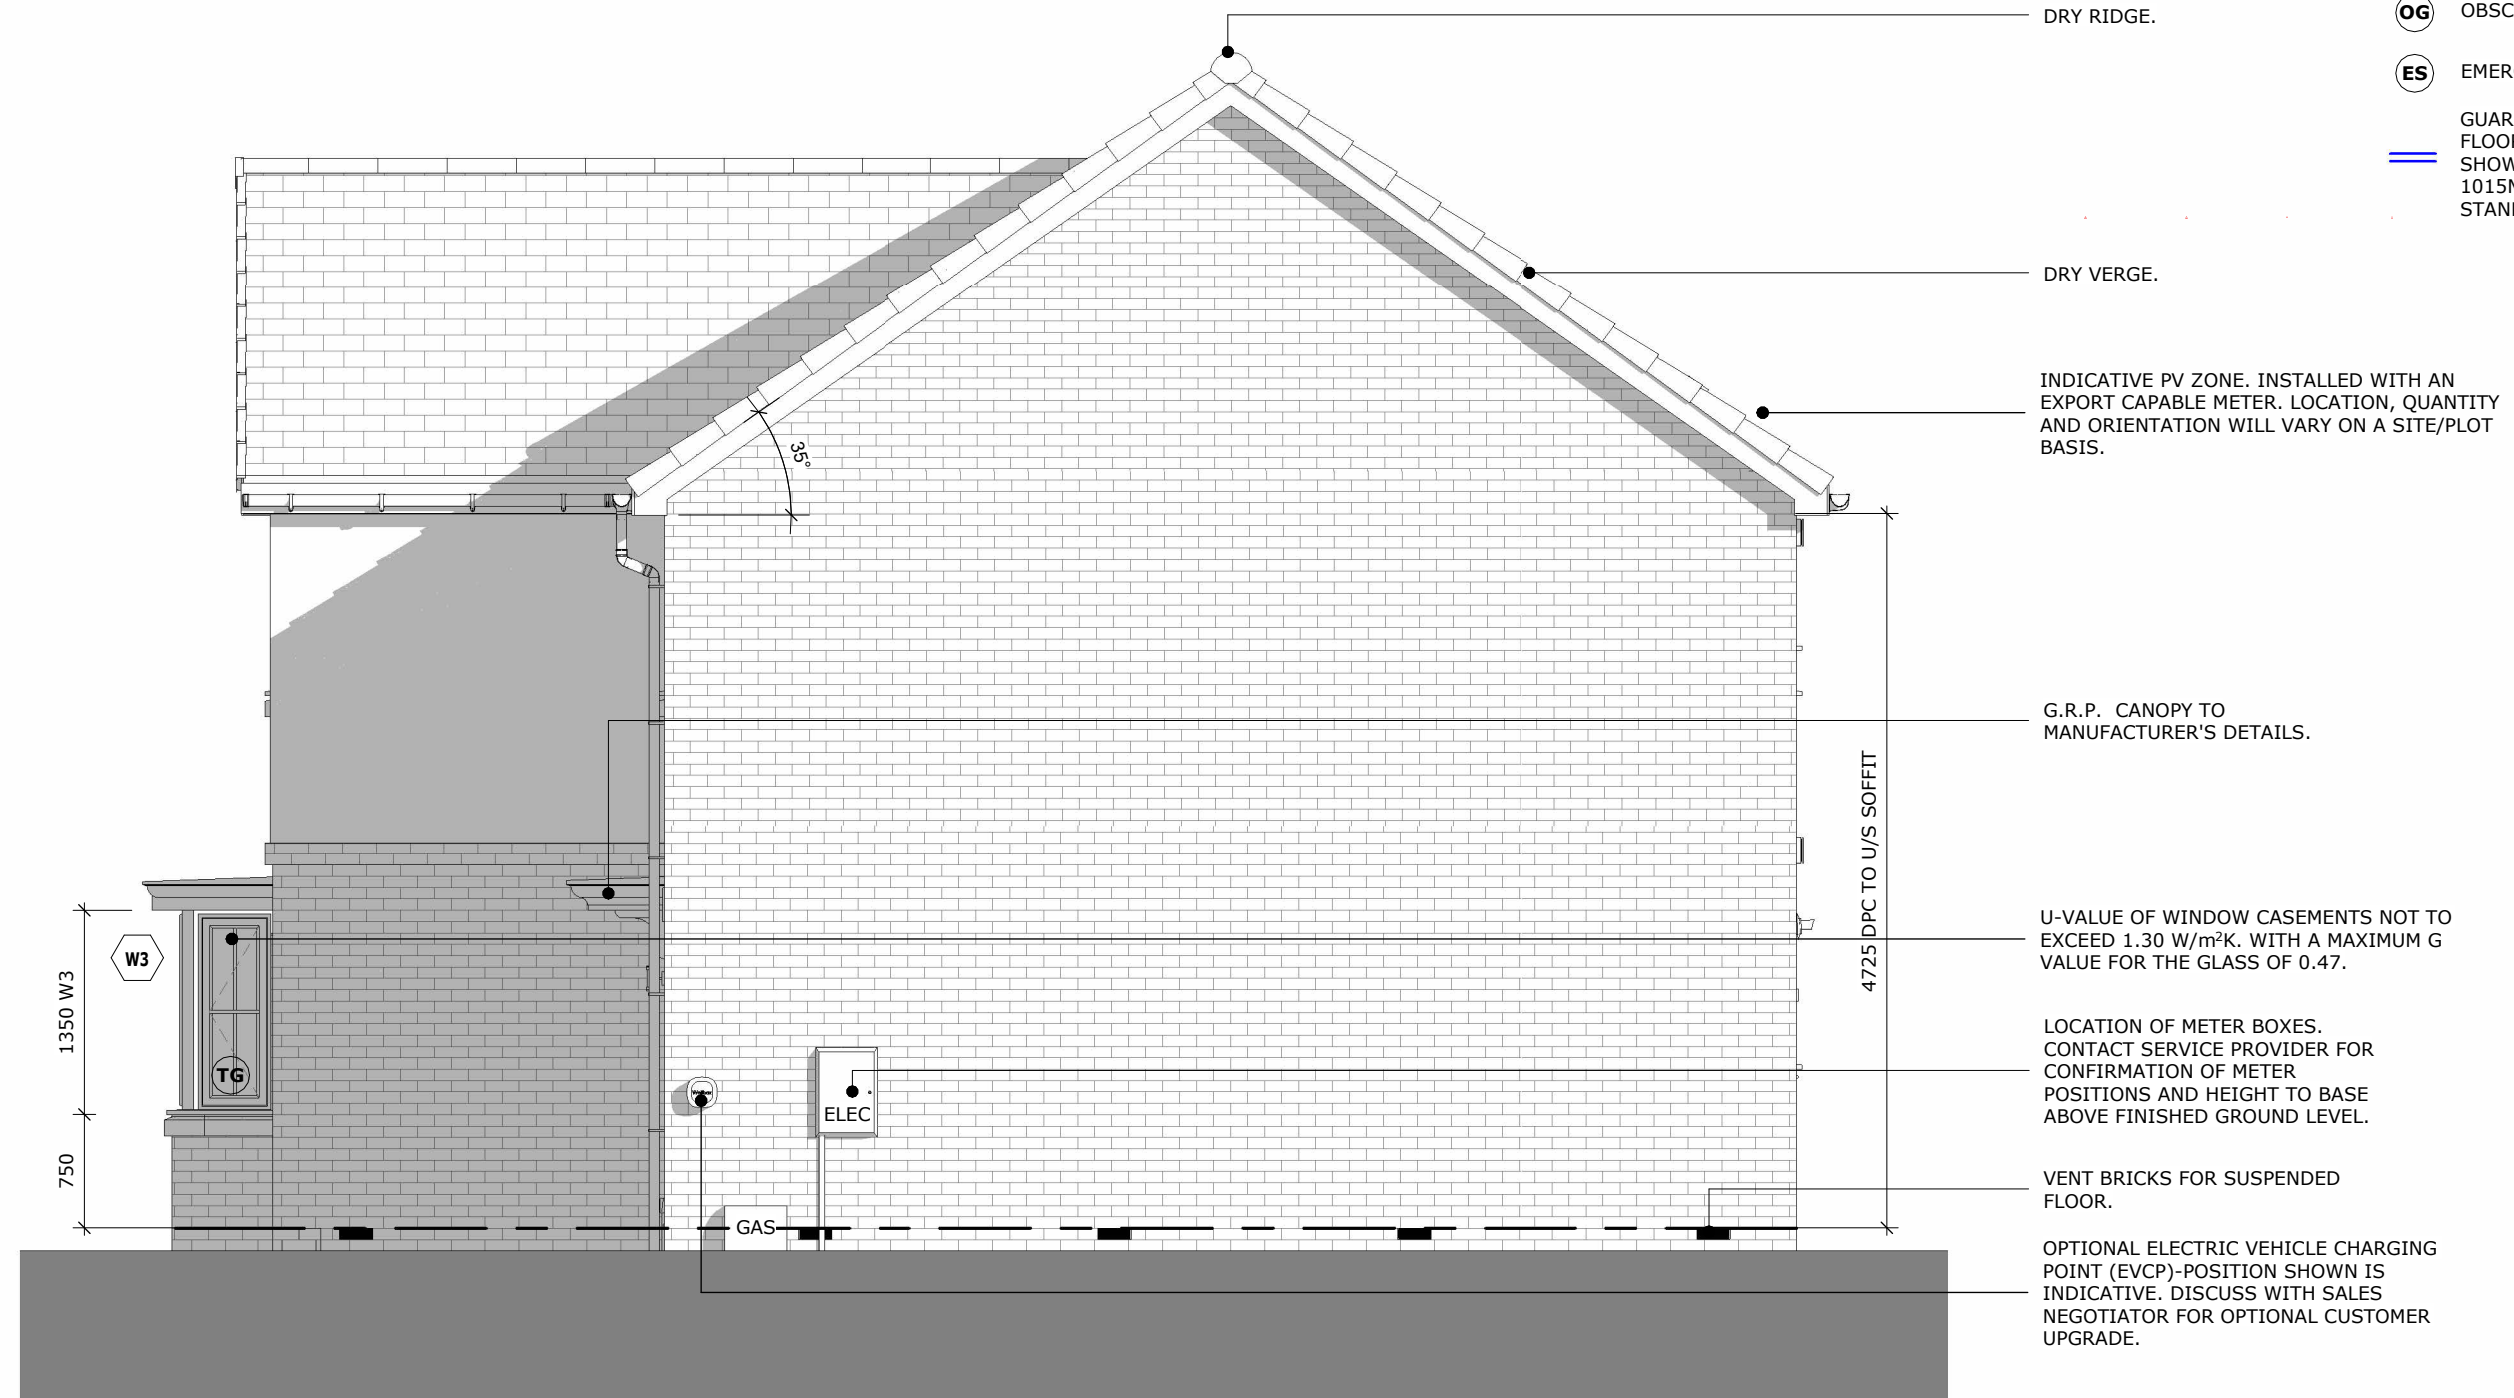

R.H. SIDE ELEVATION

scale		1 : 50		site Lickers Lane, Halsnead plot numbers		Focal Point Character	
housetype		GRA		description		R.H. Side Elevation - Focal Point Character	
suitability		For Information		revision		01	
project	originator	volume	level	type	role	Class	number
NWEST	- LIN	- TGAR001A	- XX	- D2	- A	- AS	- FP404

Linden

HOMES

The Grainger