
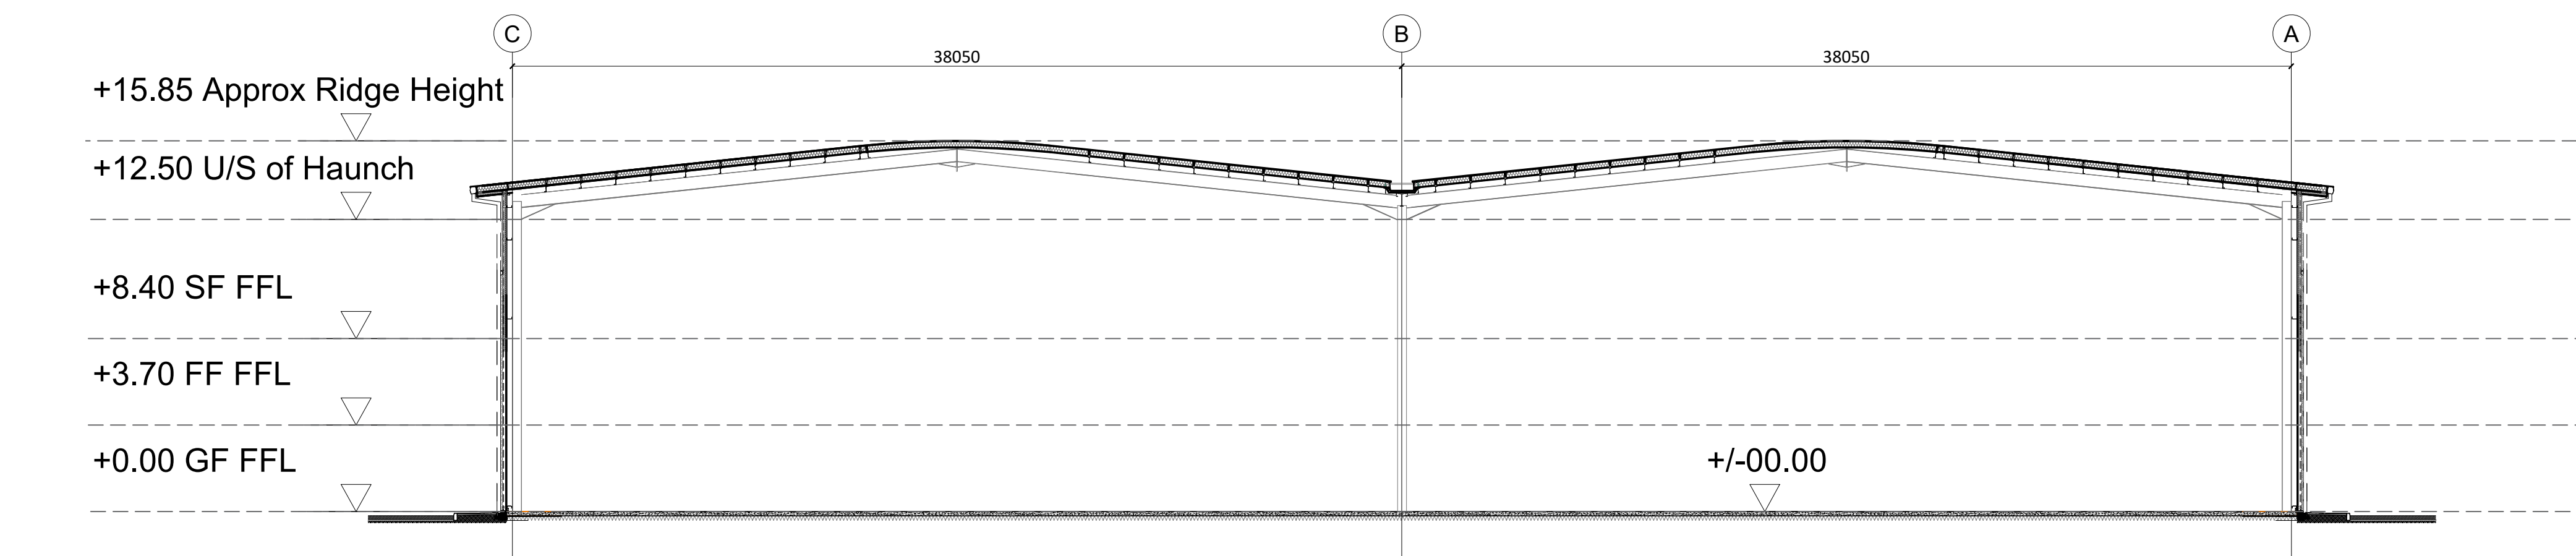
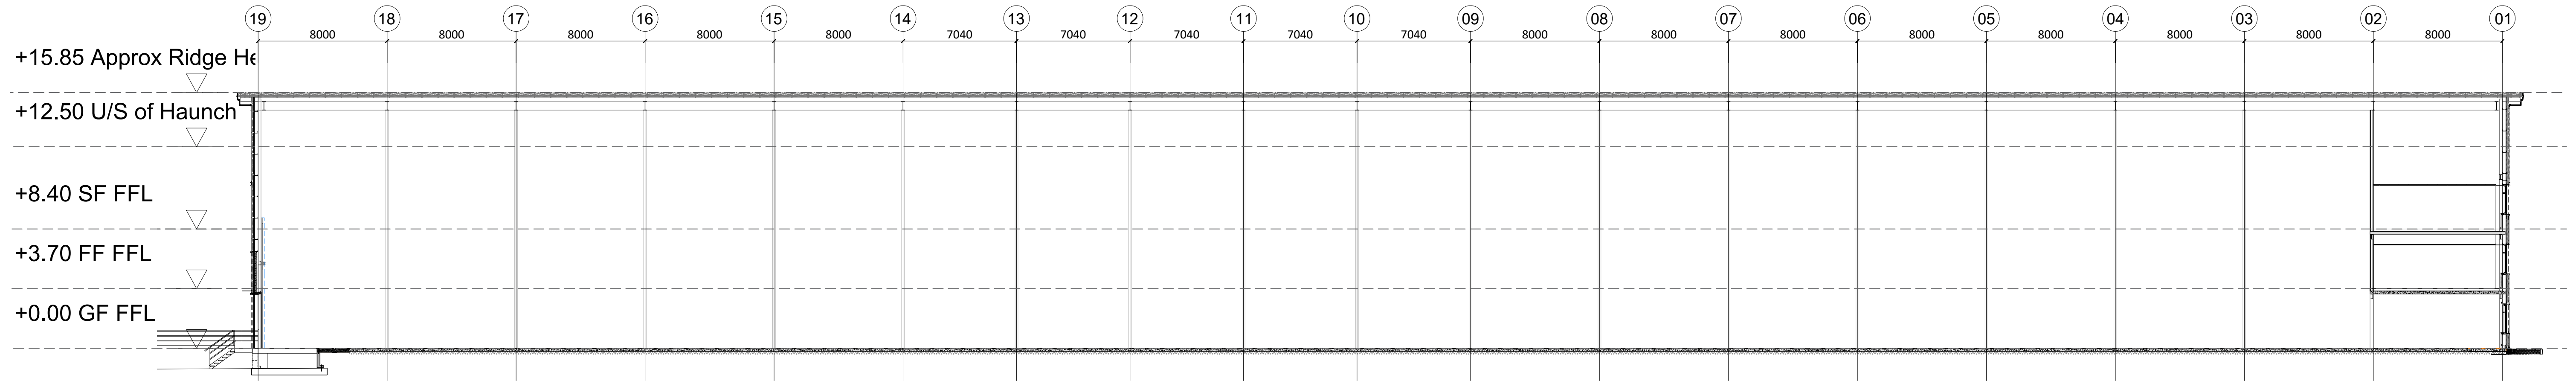


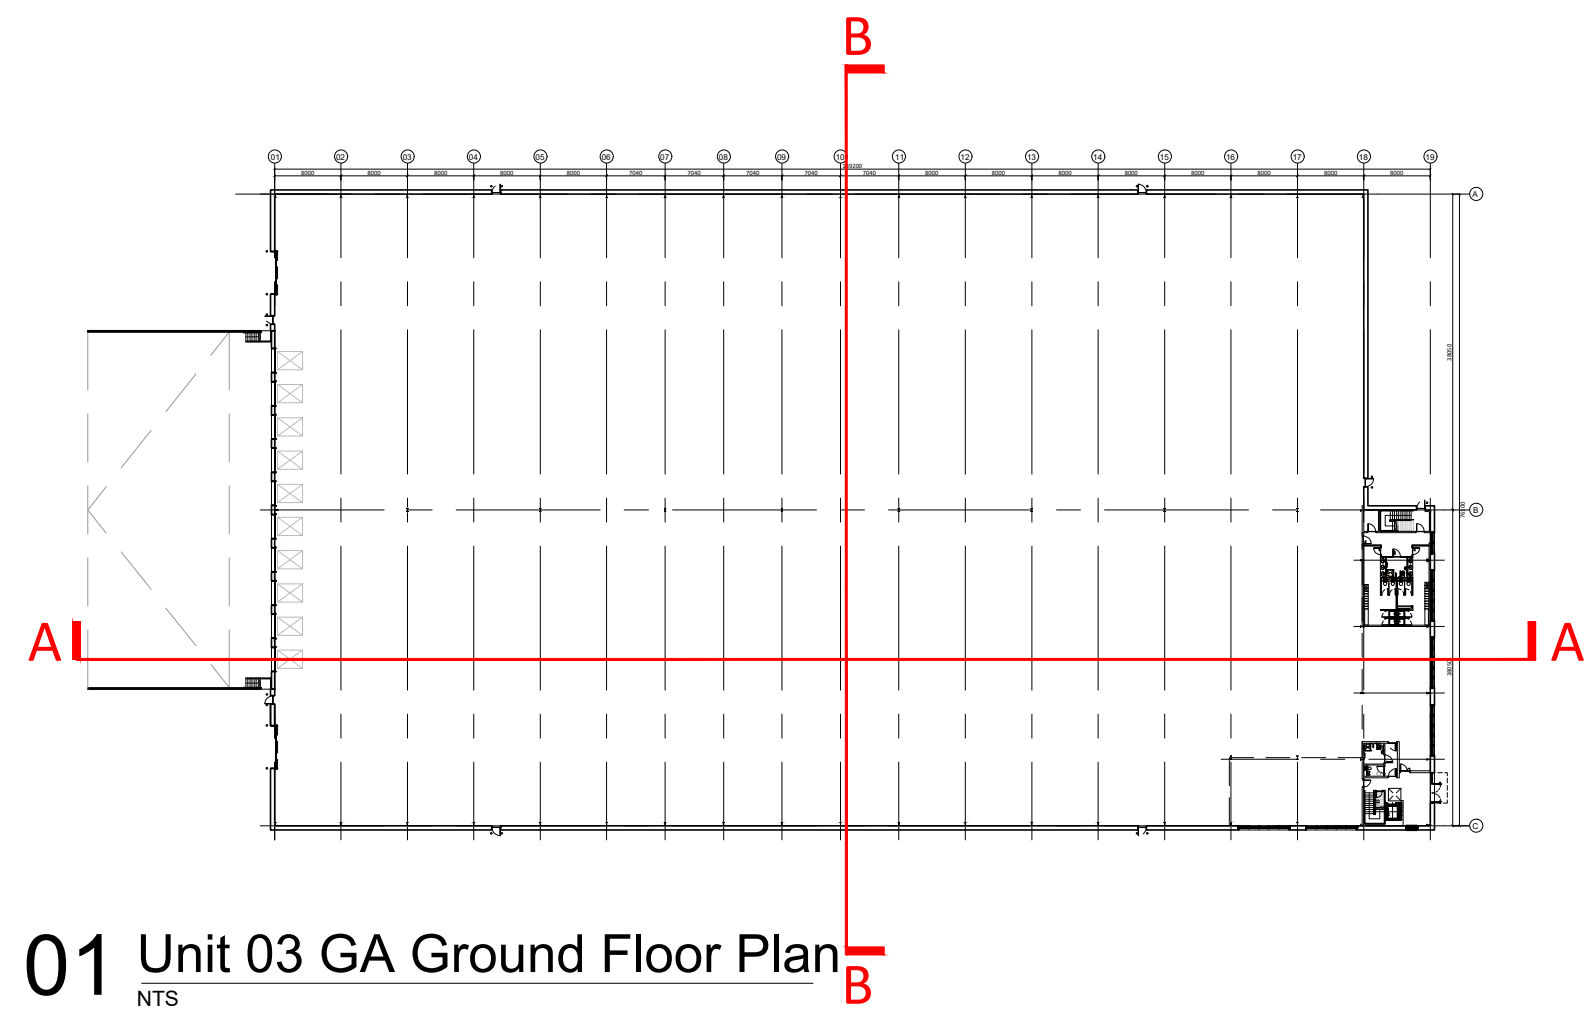

Disclaimer:
Subject to survey.

Notes:

Rev:	Notes:	Date:	Dwn:	Iss:
-	First issue	16.07.21	HT	HA
A	Unit Fliped	22.07.21	HT	HA
B	Unit No. changed	04.11.21	HT	HA

AREA SCHEDULE(GIA)

UNIT 1 (GIA)

Warehouse (incl. office Undercroft) **120,000ft²**

Office (FF Only) **110,700ft²**

Office (SF Only) **4,650ft²**

Office (SF Only) **4,650ft²**

hale

ARCHITECTURE | DESIGN MANAGEMENT

22c Leathermarket Street, London, SE1 3HP

Client:

Project:
Imagination 03
Image Business Park, Knowsley

Drawing Title:
Unit 03
GA Sections

Project No: 21066	Scale @ A1/A3: 1:200 / 1:400
Drawing No: 21066 - PL1114	Revision: B