



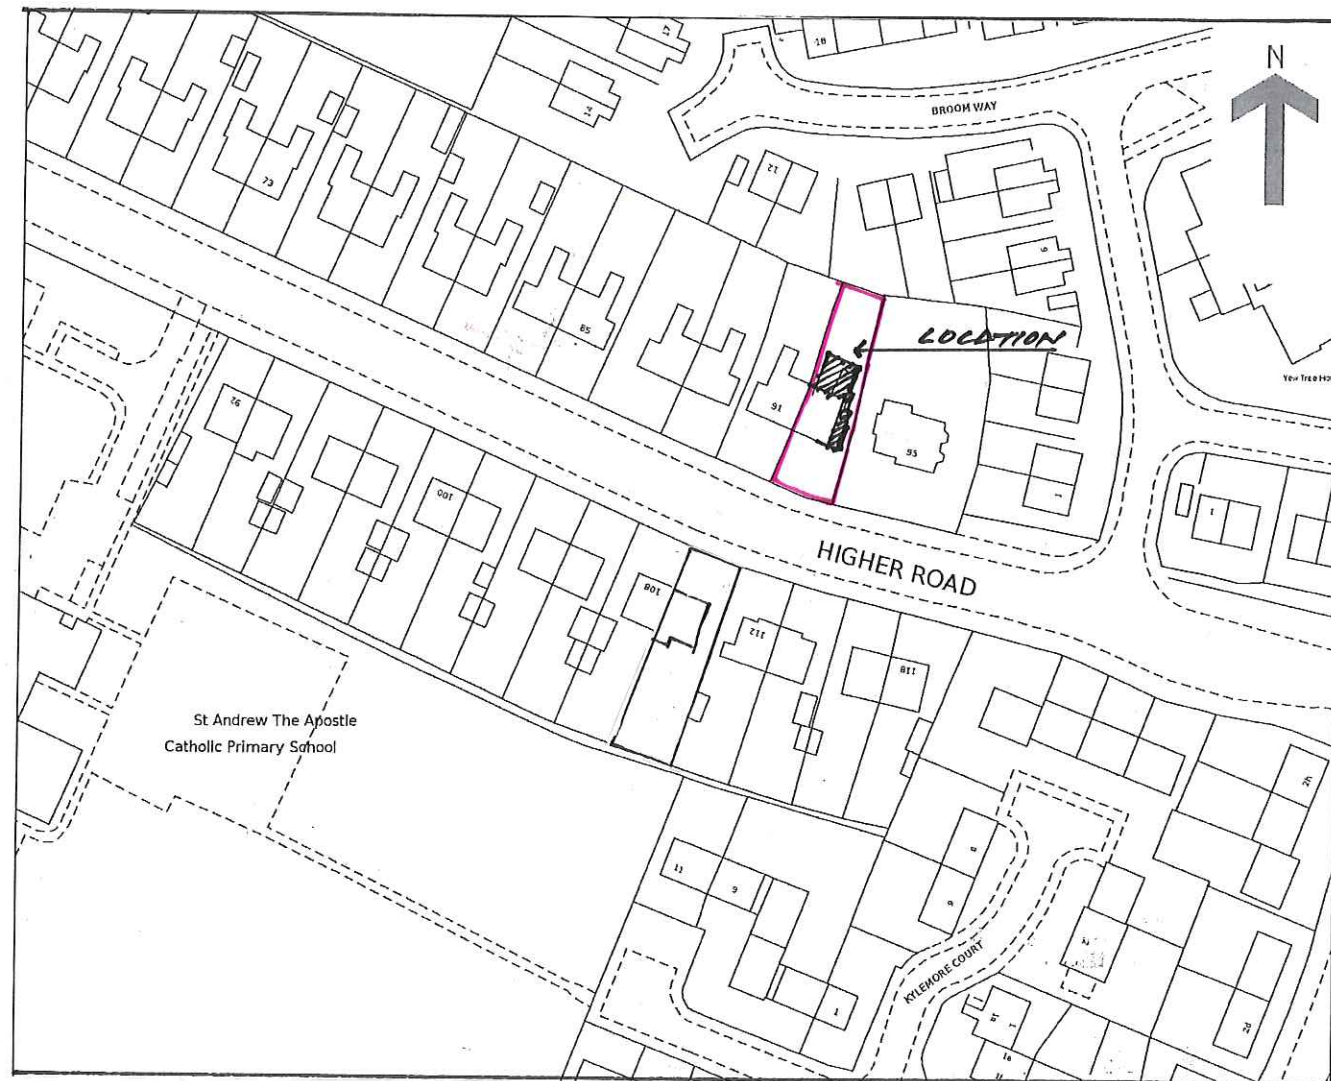

SITE LOCATION PLAN 1:1250

0 10 20 30 40 50
METRES

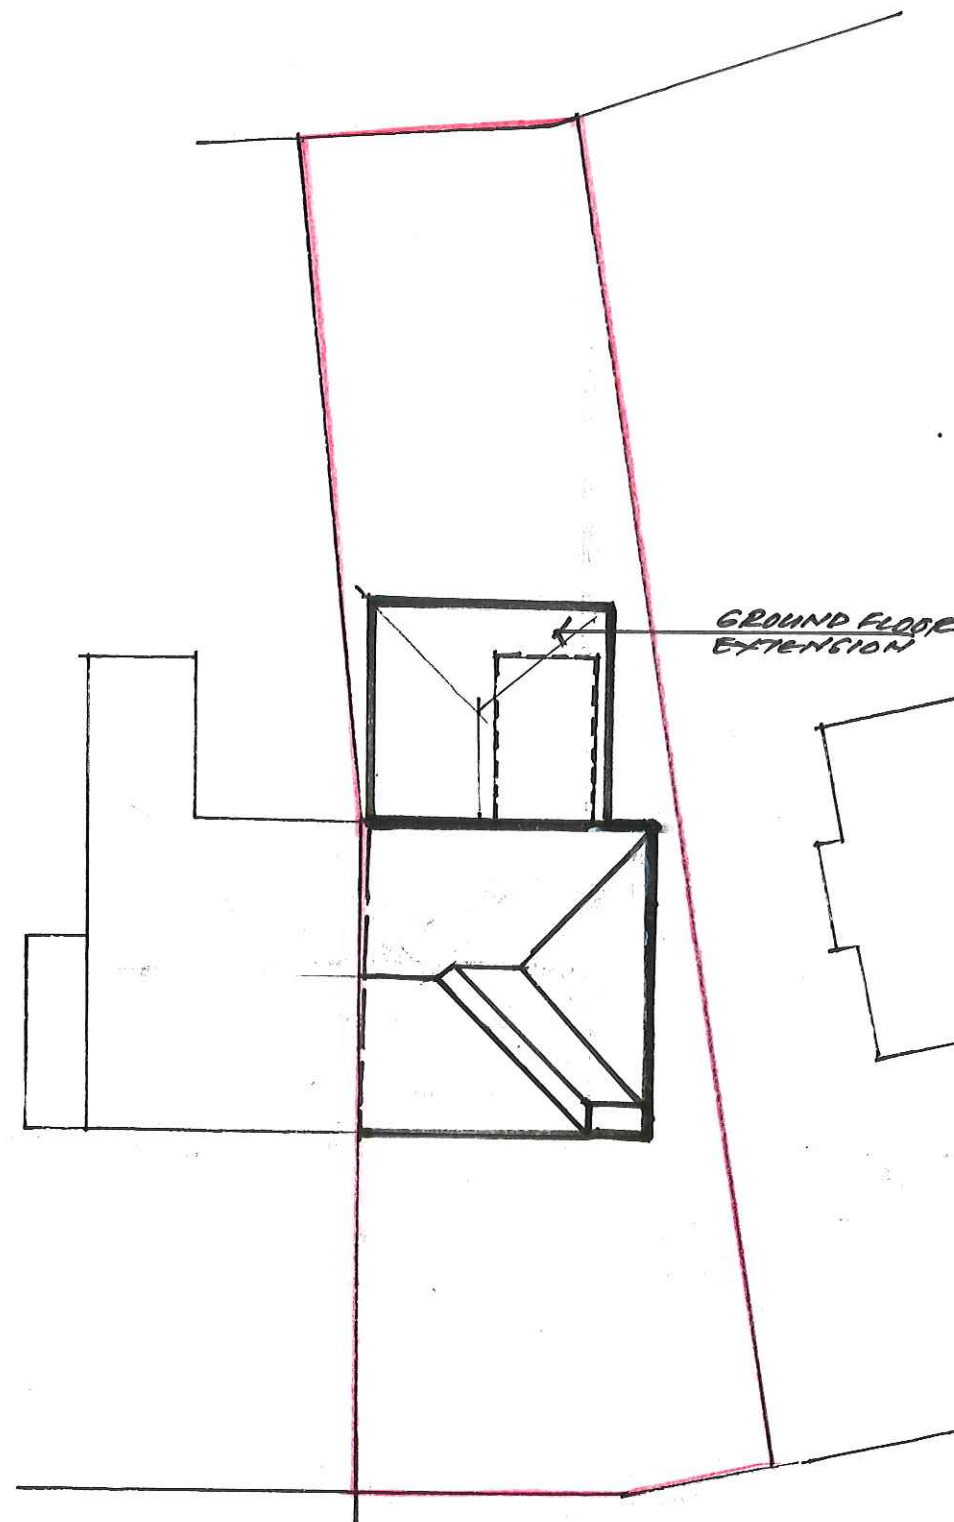

BLOCK PLAN 1:200

0 2 4 6 8 10 12
METRES

Notes

Planning Application
Drawing

Issue

Client

Structural Engineer

Project Manager

Building Contractor

QS

Fire Officer

Planning

Building Control

Revisions

Contract

Extension to 93 Higher Road,
Halewood, Liverpool L26-1TB.

Drawing Title

SITE LOCATION
AND
BLOCK PLANS

John J. White Architect
B.A. Dip. Arch. A.R.B.
39 Mersey Road Liverpool L17 6AG
Tel/Fax 0151 474 4701 Mob 07711 506988
Email john.white39@blueyonder.co.uk

Scale 1:1250 1:200	Date NOV 2022	Drawing number 9	revision
--------------------------	---------------------	---------------------	----------