



THE BARNs No.144

ARCHITECTURAL EMPORIUM Ltd
EMAIL: mail@architectural-emporium.co.uk
WEB: www.architectural-emporium.co.uk
ADDRESS: 13 Hope St, Liverpool, L1 9BQ
PHONE: +44 (0)151 363 0000

Key:




- Paving Type 01

Marshalls:
Conservation X
Sett Paving
- Silver Grey



- Paving Type 02

Marshalls:
Conservation X
Kerb and Edging
- Silver Grey

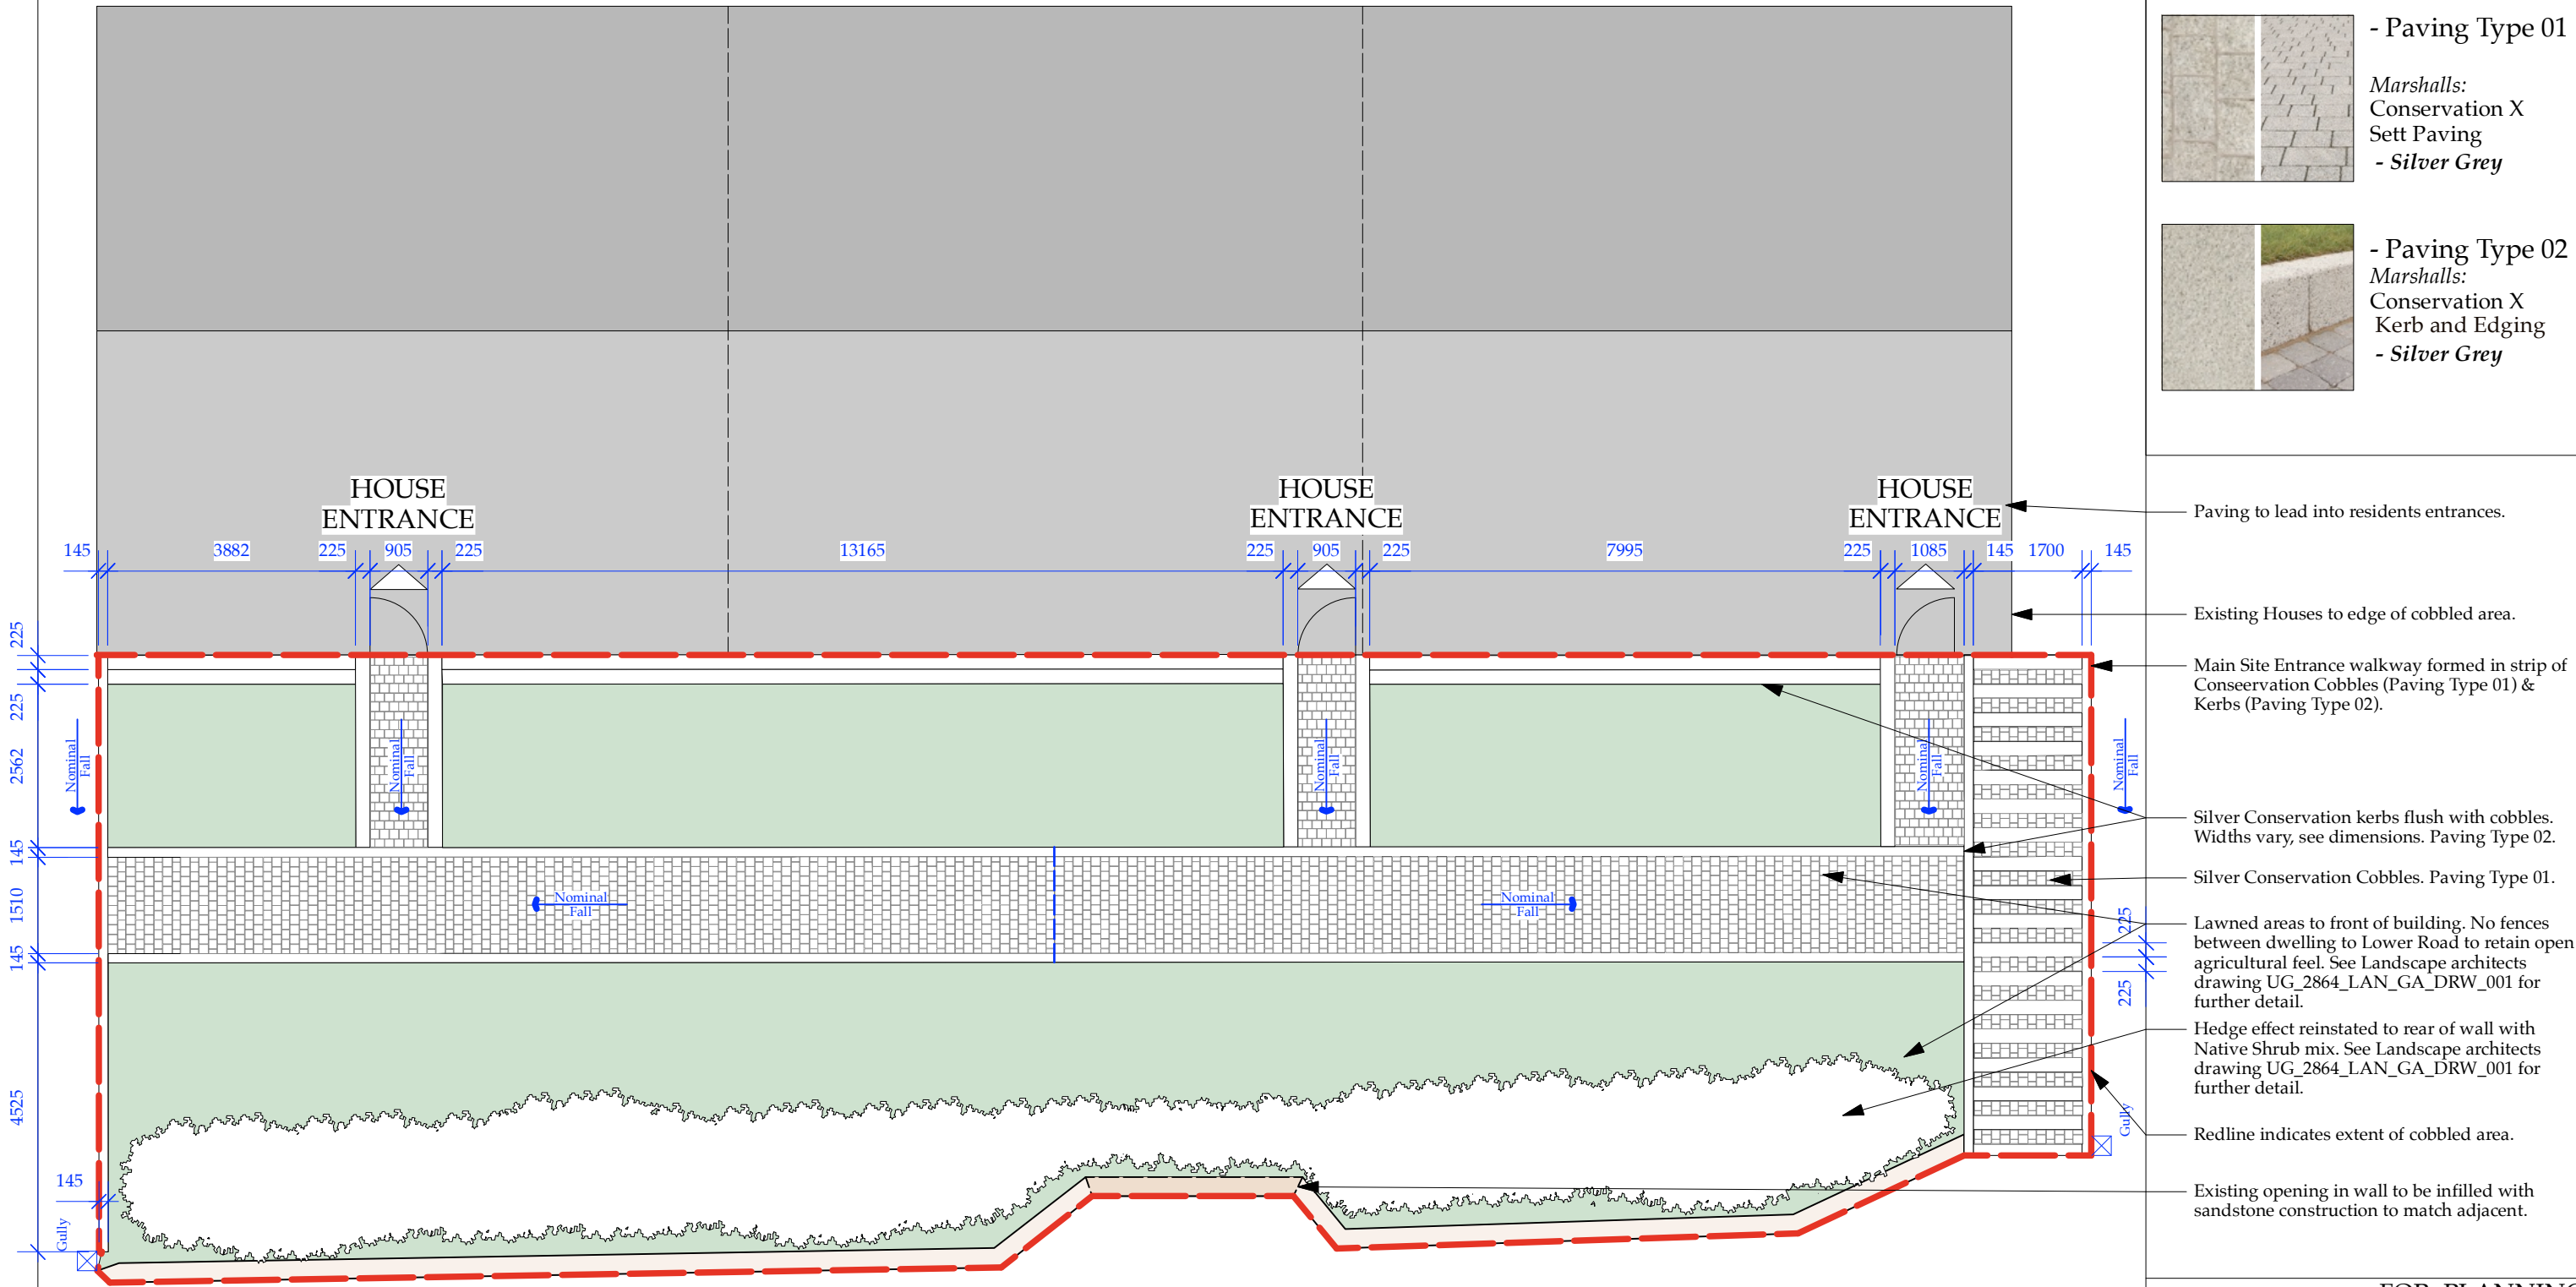

Paving to lead into residents entrances.

Existing Houses to edge of cobbled area.

Main Site Entrance walkway formed in strip of
Conservation Cobbles (Paving Type 01) &
Kerbs (Paving Type 02).

Silver Conservation kerbs flush with cobbles.
Widths vary, see dimensions. Paving Type 02.

Silver Conservation Cobbles. Paving Type 01.

Lawned areas to front of building. No fences
between dwelling to Lower Road to retain open
agricultural feel. See Landscape architects
drawing UG_2864_LAN_GA_DRW_001 for
further detail.

Hedge effect reinstated to rear of wall with
Native Shrub mix. See Landscape architects
drawing UG_2864_LAN_GA_DRW_001 for
further detail.

Redline indicates extent of cobbled area.

Existing opening in wall to be infilled with
sandstone construction to match adjacent.

FOR: PLANNING

CHECKED BY: AJ | DRAWN BY: MS

SCALE: 1:100

PAPER SIZE: A3

JOB: THE BARNs & No. 144

3.910_Rev _

FIRST ISSUE: 15.06.26

LOWER ROAD FRONTAGE PLAN