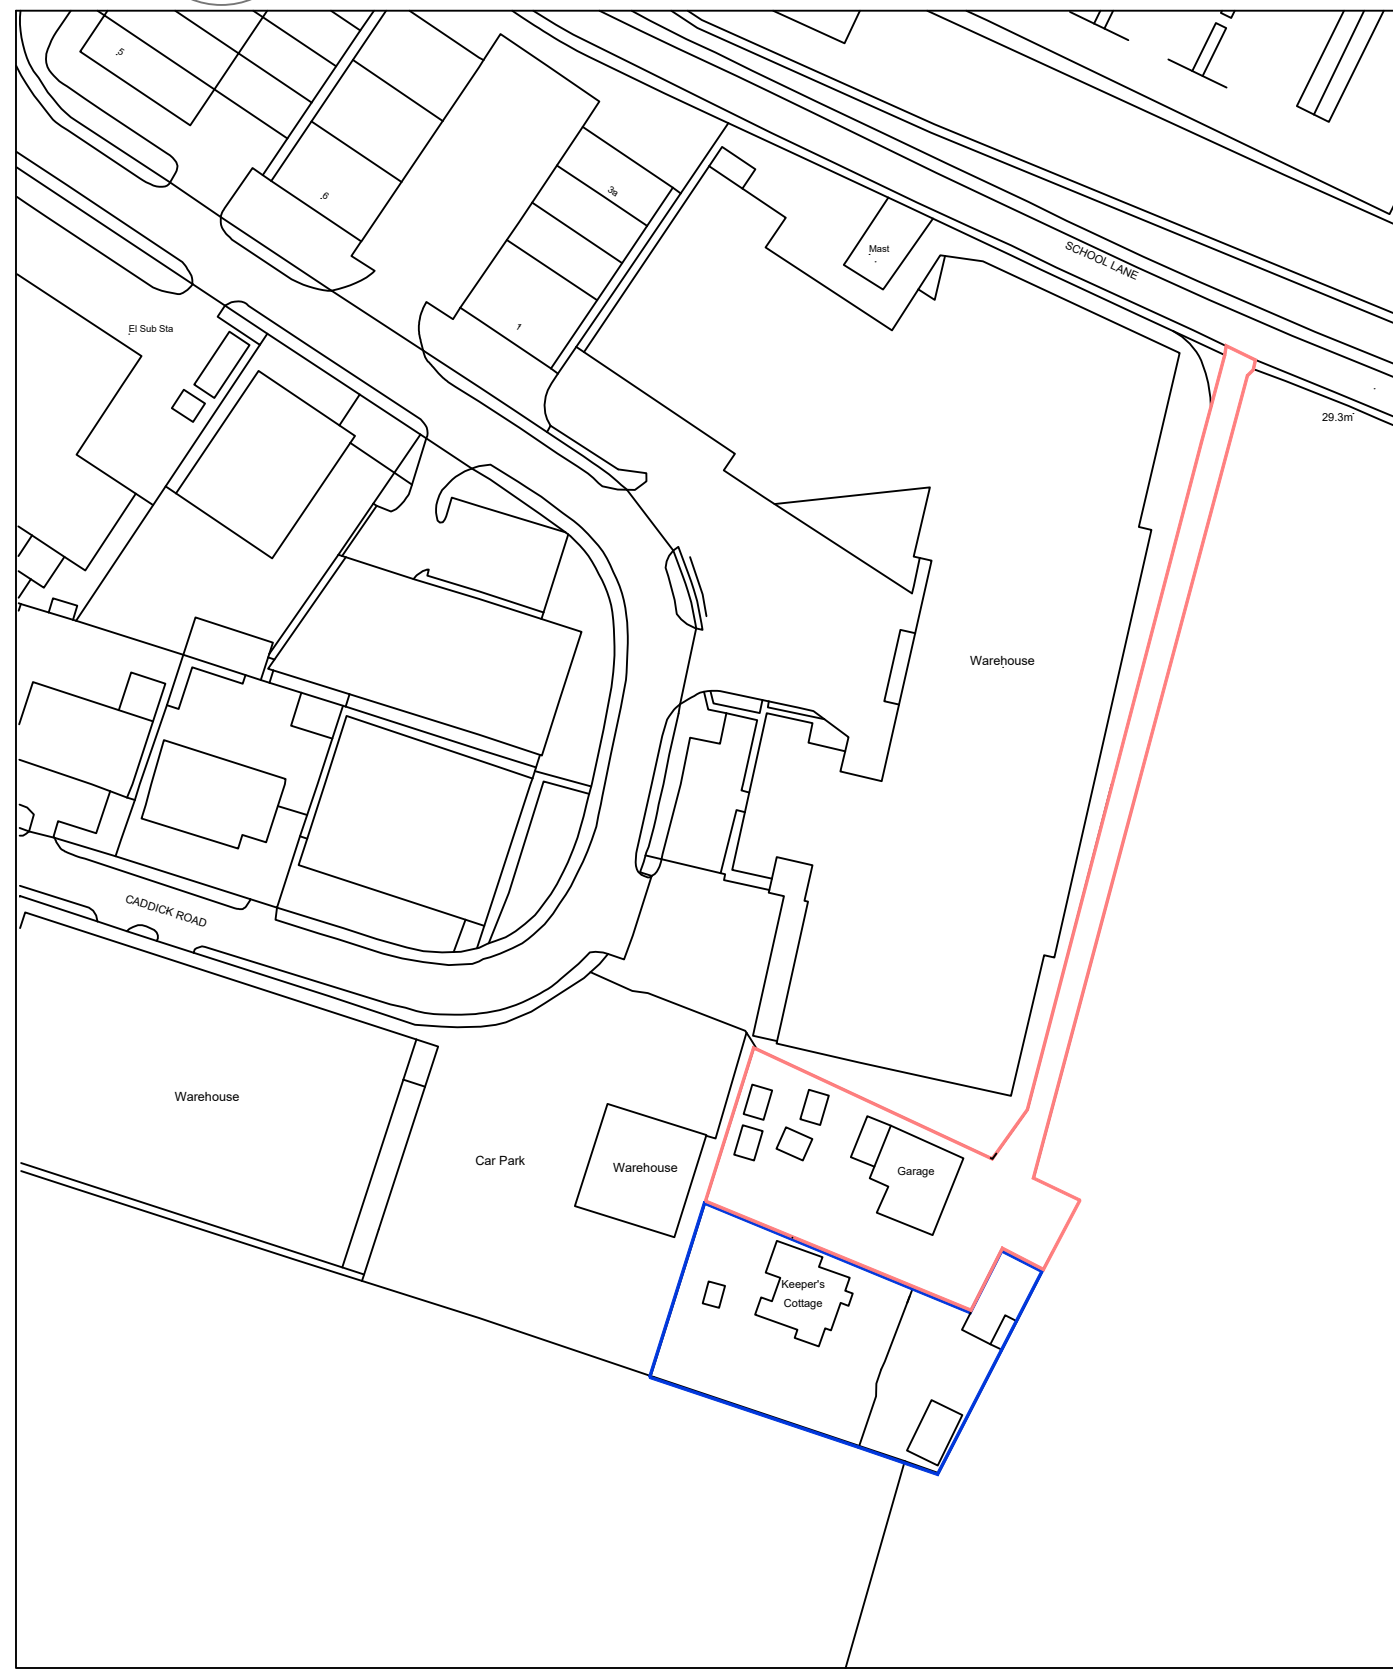


Rev	Description	Date
-----	-------------	------

Project
DEMOLITION OF THE EXISTING CAR REPAIR GARAGE
AND MOT BUILDING, FOLLOWED BY THE ERECTION
OF A COMMERCIAL DOG KENNEL BUILDING AND
SITE CAR PARKING IMPROVEMENTS - KEEPER'S
COTTAGE SITE, SCHOOL LANE, KNOWSLEY, L34 9HP.

Client
MR T EATON

Contract. No.	Drg. No.	Revision	Scale 1:500 & 1:1250 @ A1	
	1		By MCC	Date
			Chkd	MARCH 2023

Drawing Title
**SITE LOCATION PLAN AND SITE
BLOCK PLAN**

MAT DESIGN LIMITED
Town Planning & Building Control
Consultants
 17 BROOKSIDE AVE
 ECCLESTON
 ST. HELENS
 WA10 4RN
 Telephone: 07850203448
 E-mail: miketa@blueyonder.co.uk