


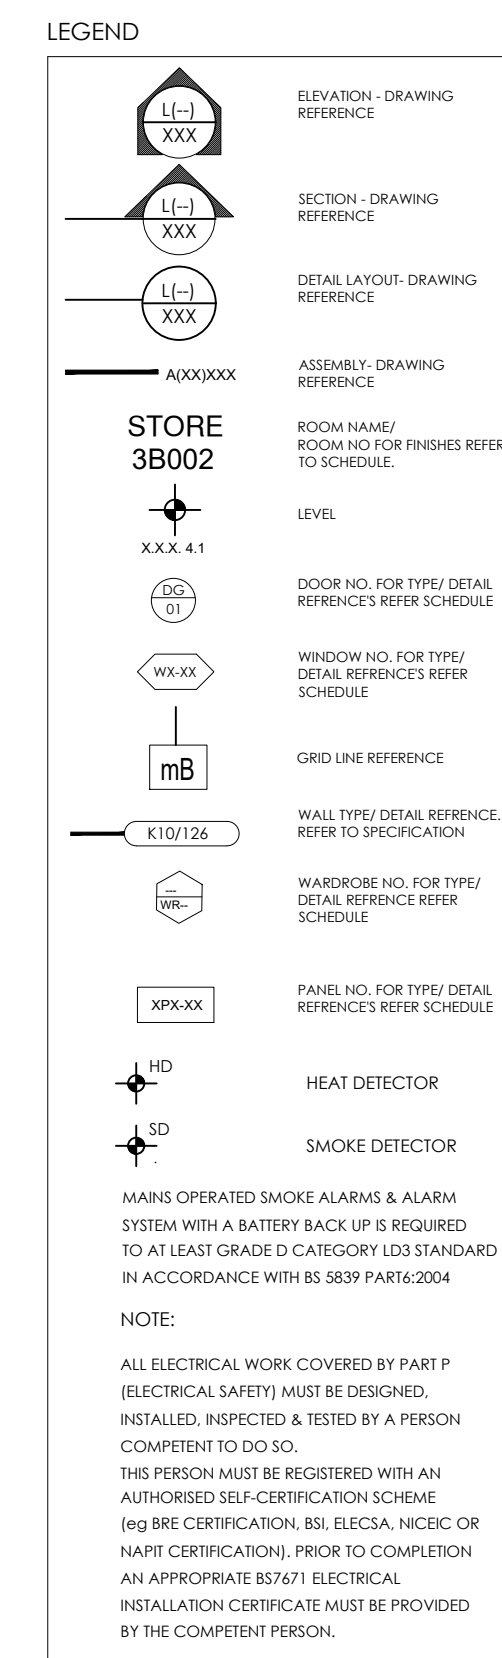

© Crown Copyright and database right 2022
Ordnance Survey License: 100048957
Reproduction in whole or part is prohibited
without the prior permission of Ordnance Survey
Serial No. 239782

LOCATION PLAN scale 1:1250

Springwood House, 4 Rose Lane, Mossley Hill, Liverpool, L18 5ED
 T 07950 830844 www.damianfieldarchitects.co.uk
 RIBA Membership 09128282 ARB Registration 062412H

**PROPOSED WORKS TO
Shippons 2 & 3**
Ox Lane, Tarbock Hall Estate
Tarbock Green, Prescott, L35 1QA

TITLE
PROPOSED SITE LAYOUT

DRAWING NO.				
PROJECT	TYPE	(CATEGORY)	NUMBER	REVISION
399	L	(1-)	09	-

SCALE 1:200@A1 DATE 18/01/2023

ANY DISCREPANCIES BETWEEN DRAWINGS OR BETWEEN DRAWINGS & ACTUAL SITE
CONDITIONS SHOULD BE IMMEDIATELY BE BROUGHT TO THE ATTENTION OF
THE ARCHITECTS