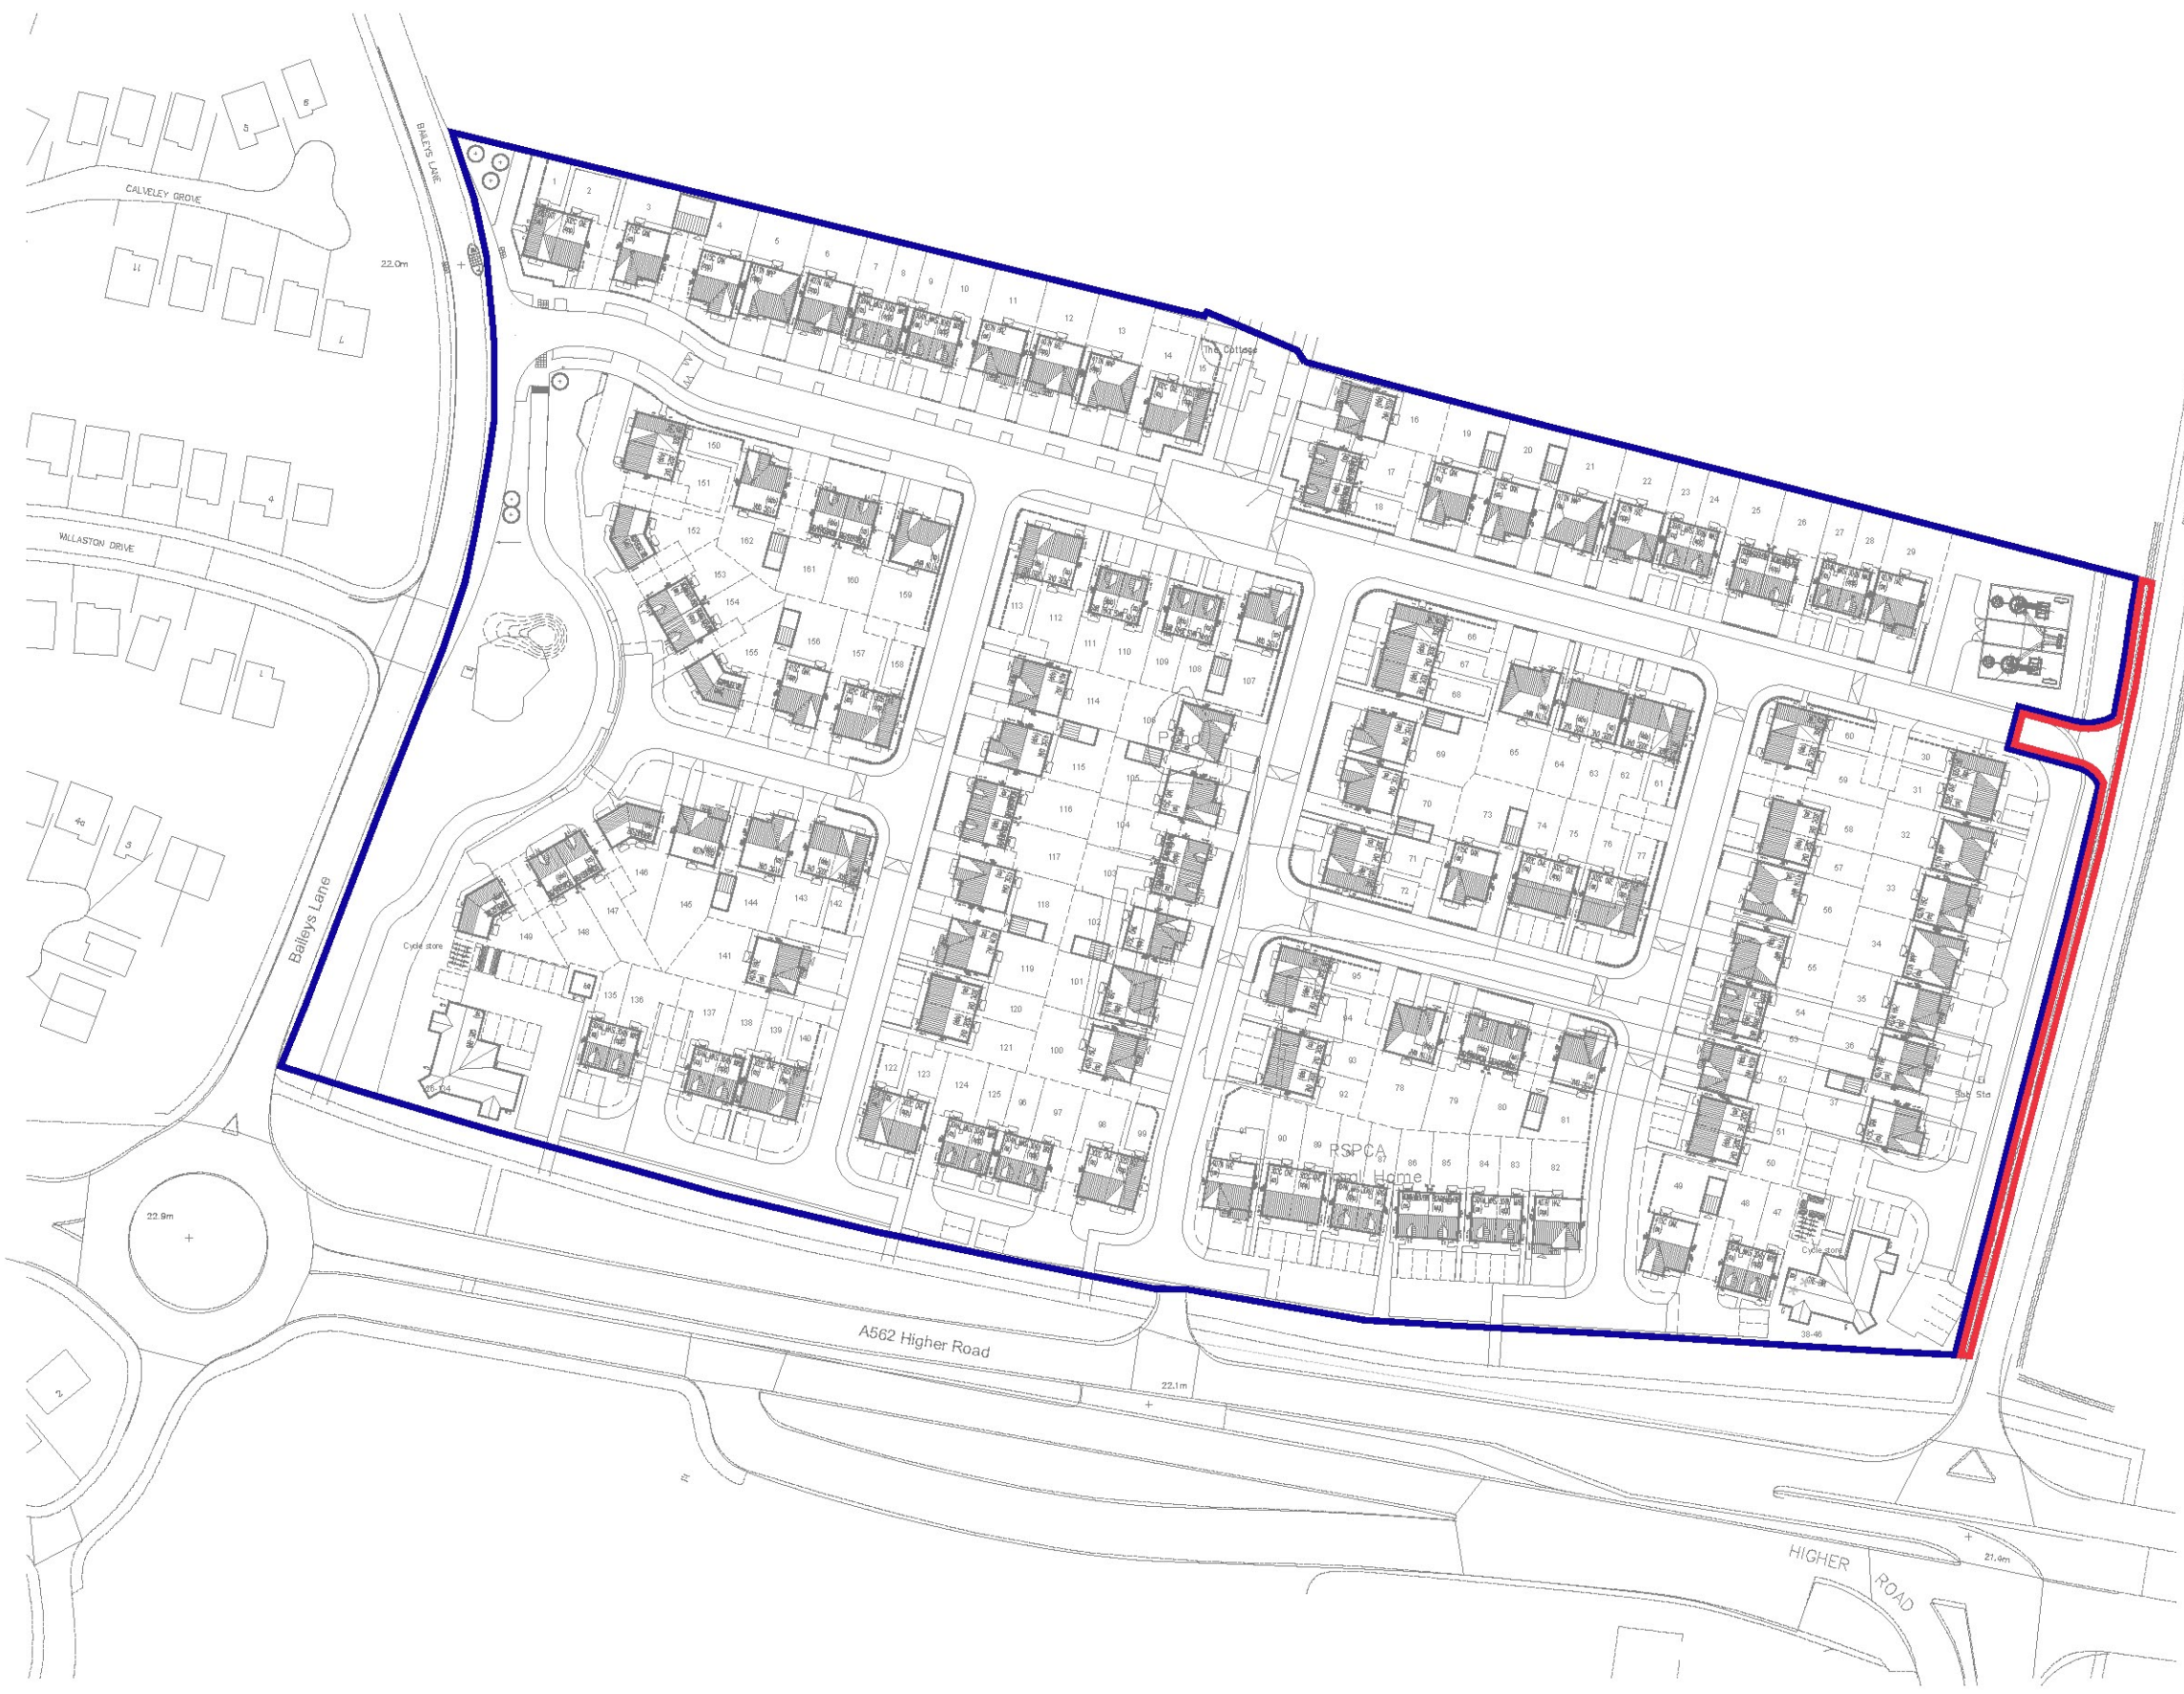


|      |                            |       |          |
|------|----------------------------|-------|----------|
| A    | Red edge boundary amended. | JL    | 07.03.23 |
| Rev. | Description                | Drawn | Date     |

**miller homes**  
Miller Homes Limited - North West Region  
103 Dalton Avenue  
Birchwood Park  
Warrington  
WA3 6YF

Telephone 0870 336 4700  
[www.millerhomes.co.uk](http://www.millerhomes.co.uk)

Project Title  
**Land of Baileys Lane, Haewood**

Drawing Title  
**Temporary Access Location Plan**

|         |               |               |               |
|---------|---------------|---------------|---------------|
| Scale   | Drawn By      | Checked By    | Authorised By |
| 1:1250  | MH            | MH            | MH            |
|         | Date 11.11.22 | Date 11.11.22 | Date 11.11.22 |
| Job No. | Drawing No.   | Revision      |               |
| BLHW    | BLHW/LP/02    | A             |               |