


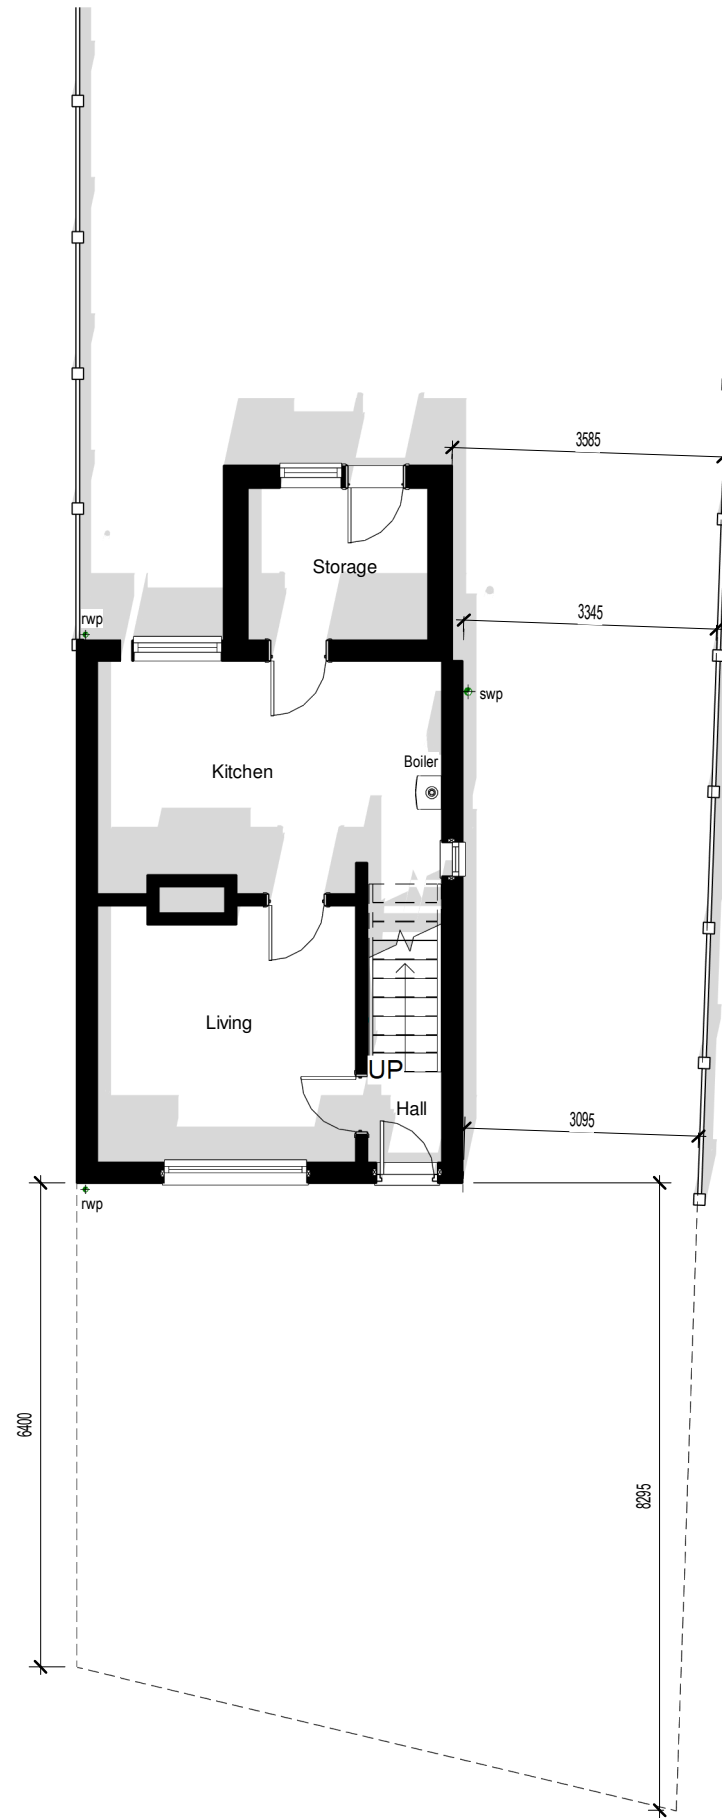

Client & Site 10 Ford Road Prescott L35 7LE		 Digital Drafting Solutions	
Title EXISTING SITE PLAN			
Reference: DDS.37.005	Size A3	Rev:	

PRELIMINARY