

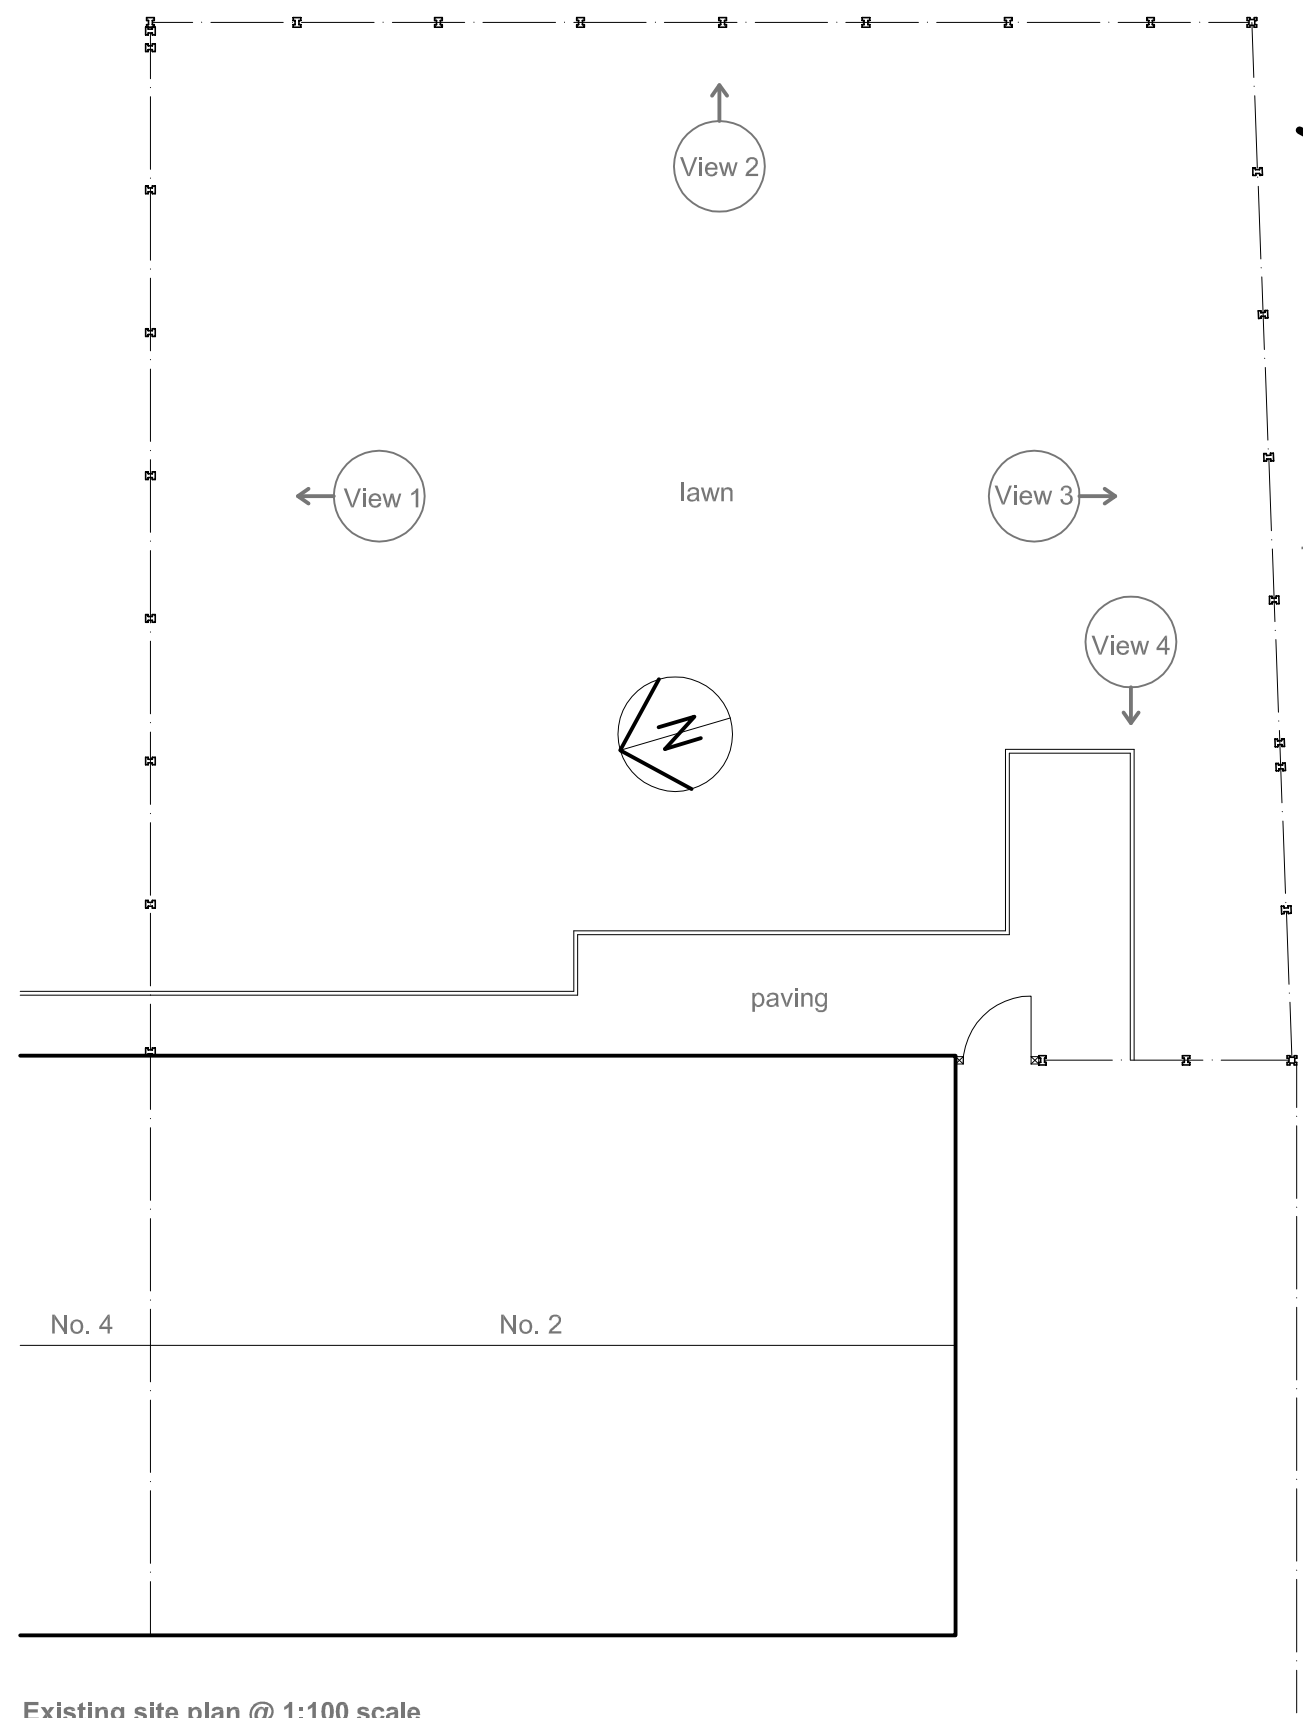


Existing View 1 @ 1:100 scale

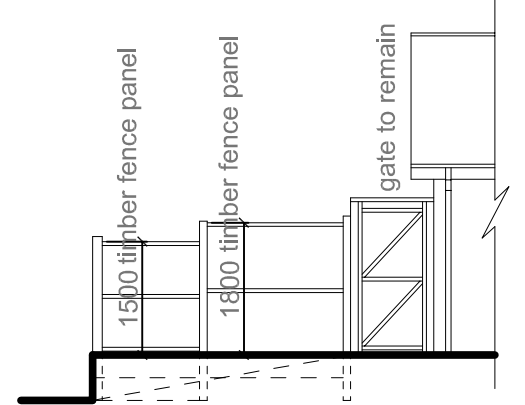


Existing View 4 @ 1:100 scale


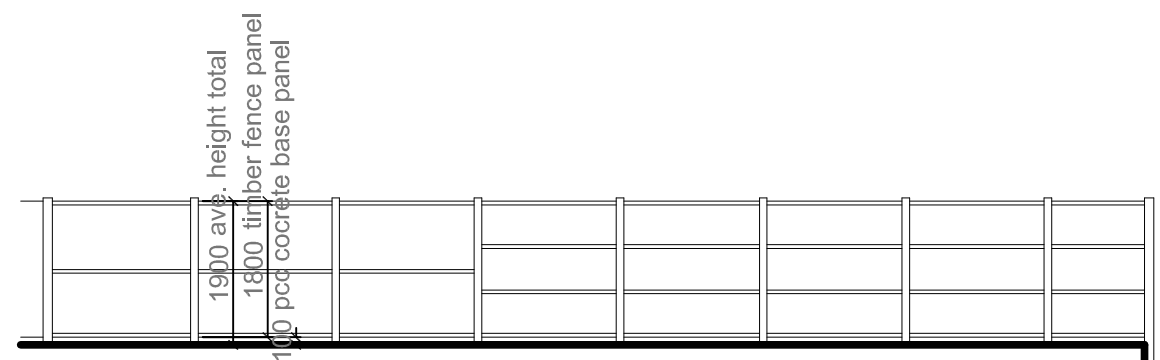


Existing View 2 @ 1:100 scale

Spruce Grove public highway level

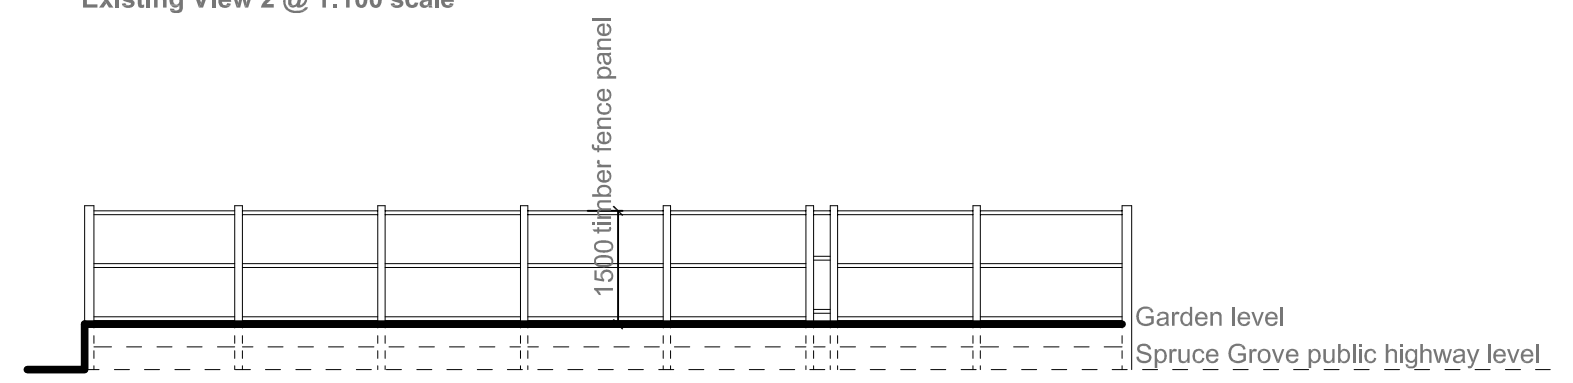

Existing View 3 @ 1:100 scale

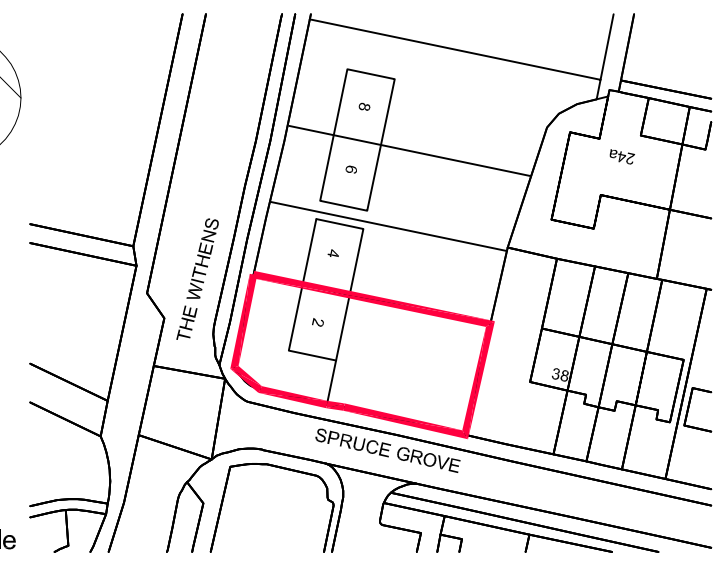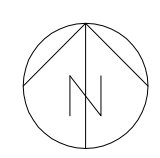

Location plan @ 1:1250 scale

|                                             |                |                   |
|---------------------------------------------|----------------|-------------------|
| Project:                                    |                |                   |
| PROPOSED ALTERATIONS TO REAR BOUNDARY FENCE |                |                   |
| at:                                         |                |                   |
| 2 THE WITHERNS                              |                |                   |
| STOCKBRIDGE VILLAGE, L28 1AA                |                |                   |
| for:                                        |                |                   |
| MISS HEATHER BALL                           |                |                   |
| EXISTING LAYOUT & LOCATION PLAN             |                |                   |
| Scale:                                      | 1:100 & 1:1250 | Date: August 2021 |
| Drawing Number:                             | 8735-01        | Revision:         |