

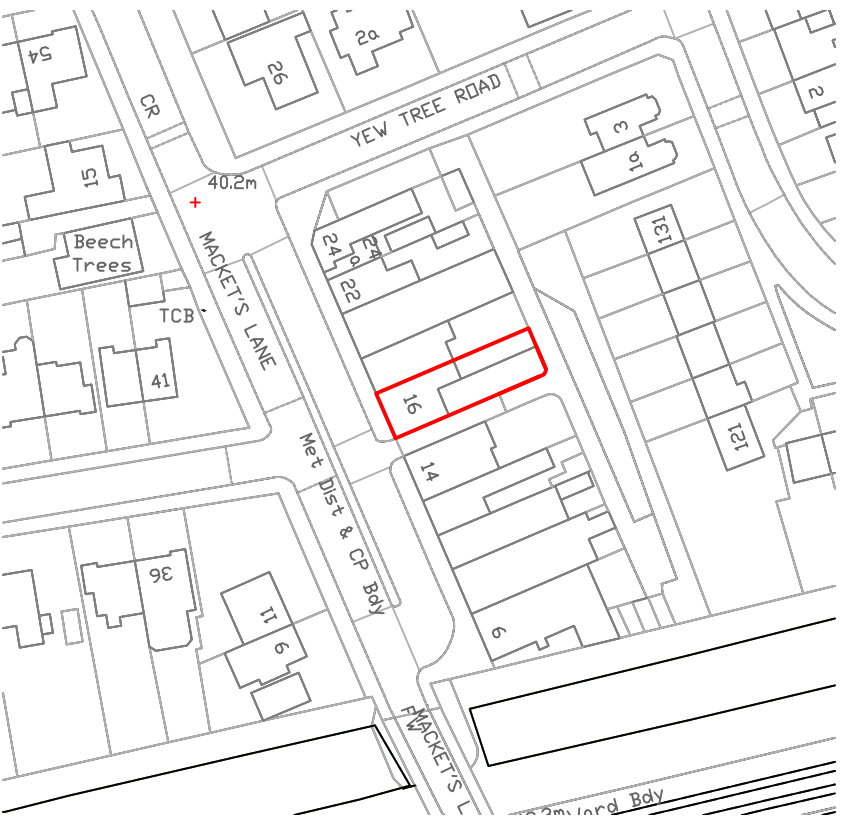


B	RAMP ACCESS & SHUTTER	MA	5/07/24
A	VENT DUCT		
REV:	DESCRIPTION:	BY:	DATE:

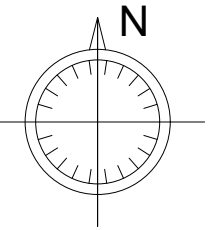

 LOCATION PLAN

SCALE: 1:1250

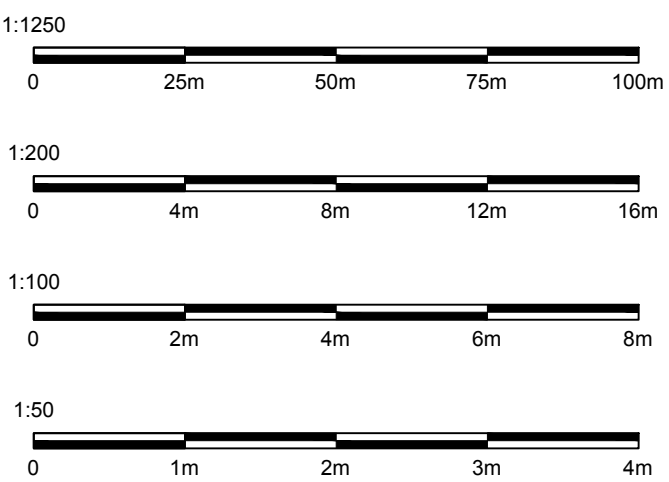

ST JAMES AVENUE
RAMSGATE
KENT
CT12 6DG

SIFAARCHITECTURE.COM
SIFA@LIVE.CO.UK
07940 220320

CLIENT:

TOPS PIZZA LTD

PROJECT:

16 MACKETS LANE,
WOOLTON
LIVERPOOL
MERSEYSIDE
L25 0LQ

DRAWING TITLE:

BLOCK PLAN

PROJECT NO: SA	DRAWING NO: A1/104	
-------------------	-----------------------	--

SCALE:	SHEET SIZE:	
1:50 1:100	A1	
1:200 1:1250		

REVISION	DATE:
B	26/01/2024