

Project No. 19001



Revisions

Notes

1. This document and all drawings are copyright of GB Architecture LTD and may not be reproduced without thier specific permission.
2. Do not scale from this drawing.
3. All dimensions are in millimeters unless otherwise stated.

Project North




Scale 1 : 50

Proposed First Floor
Plan

302

Sheet No.

©2023

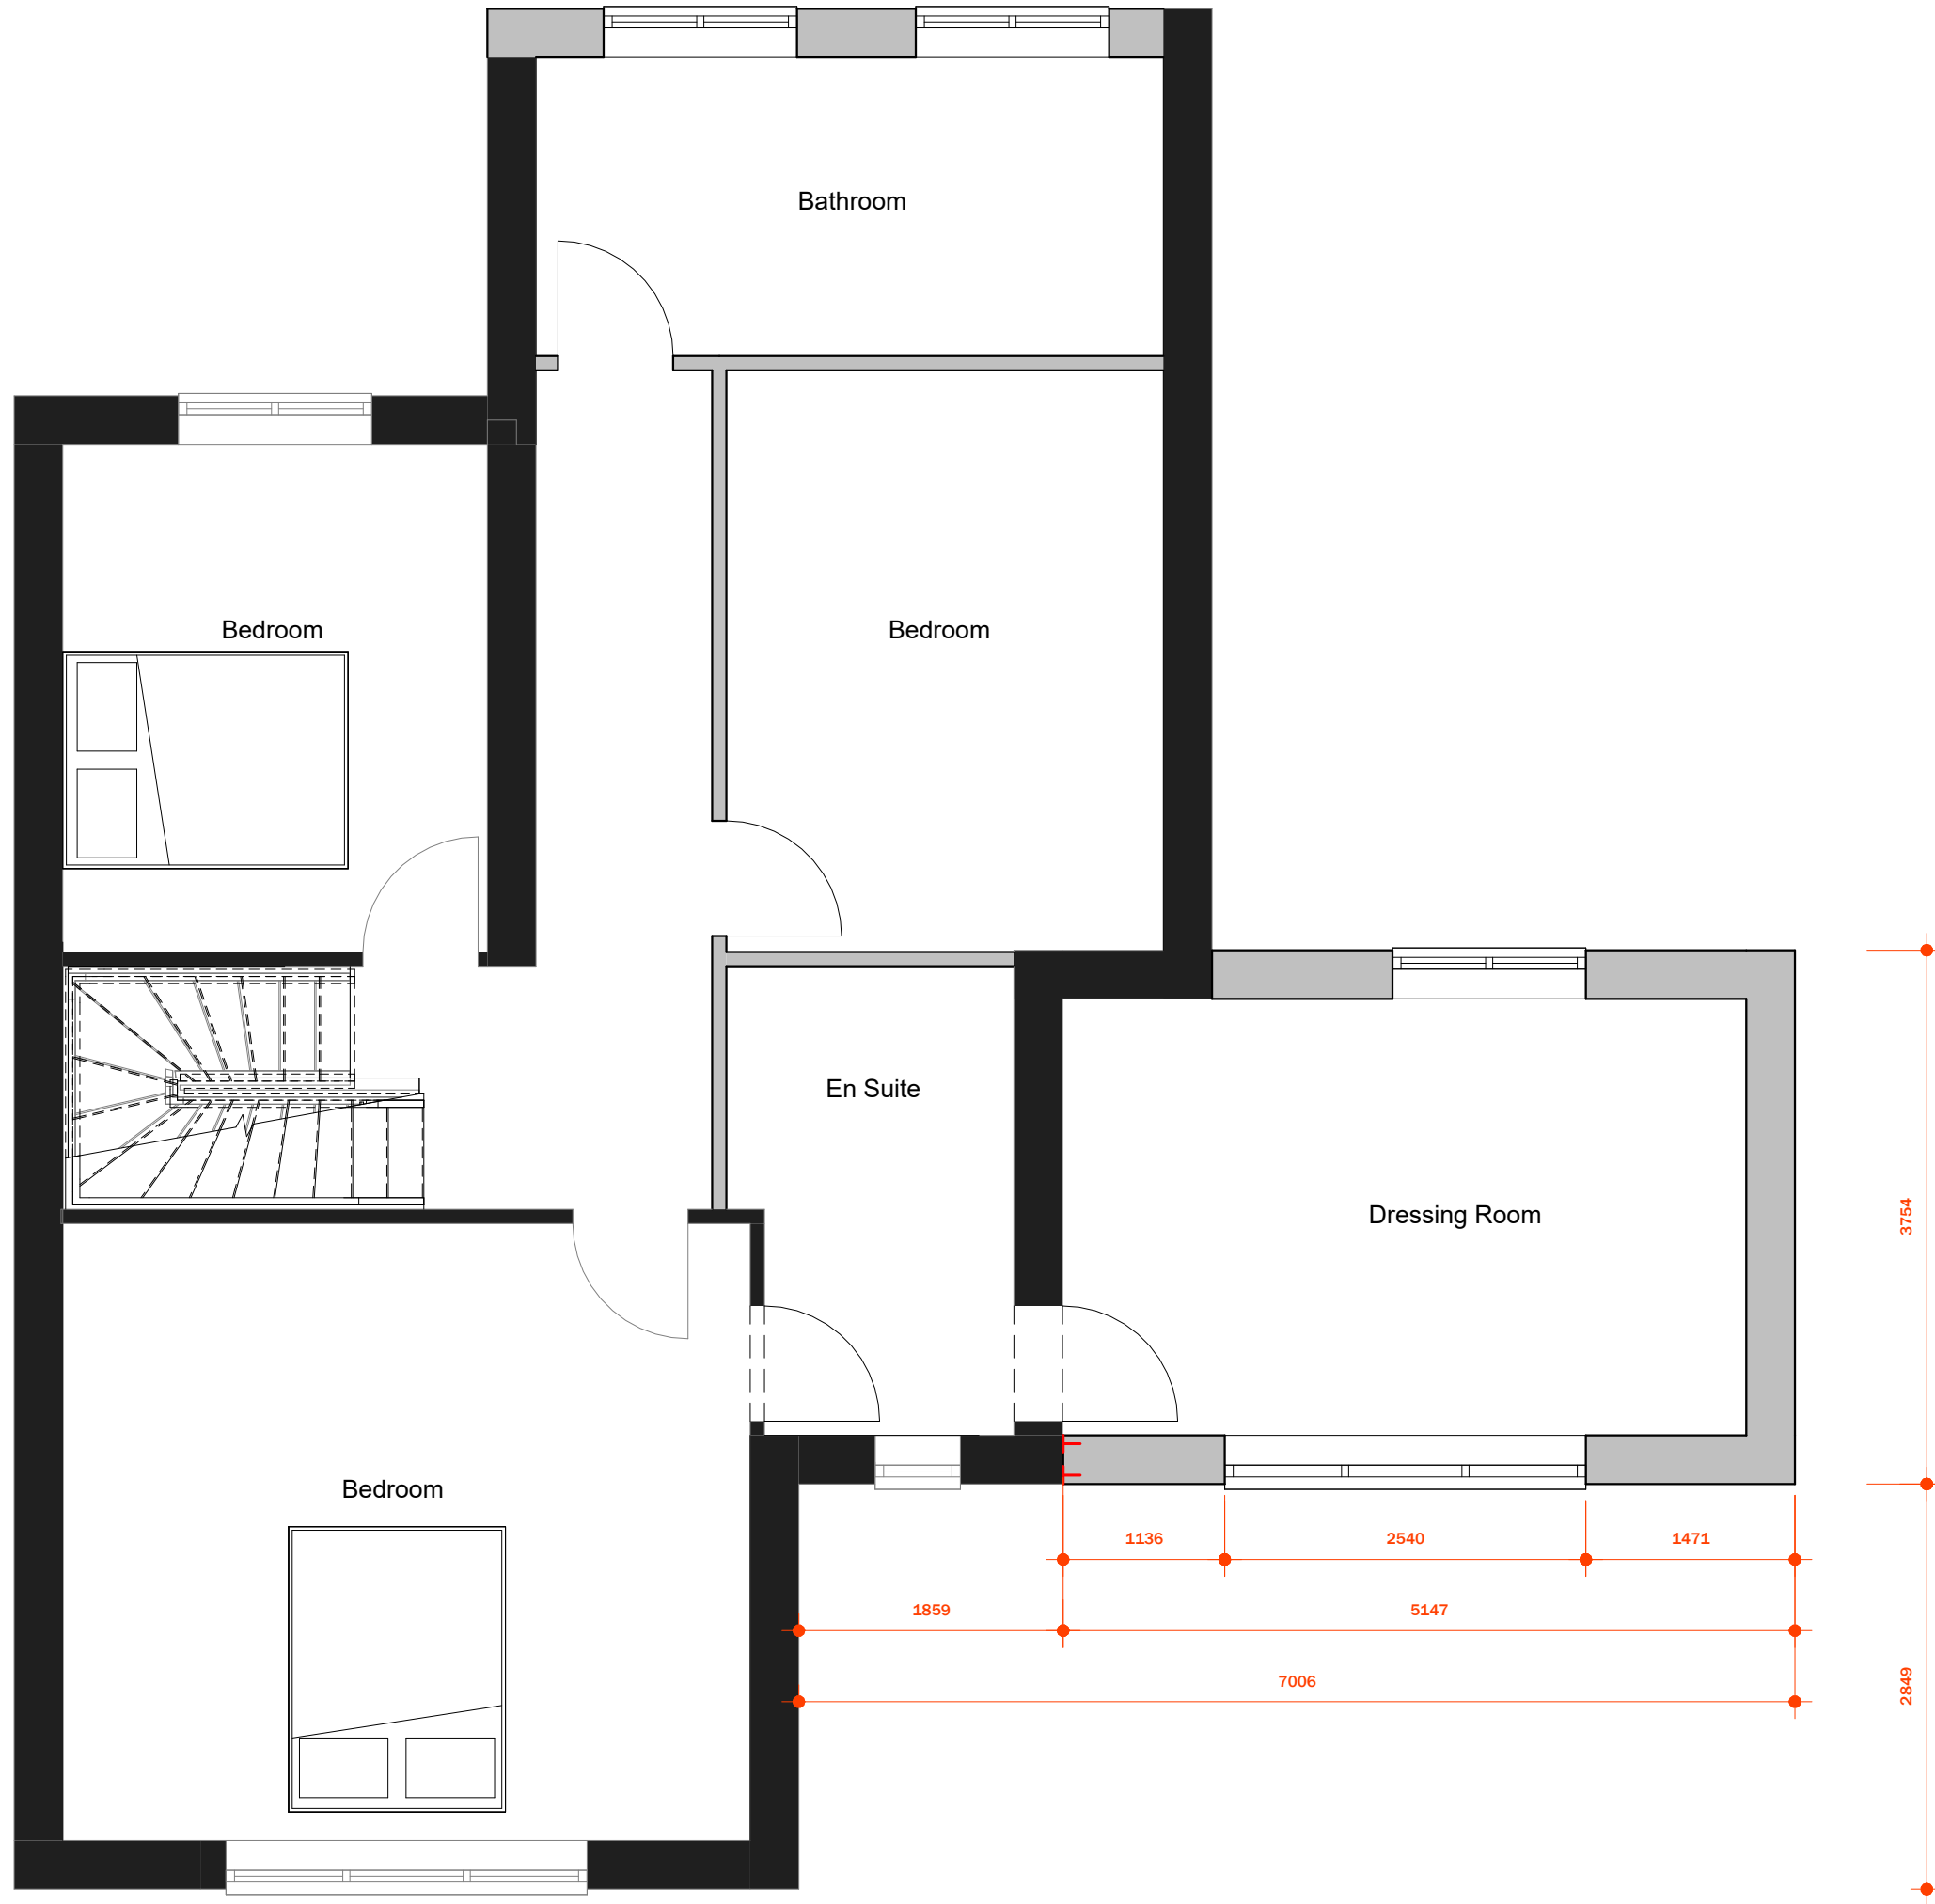

1 01_First Floor
1 : 50