


EXISTING GROUND FLOOR

13 SPINNEY VIEW

L33 7XX

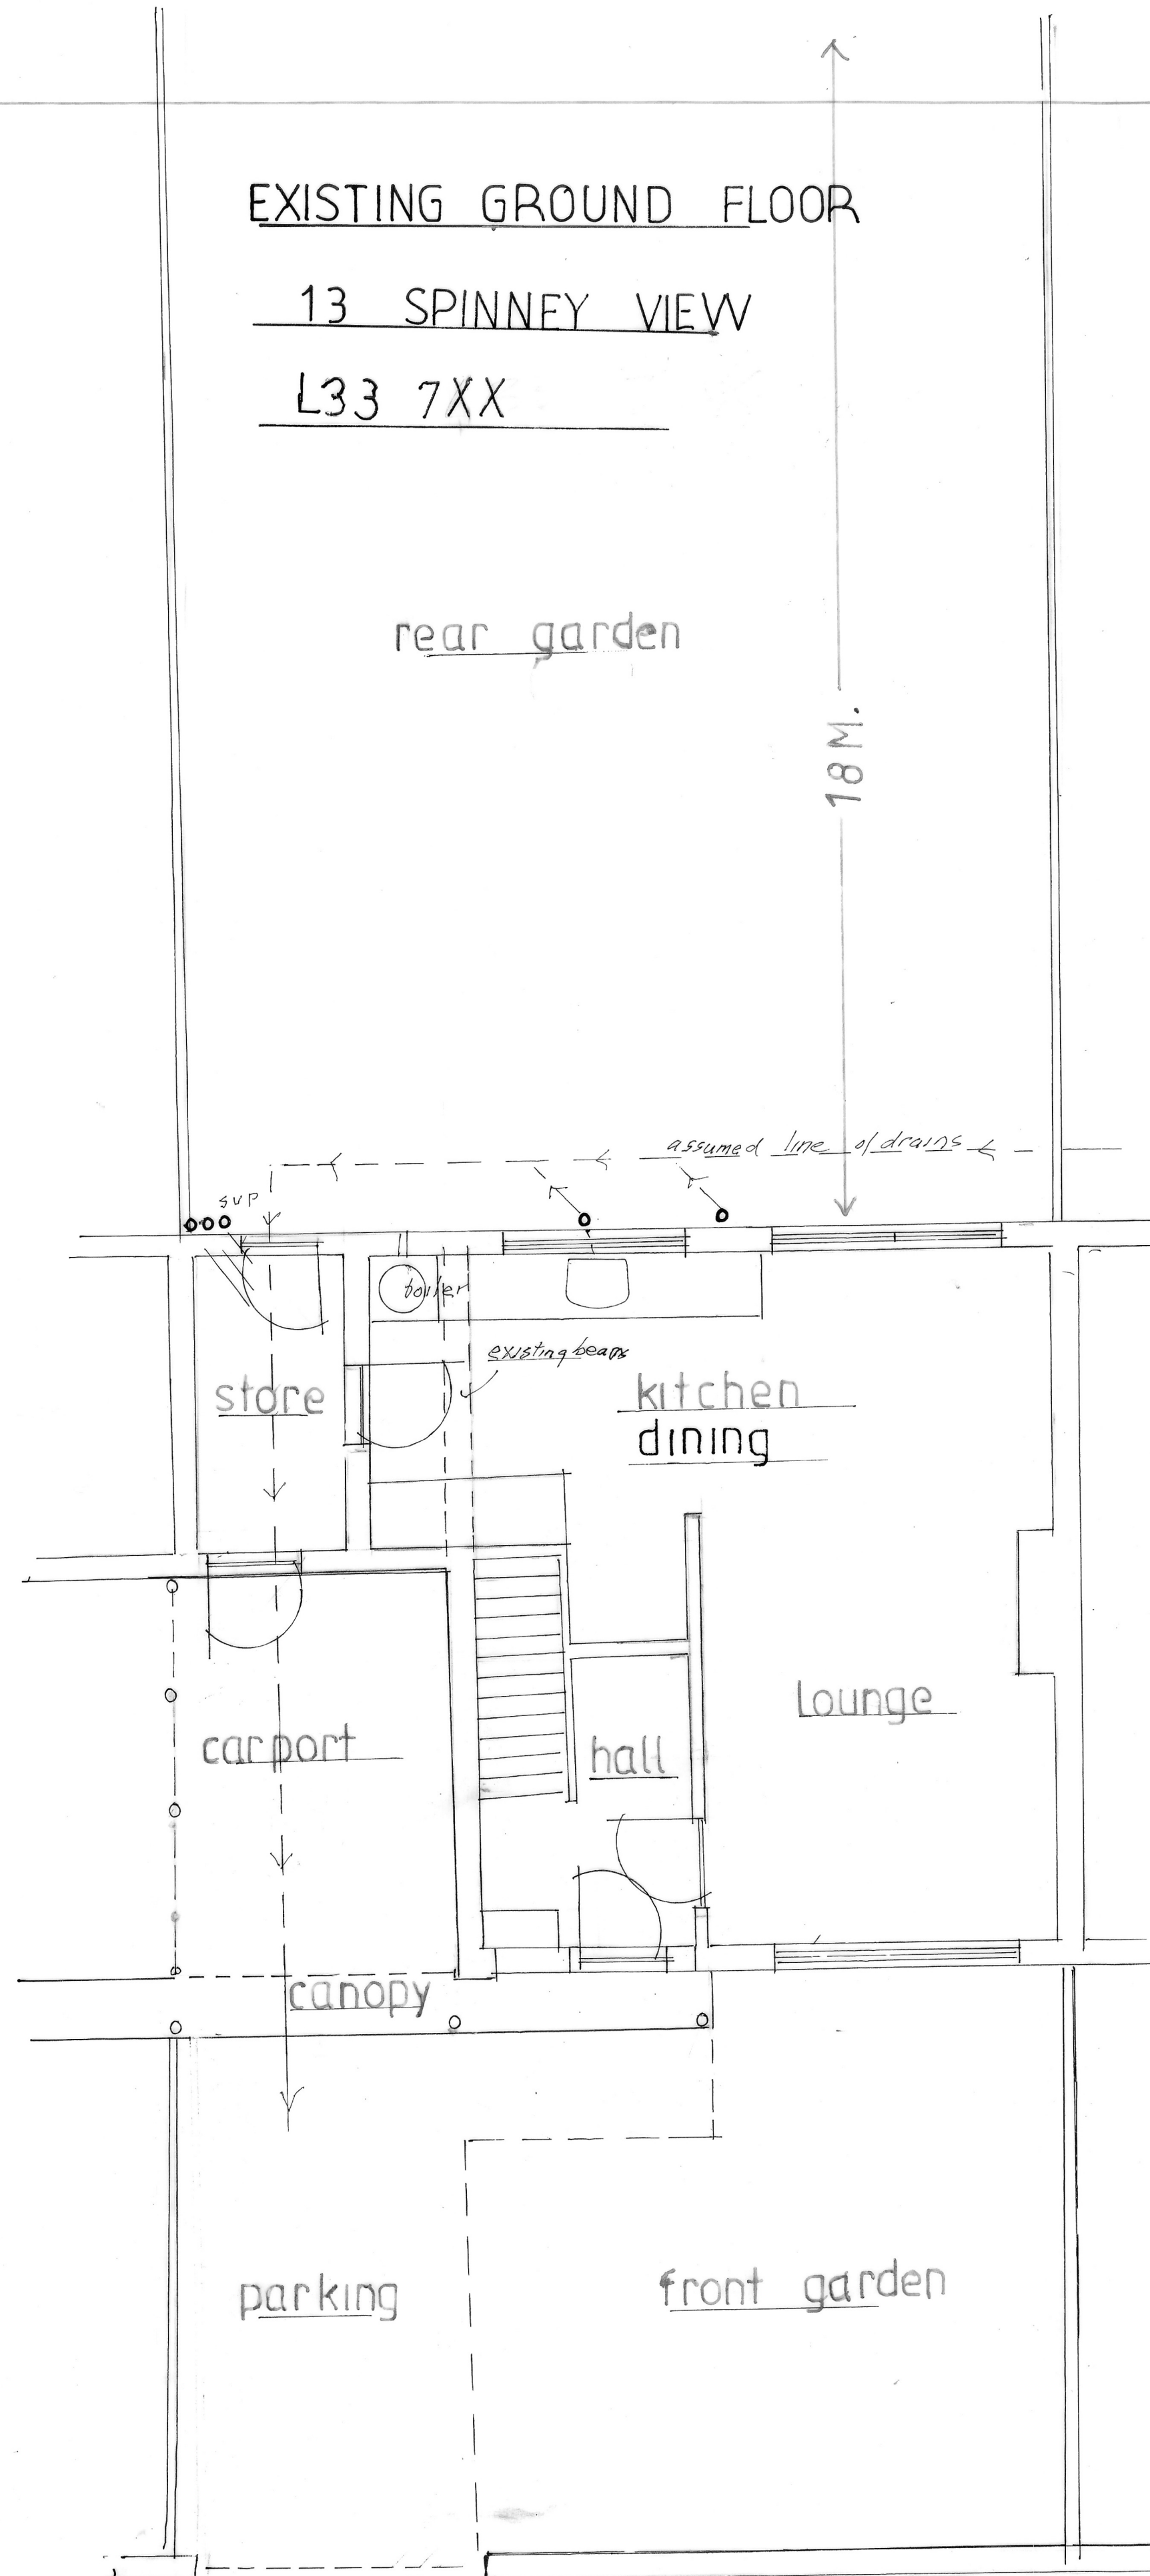

rear garden

18 M.

kitchen/dining

study

hall

lounge


porch

parking


parking

front garden

PROPOSED GROUND FLOOR

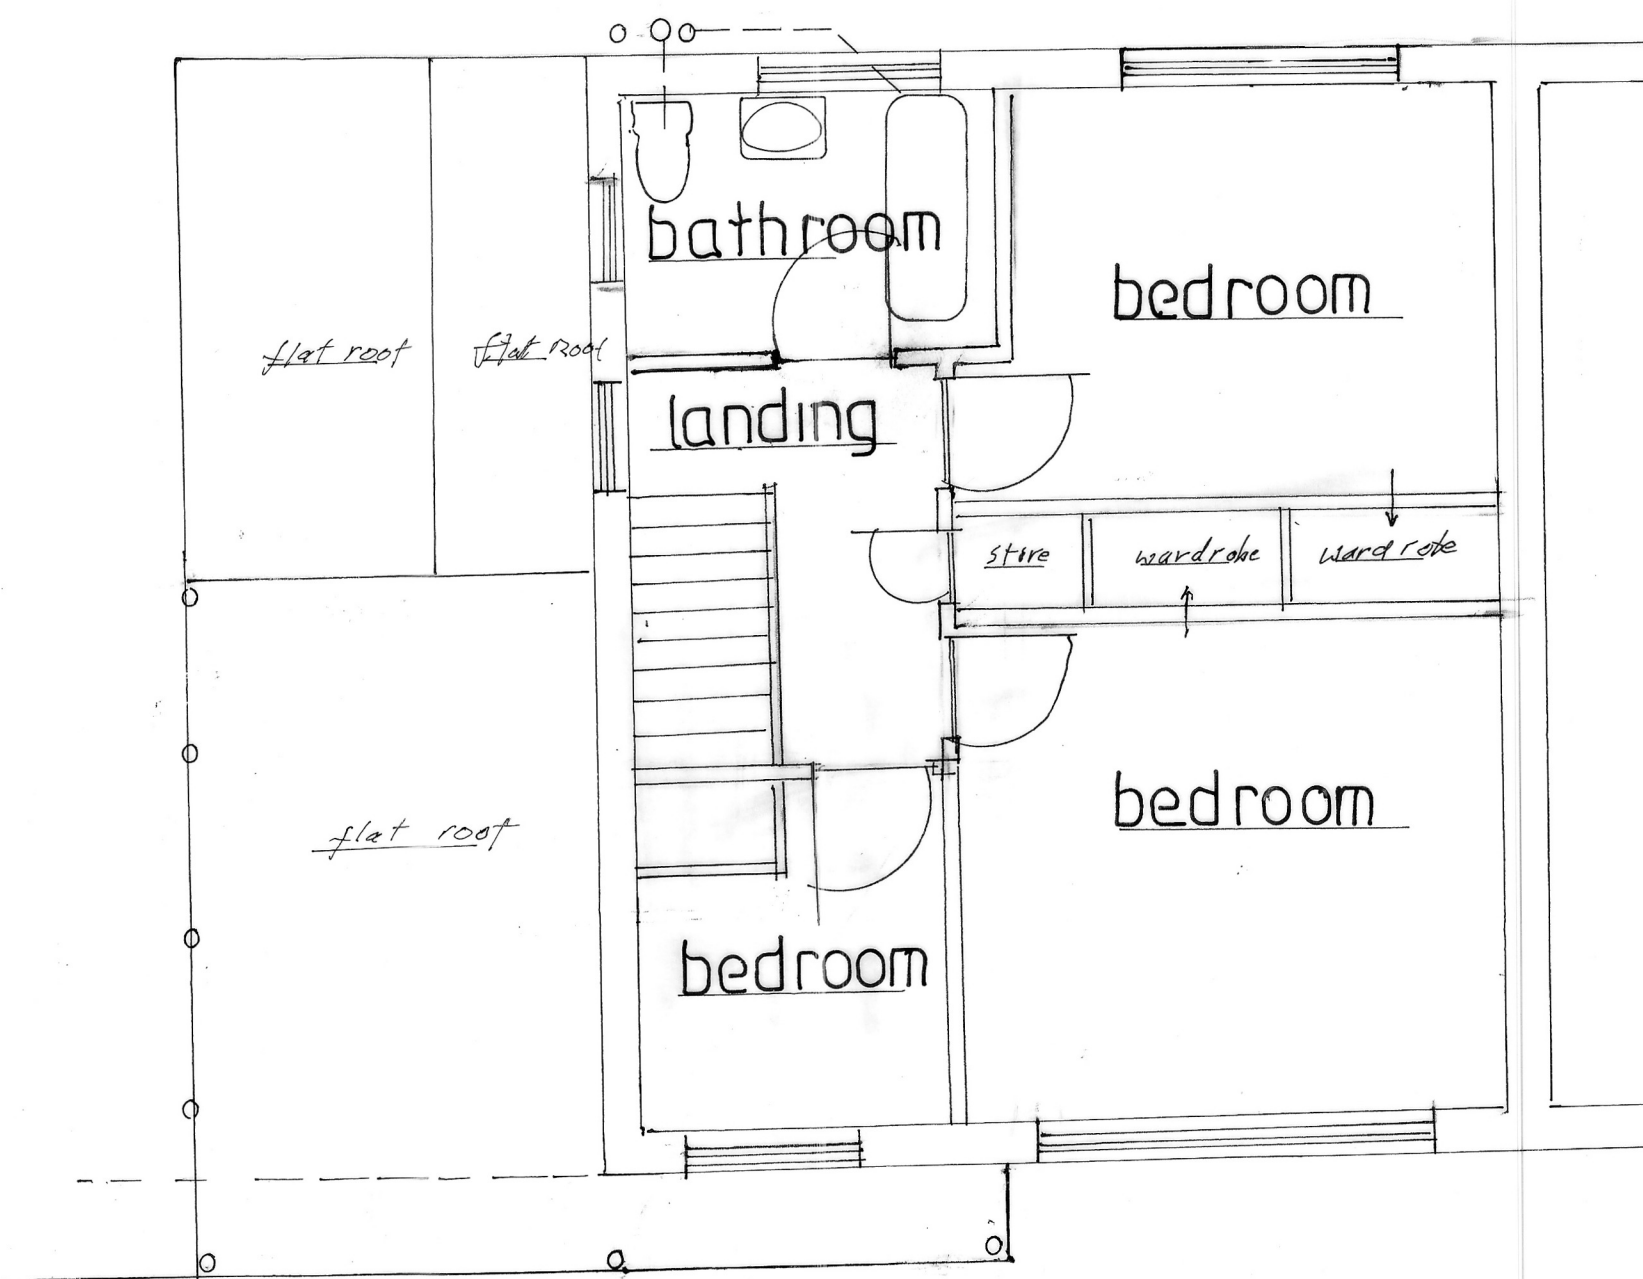

EXISTING FIRST FLOOR

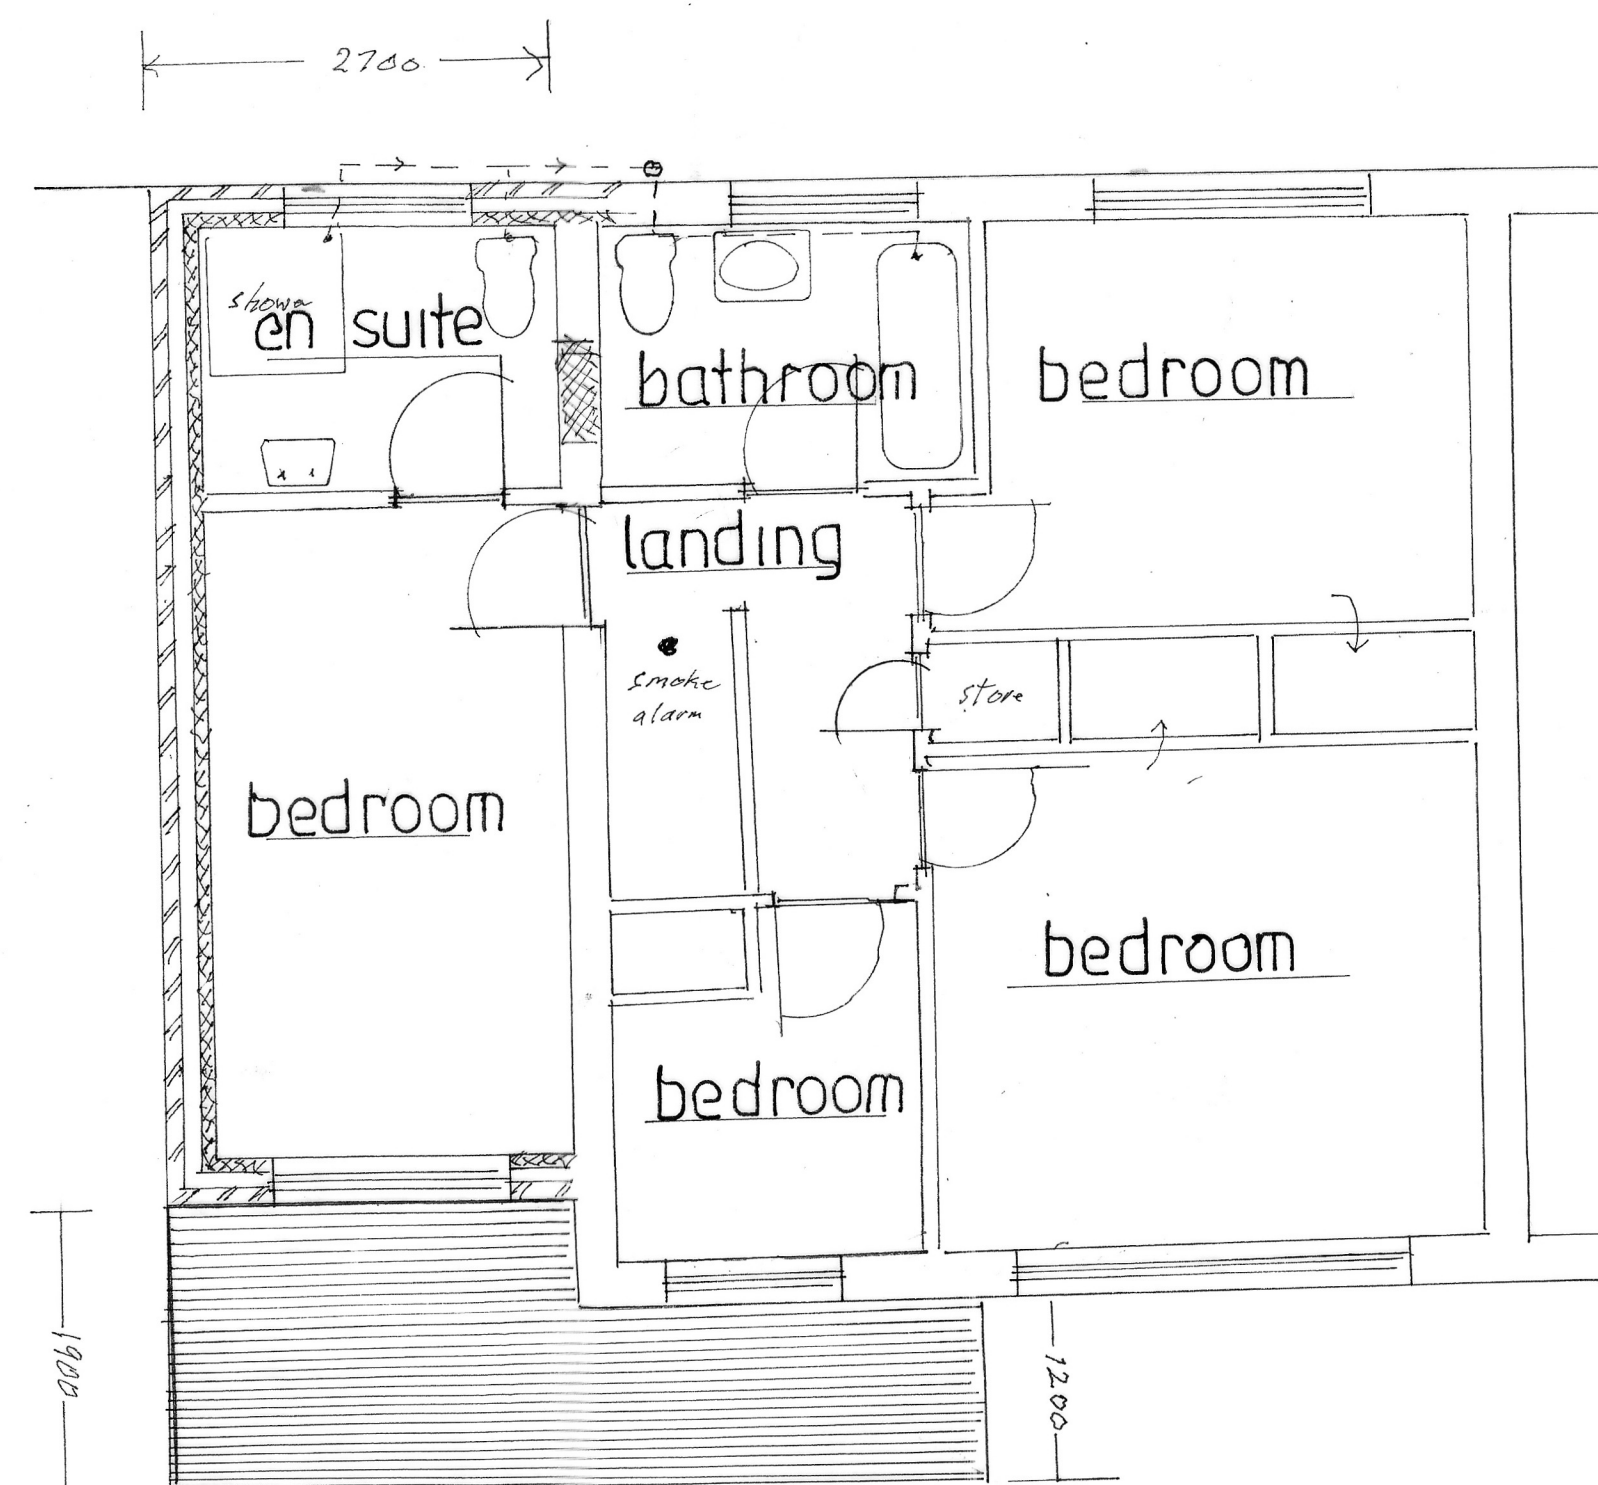

PROPOSED FIRST FLOOR

SCALE BAR SCALE 1:50