





EXISTING SIDE VIEW




PROPOSED SIDE VIEW

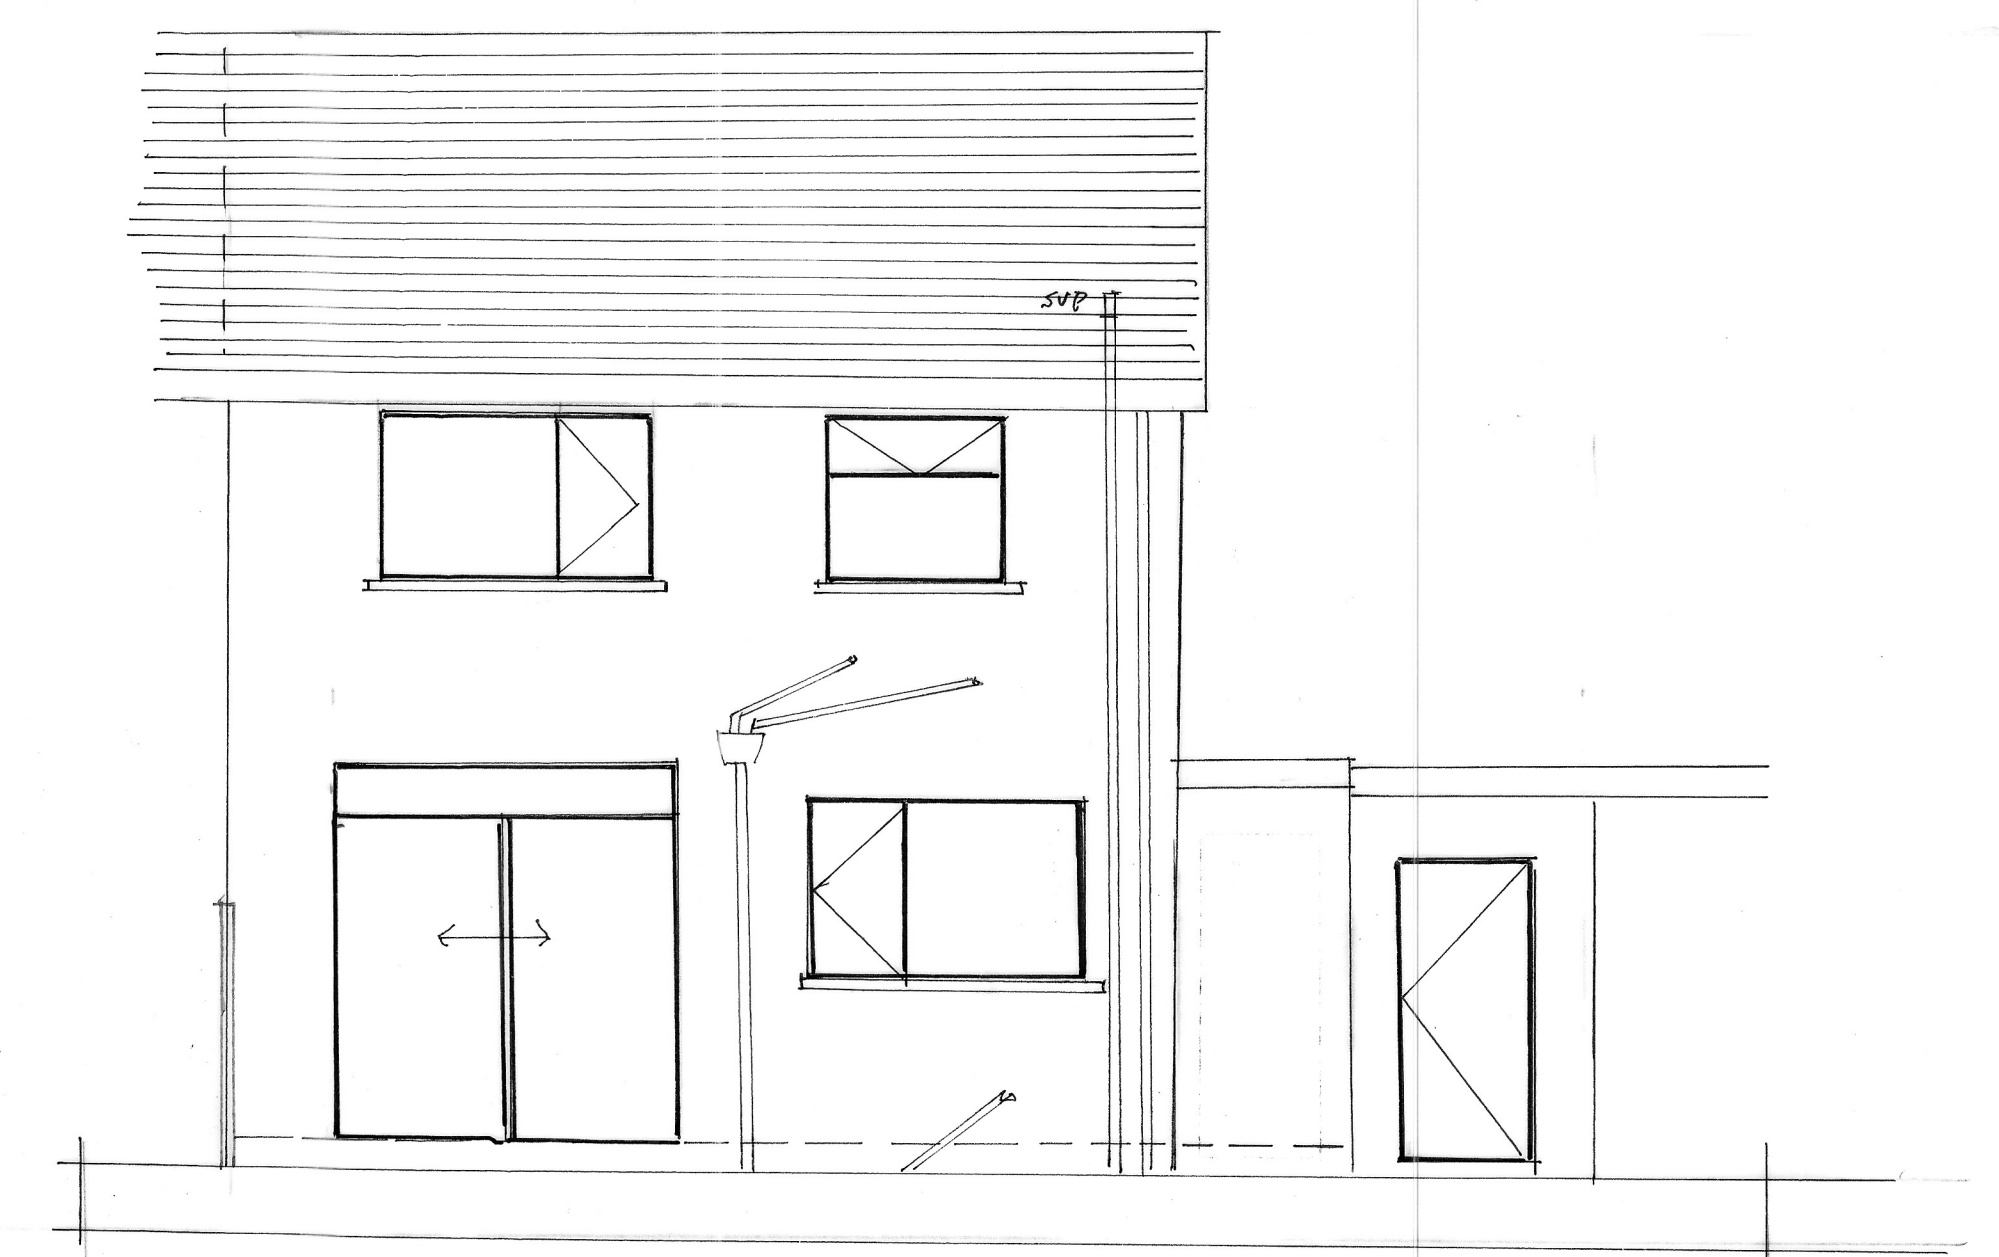


EXISTING REAR VIEW

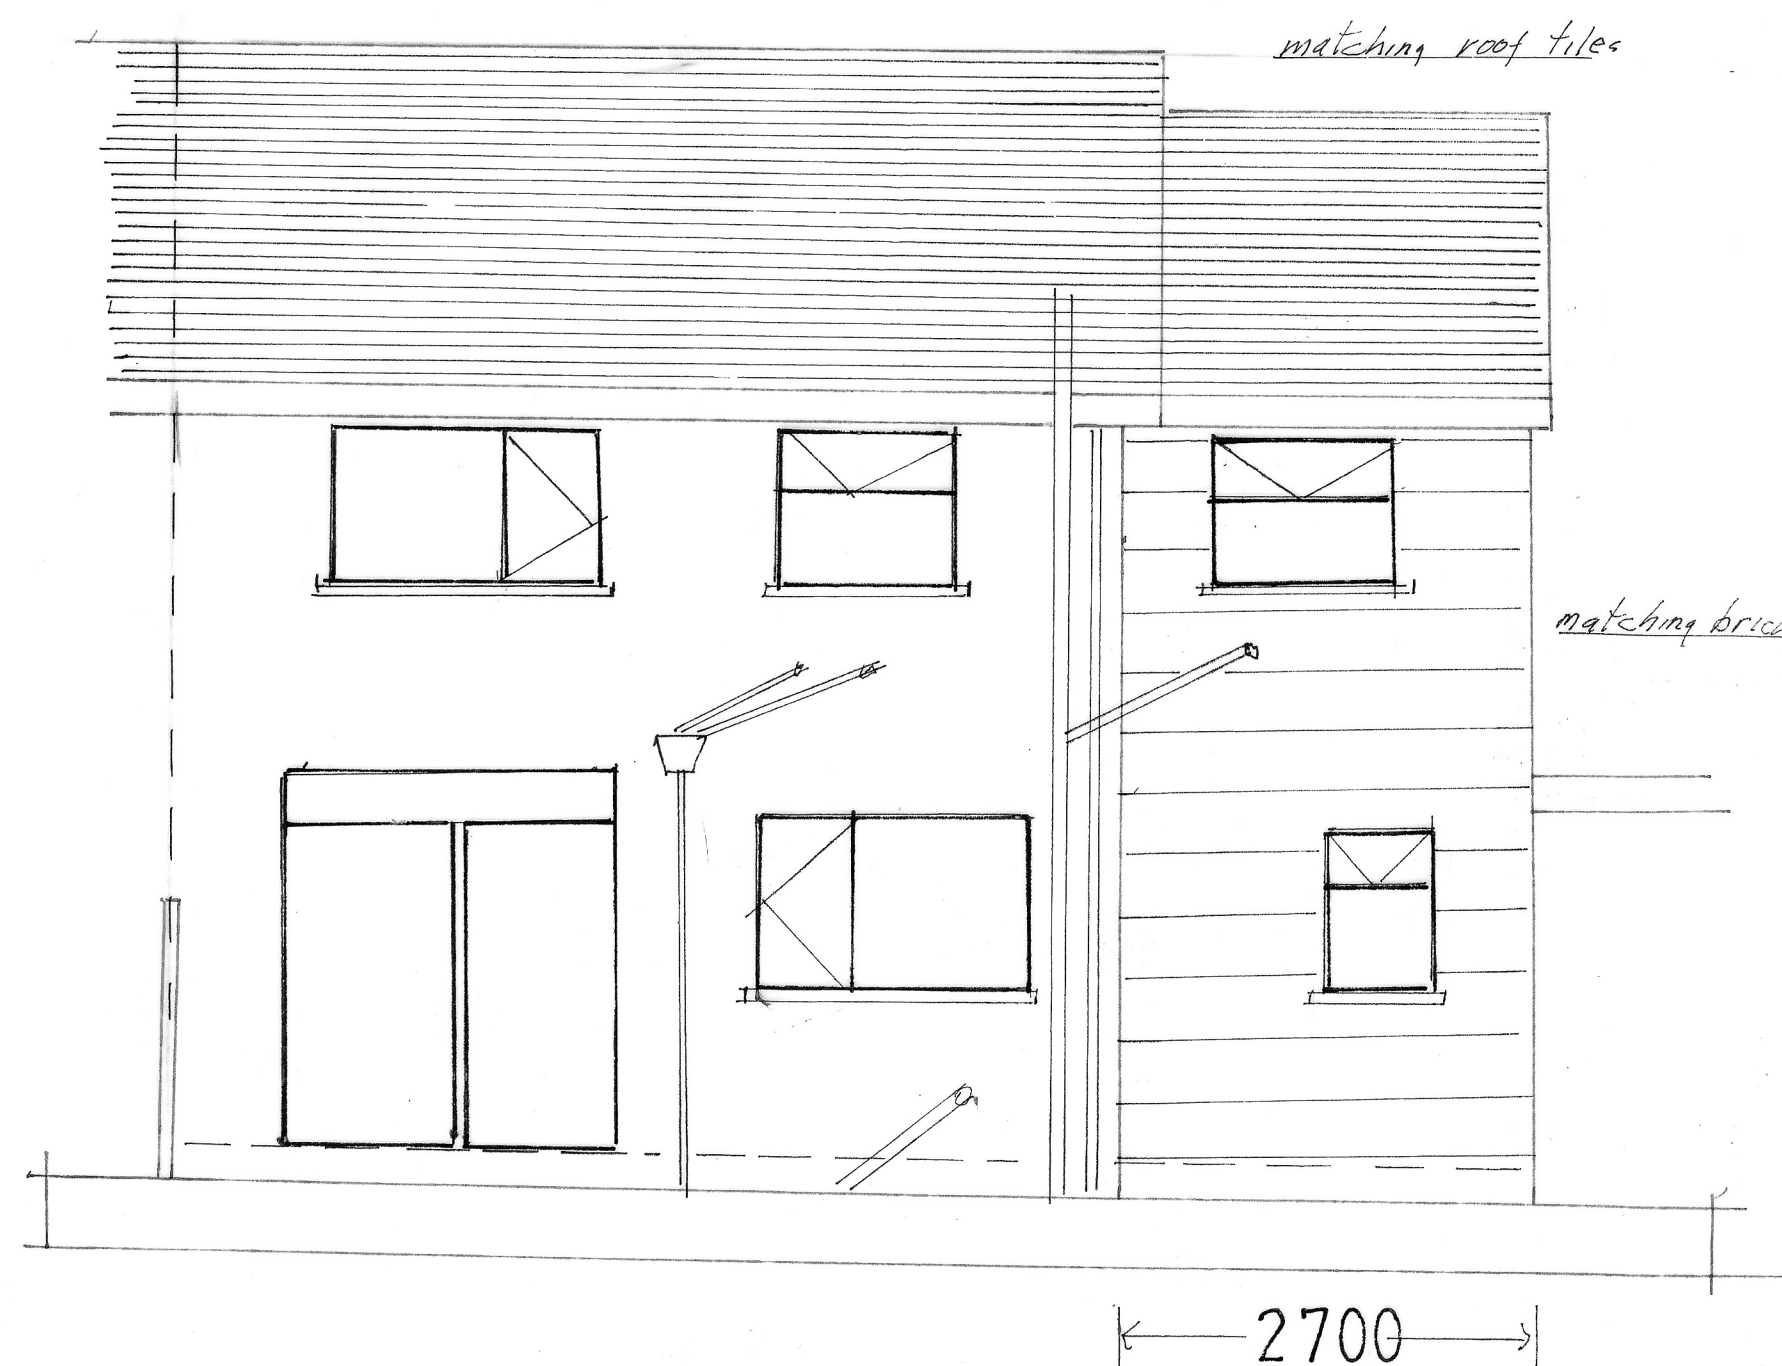

PROPOSED REAR VIEW

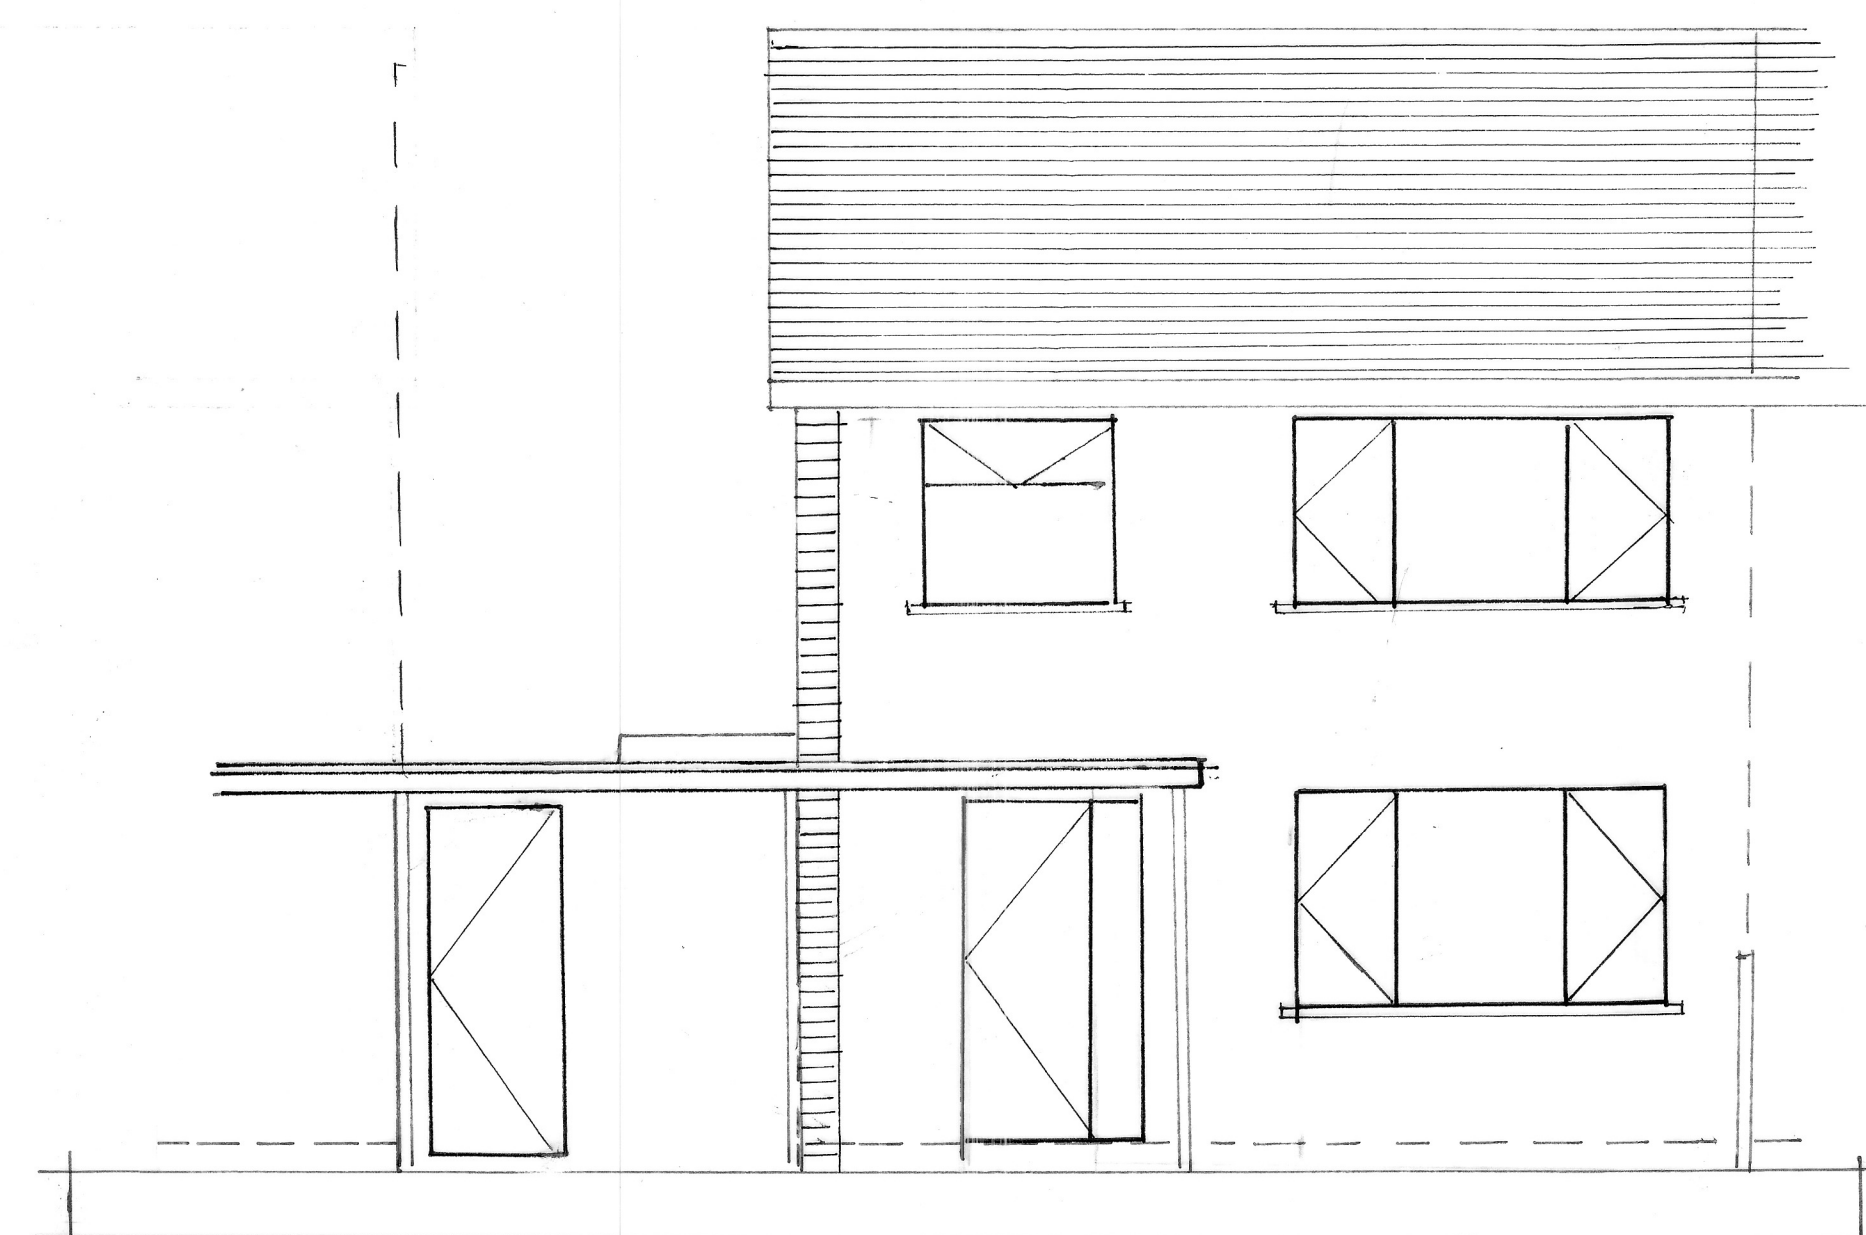

EXISTING FRONT VIEW

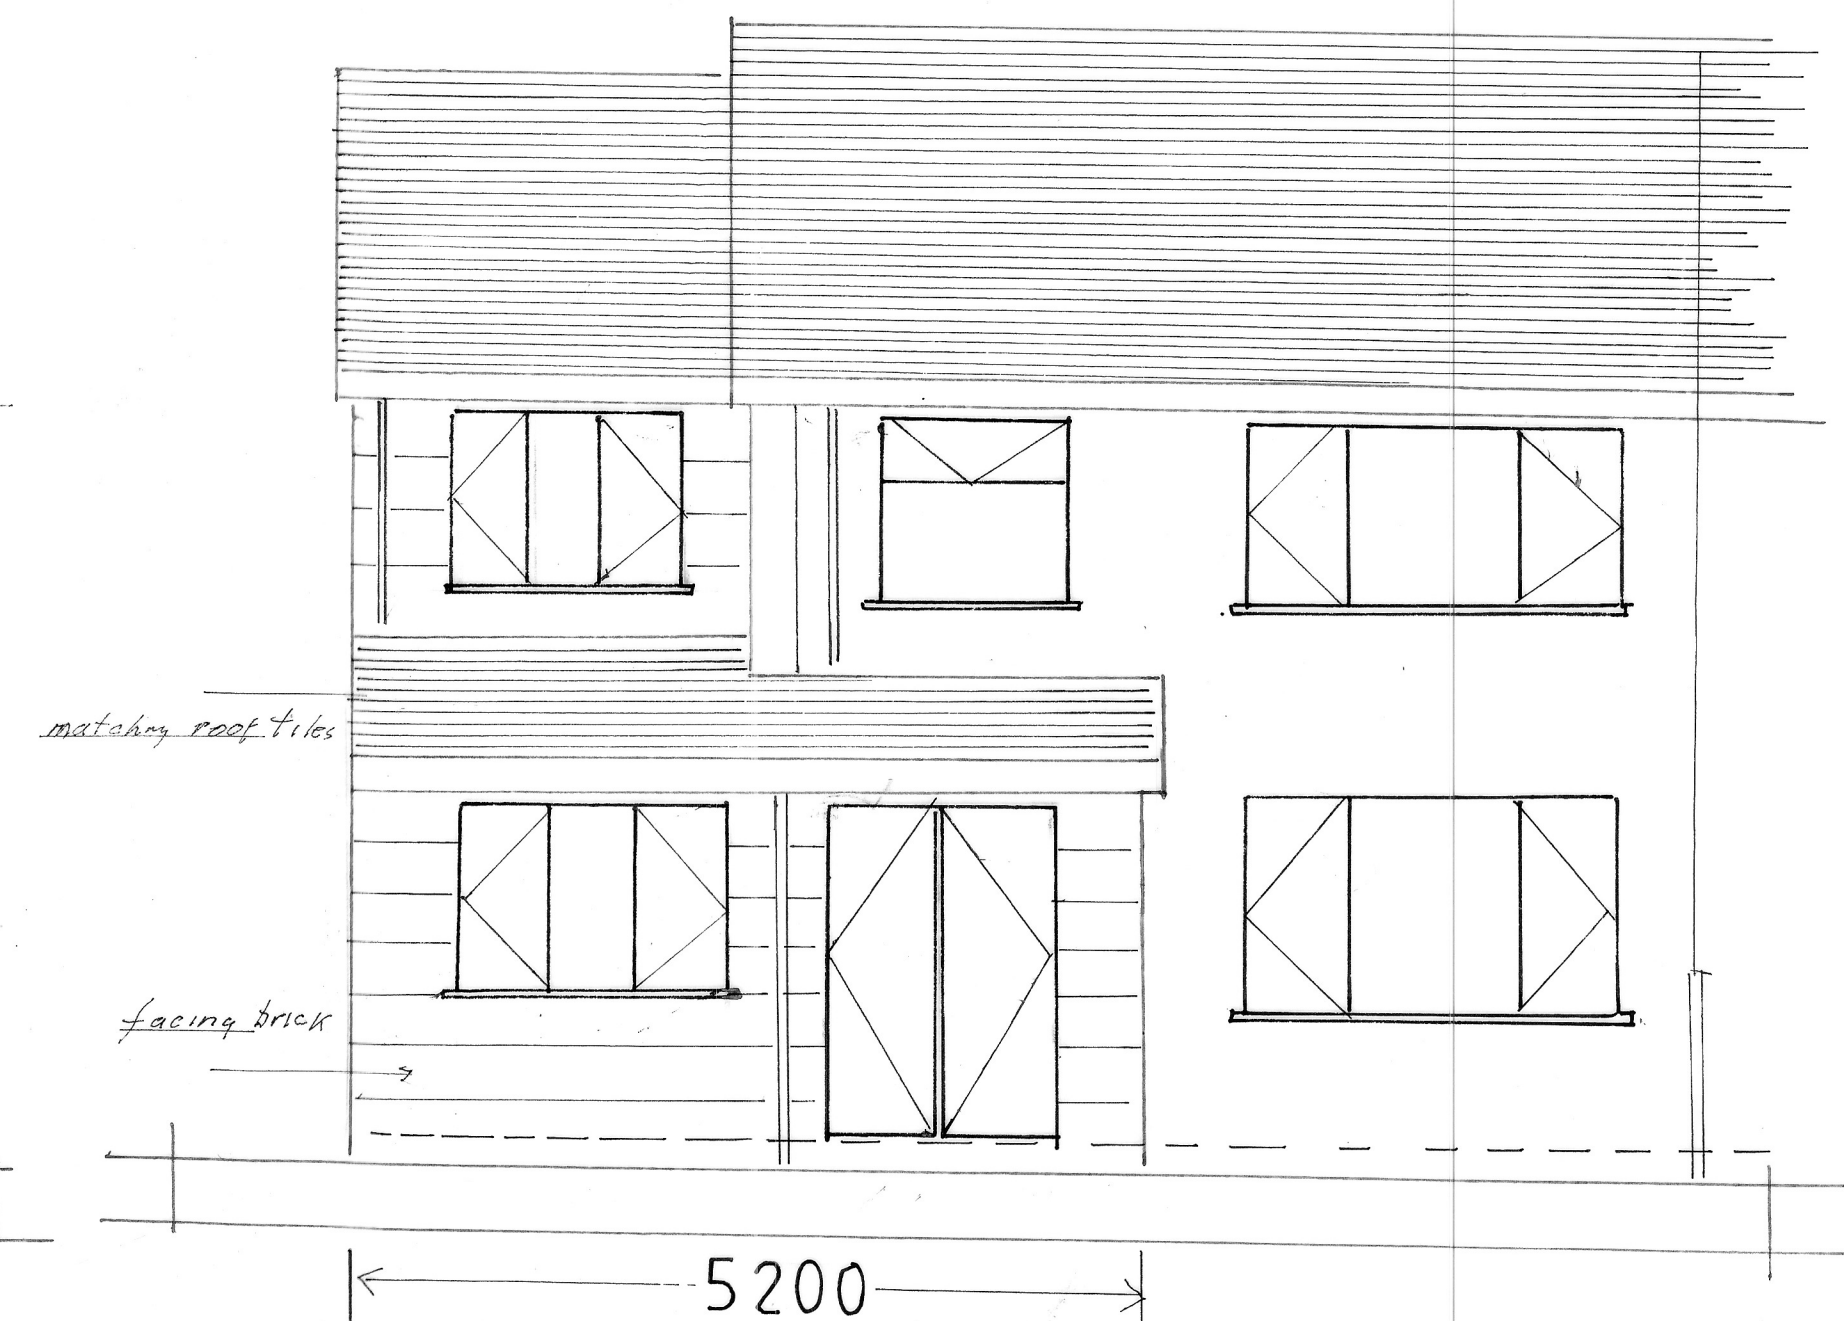

PROPOSED FRONT VIEW

PLAN NO 2 ELEVATIONS. OCT 2022

SCALE BAR SCALE 1:50

