




ANNEX 2 PLANS AND ELEVATIONS



WORKSHOP PLANS AND ELEVATIONS



PROPOSED PLANS AND ELEVATIONS

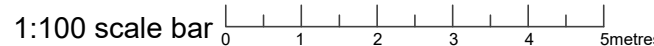

REV H : Workshop elevations added 02.10.2028
REV G : No.10 updated following survey 28.04.2026
REVISION F : Existing dwelling elevations added 20.03.2025
REVISION E : Design amendments to annex and side extension to no.10 23.12.2025
REVISION D : Materials adjusted as per planning feedback 10.04.2025
Revision C : Plans updated as per planning officer and conservation officer guidance. 15.05.2024
Revision B : Annex 1&2 split and garage added 05.03.2024
Revision A : Workshop design adjusted 20.09.2023

 RJG Architecture LTD <i>For All our Architectural Design Requirements</i>	Project 12 South Park Road Kirkby Liverpool		
	Draw Title Proposed Garage & Annex Plans & Elevations		
Tel: 0151 234 6644 e-mail: info@rjgarchitecture.co.uk	Draw No 01737/SK/04		
		Rev H	

1. Figures dimensioned to be referred to preference to notes, all dimensions in millimetres.

2. This drawing remains the copyright of the architect and may not be copied without prior consent.

Drawn by O.G	Scale 1:1000	Date Jul '23
--------------------------------	-----------------------------------	--------------------------------