




Notes

- 1. Dimensions are given in metres and millimetres as stated on the drawing.
- 2. Centre of site is located at approximately grid reference SJ 48005 91547.
- 3. Tree shadow shows the movement of the shadow from west to east and is an area which will experience shade but is unlikely to be completely shaded all day.
- 4. Drawing must be reproduced in colour.

Location Plan

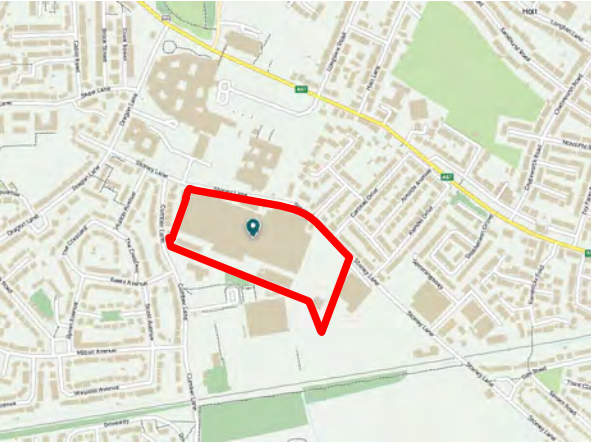

Legend

Trees categorised in accordance with BS5837:2012 Trees in relation to design, demolition and construction - Recommendations
This drawing must be reproduced in colour

- CATEGORY A - high quality tree / group to be retained
- CATEGORY B - moderate quality tree / group to be retained
- CATEGORY C - low quality tree / group to be retained
- CATEGORY U - unsuitable for retention
- CATEGORY A - high quality tree / group to be removed
- CATEGORY B - moderate quality tree / group to be removed
- CATEGORY C - low quality tree / group to be removed
- CATEGORY U - to be removed
- ROOT PROTECTION AREA (RPA)
- ANTICIPATED CONFINED RPA DUE TO BOUNDARY FEATURES AND HARD SURFACING
- TREE REFERENCE, TAG NUMBER CATEGORY
- TREE, GROUP # OFF SITE
- SCRUB
- PROPOSED DEVELOPMENT BOUNDARY
- PROPOSED DEVELOPMENT



OS LICENCE
© Crown copyright and database rights [2025] AC0000807948

Drawing references

411/AIA/T/200	AIA TREE REMOVALS PLAN OVERVIEW AND SHEET PLAN
411/AIA/T/201	AIA TREE REMOVALS PLAN SHEET 1
411/AIA/T/202	AIA TREE REMOVALS PLAN SHEET 2
411/AIA/T/203	AIA TREE REMOVALS PLAN SHEET 3
411/AIA/T/204	AIA TREE REMOVALS PLAN SHEET 4
411/AIA/T/205	AIA TREE REMOVALS PLAN SHEET 5
411/AIA/T/206	AIA TREE REMOVALS PLAN SHEET 6



mdlandscape
6 Kinderton Close | High Legh | Knutsford
Cheshire | WA16 6LZ | 07710 498231

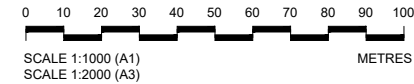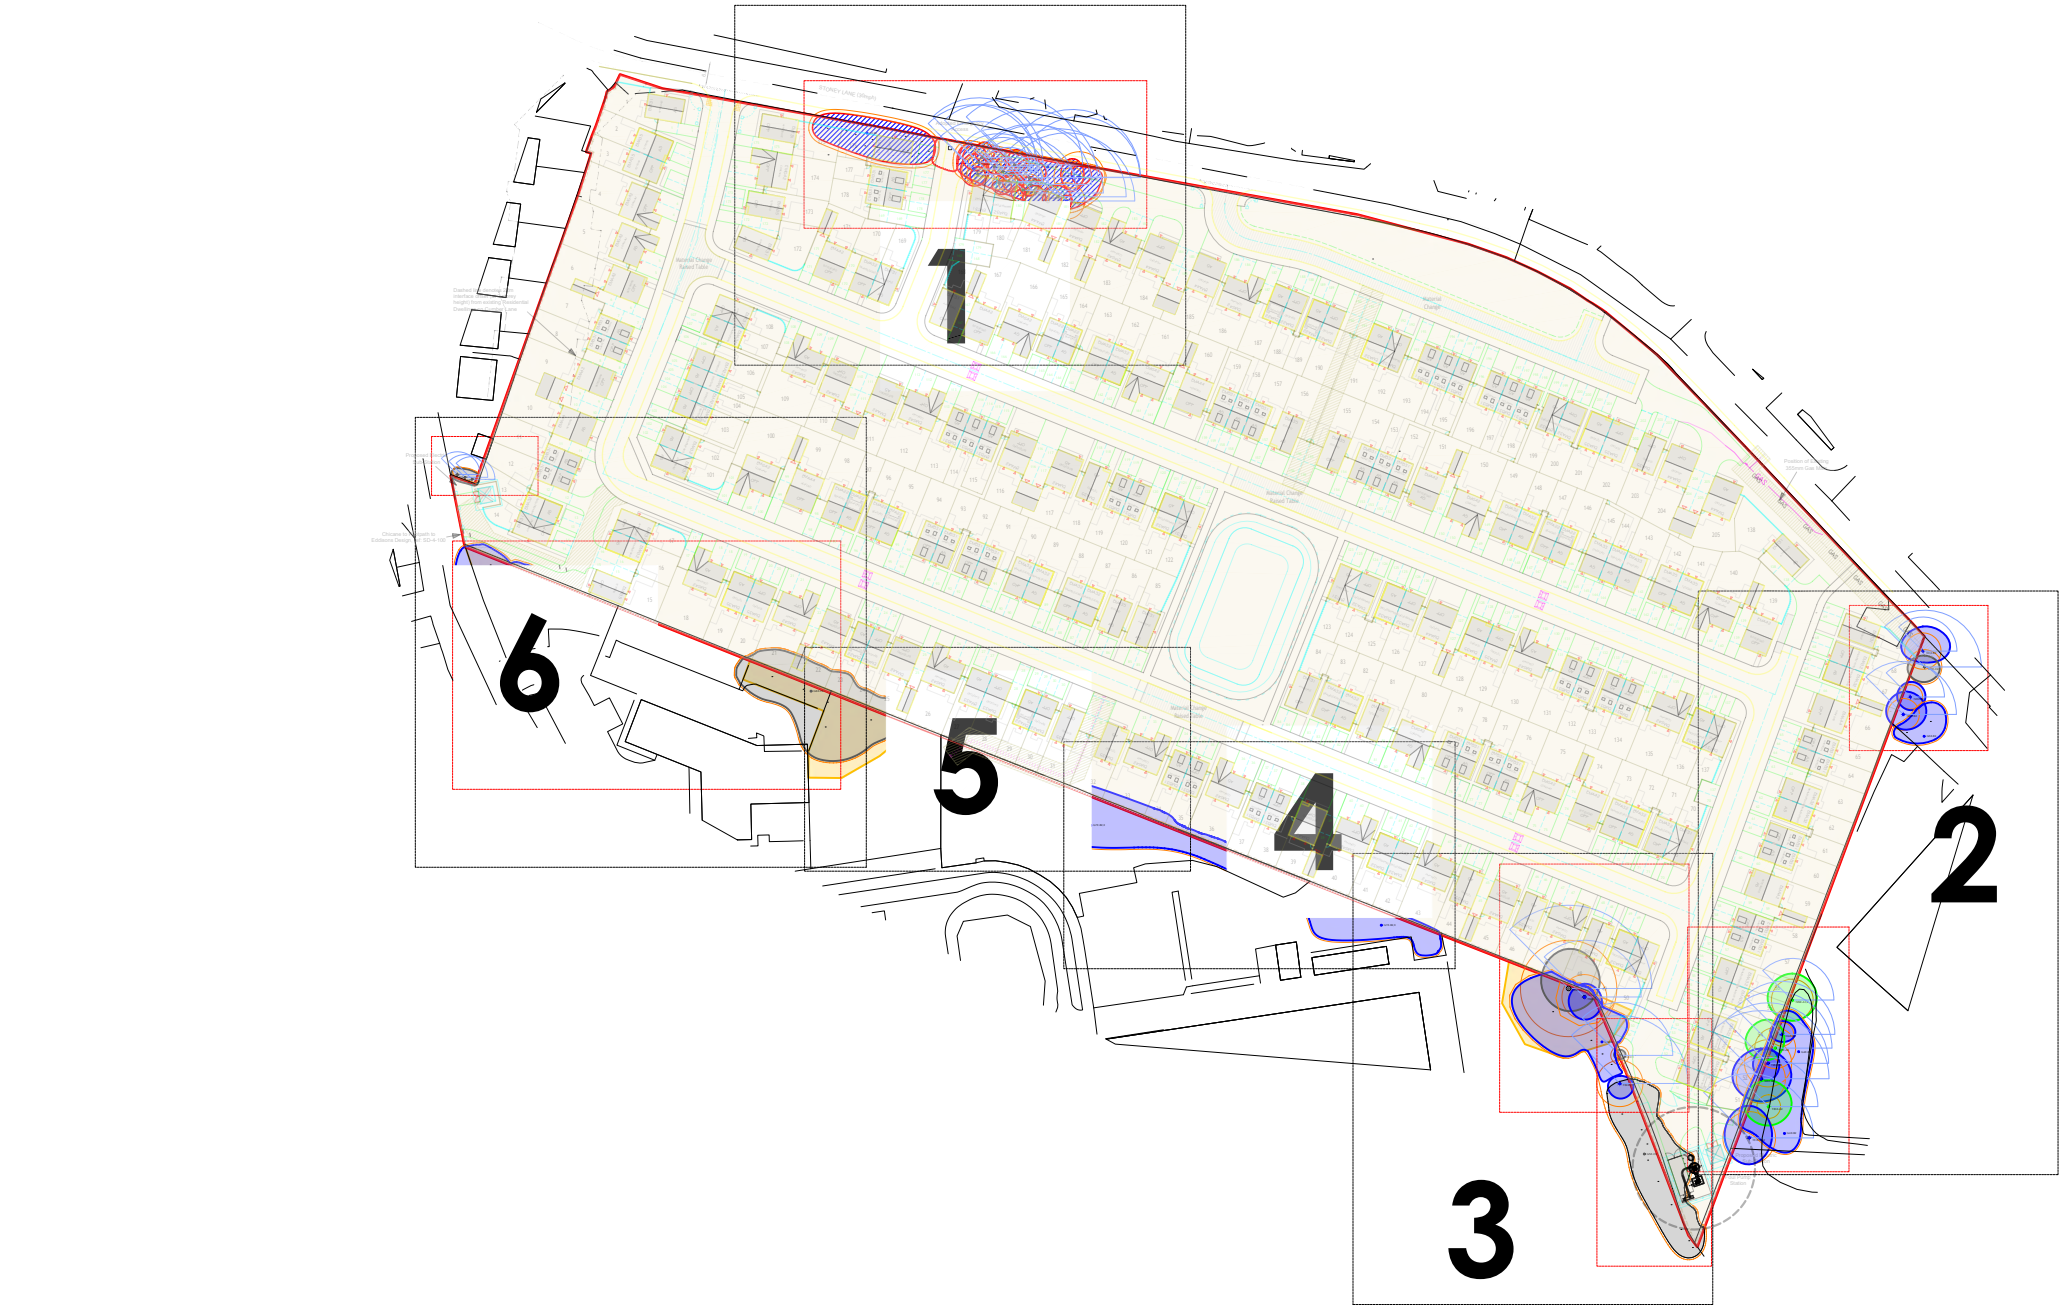

ARBORICULTURAL IMPACT ASSESSMENT
OVERVIEW AND SHEET PLAN

Project	GLEN DIMPLEX SITE STONEY LANE	Dwg No	411/AIA/T/200	Revision	P03	Revision	P01	Date	21/08/2025	Details	FOR INFORMATION	Drawn	MD	Checked	XX	Reviewed	MD
							P02	10/11/2025		REVISED SITE LAYOUT		MD	XX			MD	
							P03	31/07/2026		REVISED SITE LAYOUT		MD	XX			MD	
Title	ARBORICULTURAL IMPACT ASSESSMENT OVERVIEW AND SHEET PLAN	Scale	1:1000 @ A1 / 1:2000 @ A3	Date	31/07/2026												