




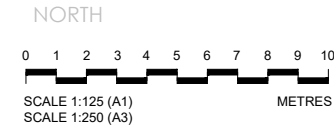

north

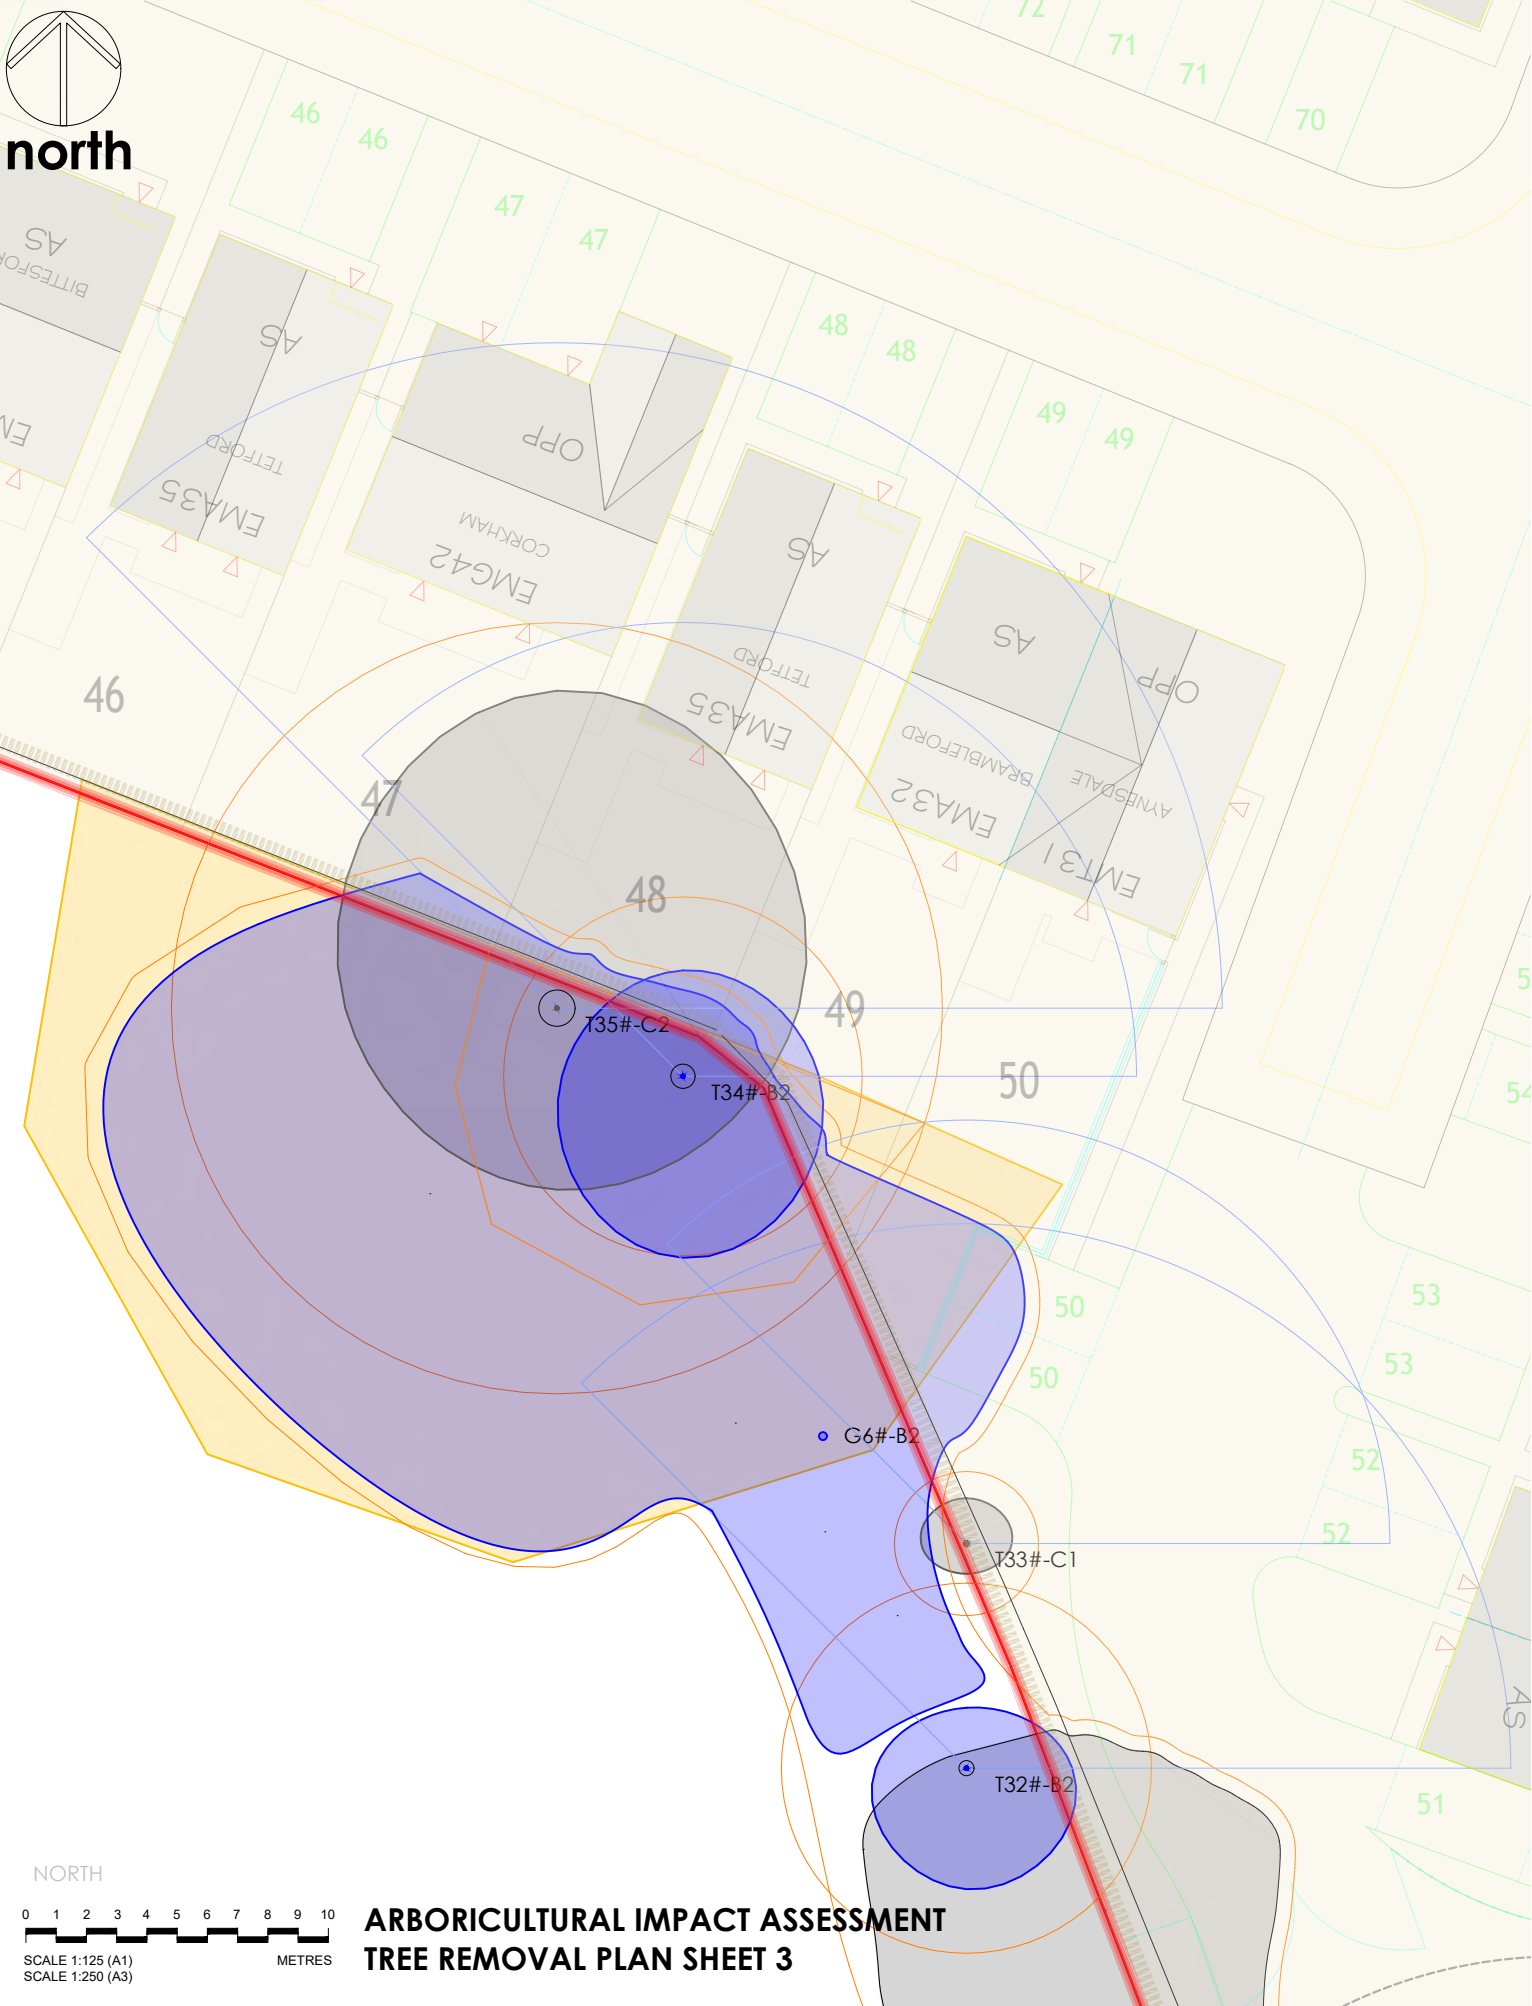


ARBORICULTURAL IMPACT ASSESSMENT
TREE REMOVAL PLAN SHEET 3

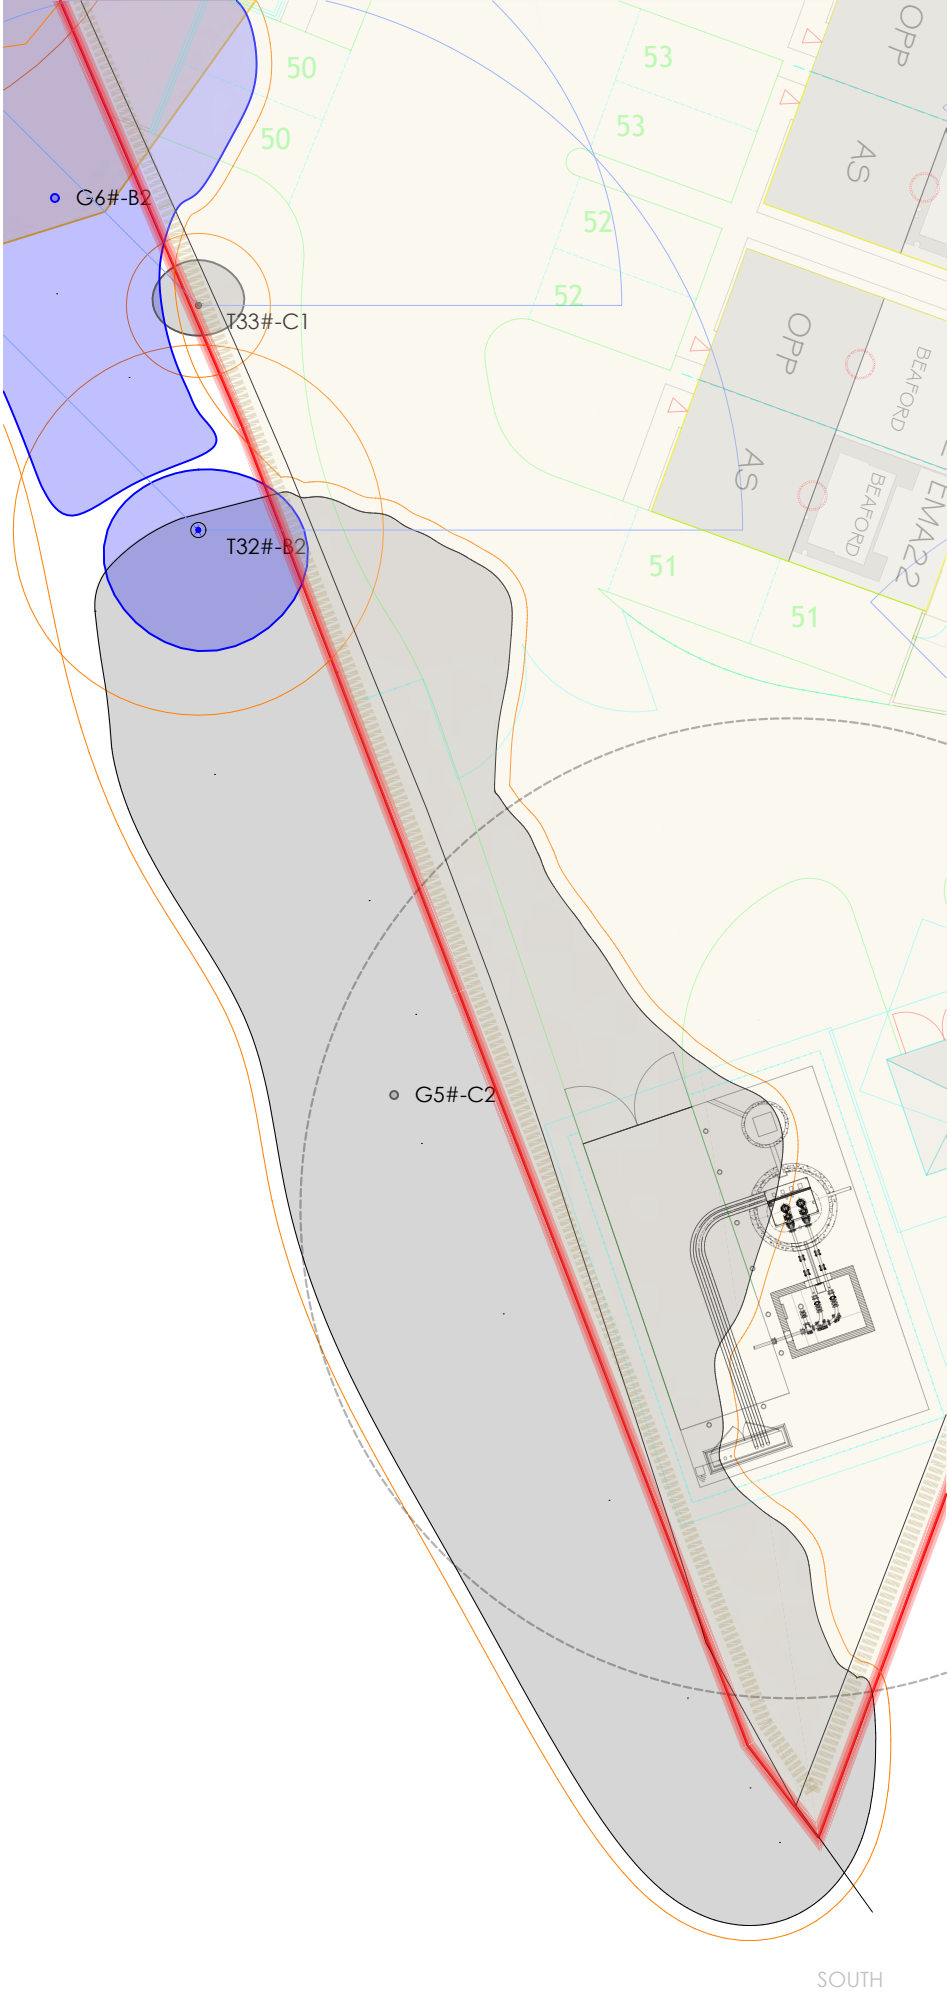

Notes

1. Dimensions are given in metres and millimetres as stated on the drawing.
2. Centre of site is located at approximately grid reference SJ 48005 91547.
3. Tree shadow shows the movement of the shadow from west to east and is an area which will experience shade but is unlikely to be completely shaded all day.
4. Drawing must be reproduced in colour.

Location Plan

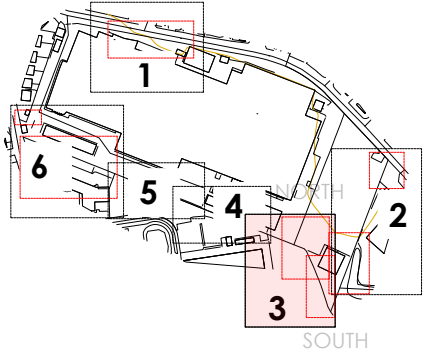

Legend

- Trees categorised in accordance with BS5837:2012 Trees in relation to design, demolition and construction - Recommendations
This drawing must be reproduced in colour
- CATEGORY A - high quality tree / group to be retained
 - CATEGORY B - moderate quality tree / group to be retained
 - CATEGORY C - low quality tree / group to be retained
 - CATEGORY U - unsuitable for retention
 - ROOT PROTECTION AREA (RPA)
 - ANTICIPATED CONFINED RPA DUE TO BOUNDARY FEATURES AND HARD SURFACING
 - TREE REFERENCE, TAG NUMBER
CATEGORY
 - TREE, GROUP
OFF SITE TREE
 - TREE SURVEY BOUNDARY
 - PROPOSED DEVELOPMENT

OS LICENCE
© Crown copyright and database rights [2025] AC0000807948

Drawing references

411/AIA/T/200	AIA TREE REMOVALS PLAN OVERVIEW AND SHEET PLAN
411/AIA/T/201	AIA TREE REMOVALS PLAN SHEET 1
411/AIA/T/202	AIA TREE REMOVALS PLAN SHEET 2
411/AIA/T/203	AIA TREE REMOVALS PLAN SHEET 3
411/AIA/T/204	AIA TREE REMOVALS PLAN SHEET 4
411/AIA/T/205	AIA TREE REMOVALS PLAN SHEET 5
411/AIA/T/206	AIA TREE REMOVALS PLAN SHEET 6

Project GLEN DIMPLEX SITE
STONEY LANE

Dwg No 411/AIA/T/203

Revision P03

Title ARBORICULTURAL IMPACT ASSESSMENT
TREE REMOVAL PLAN SHEET 3

Scale 1:125 @ A1 / 1:2500 @ A3

Date 31/07/2026

Revision	Date	Details	Drawn	Checked	Reviewed
P01	21/08/2025	FOR INFORMATION	MD	XX	MD
P02	10/11/2025	REVISED SITE LAYOUT	MD	XX	MD
P03	31/07/2026	REVISED SITE LAYOUT	MD	XX	MD



mdlandscape
6 Kinderton Close | High Legh | Knutsford
Cheshire | WA16 6LZ | 07710 498231