



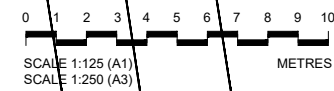

north

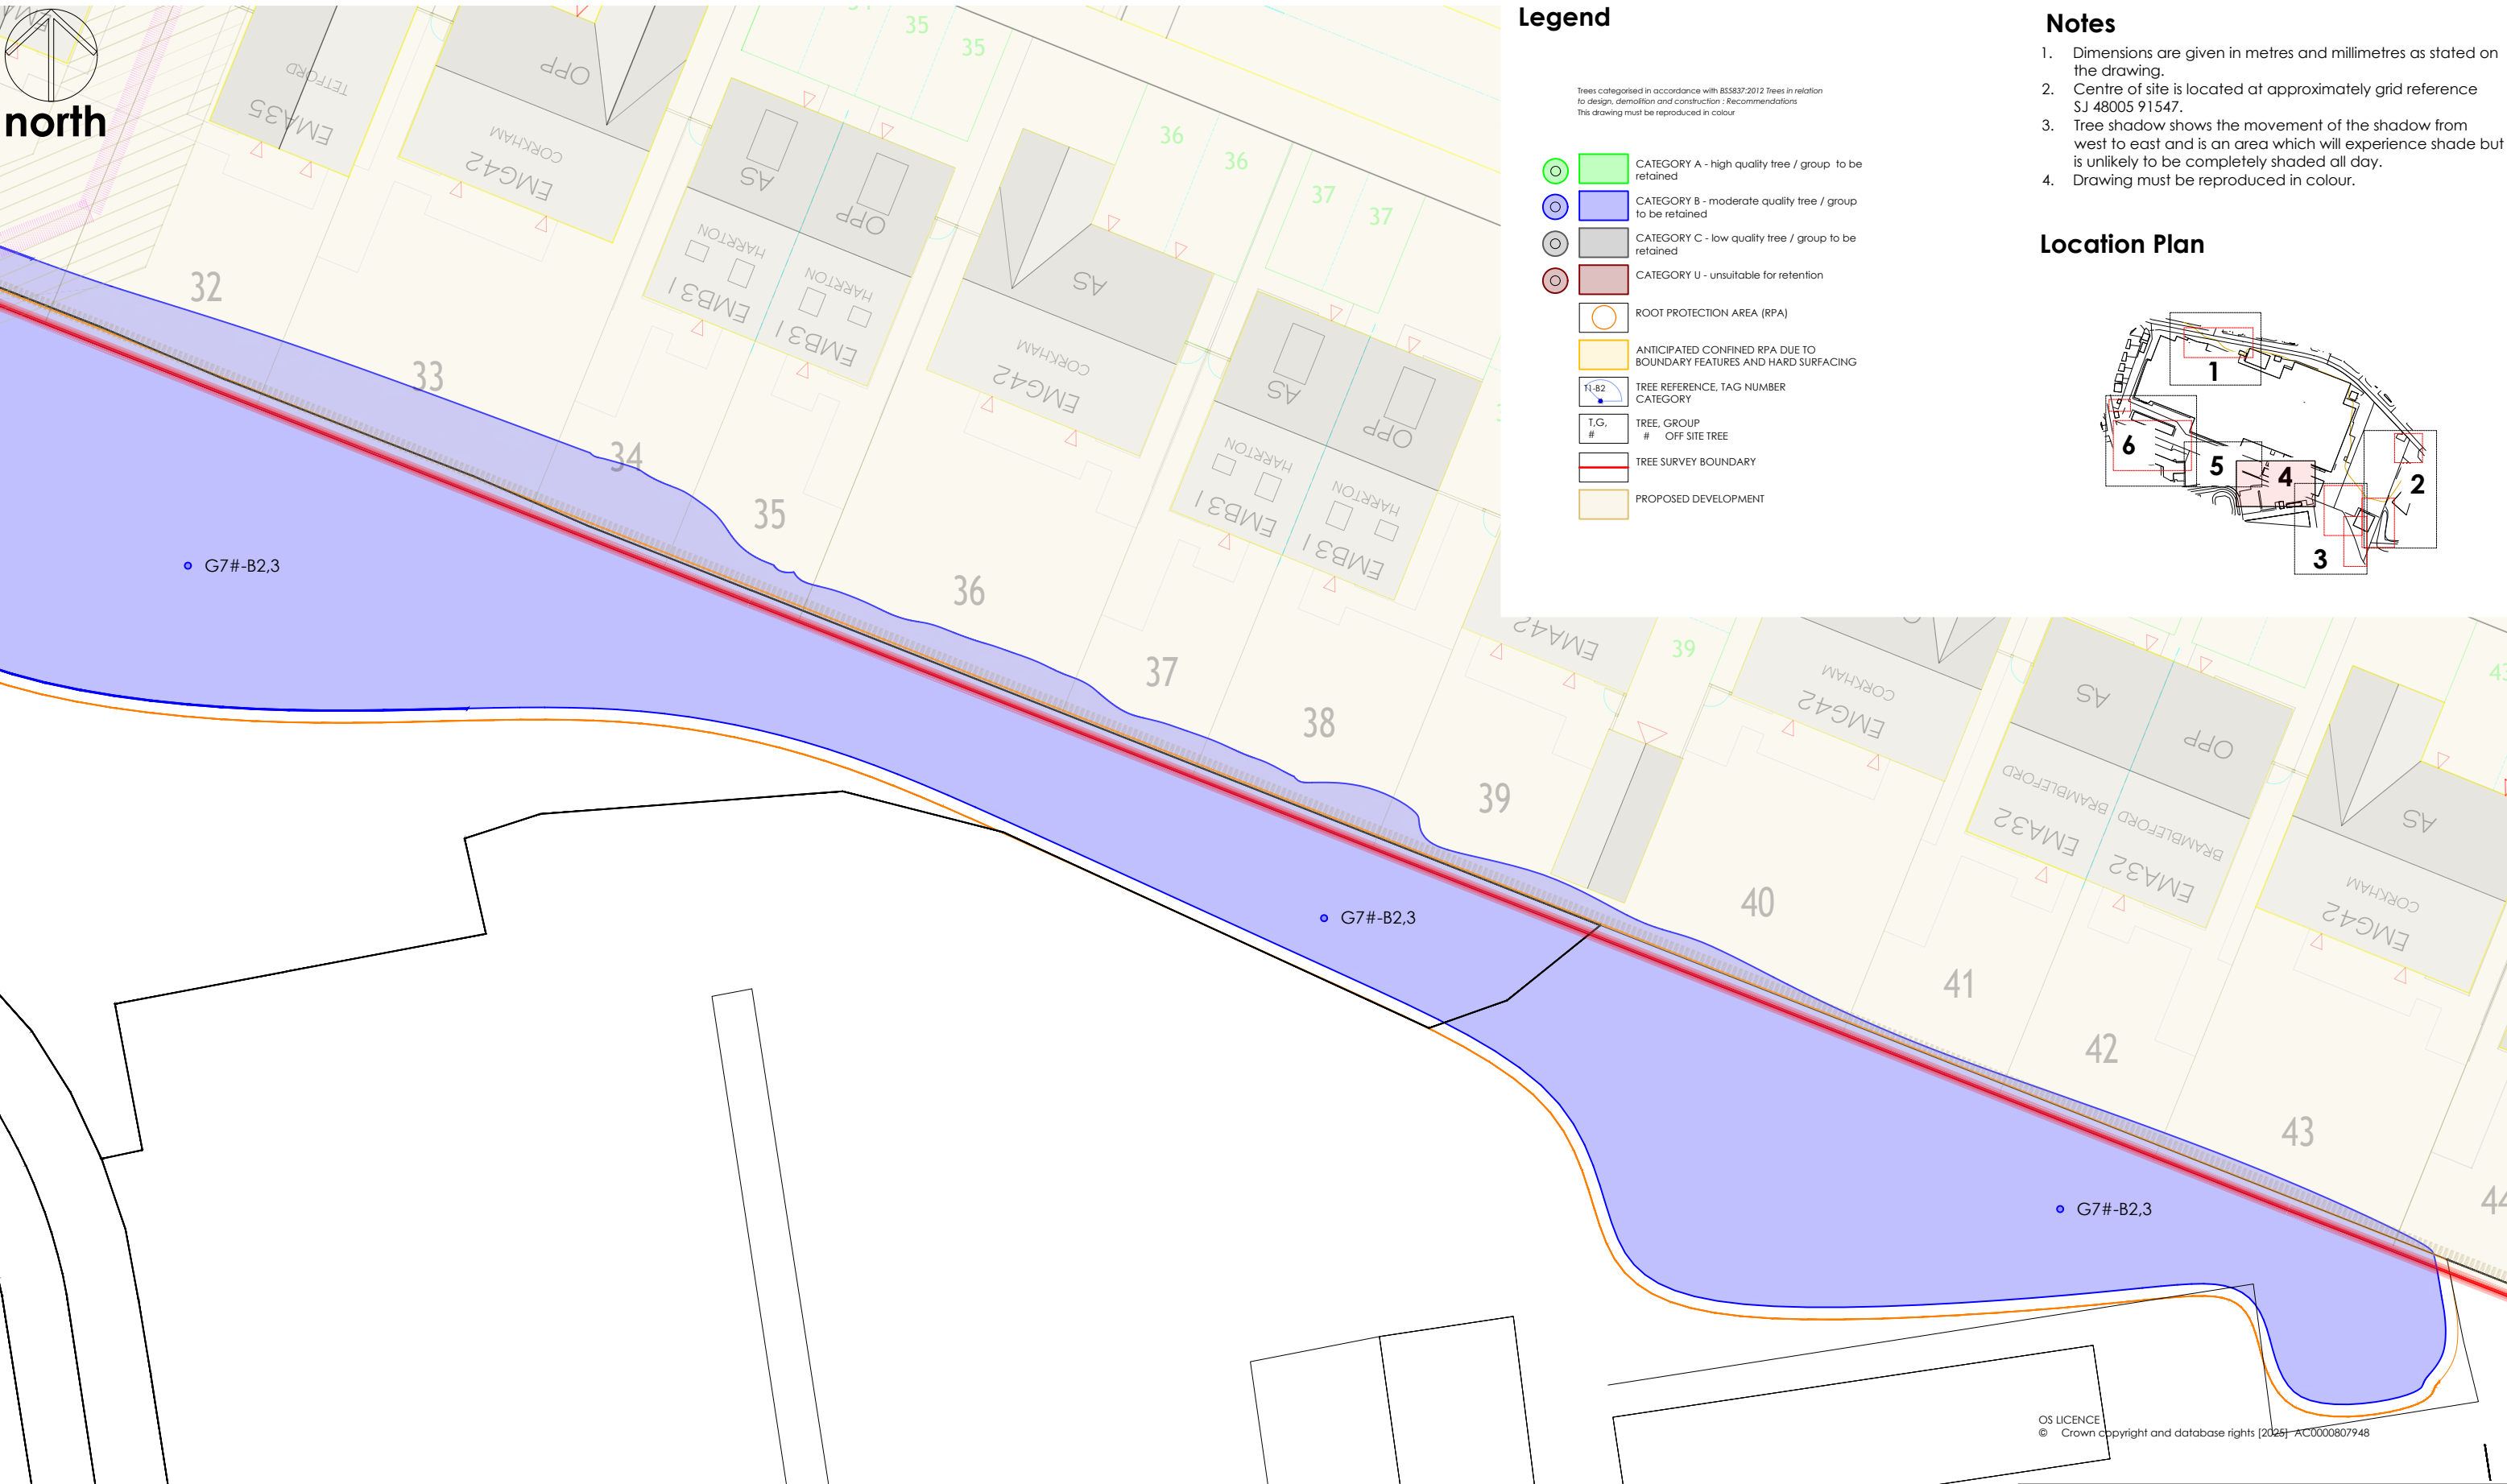


**ARBORICULTURAL IMPACT ASSESSMENT
TREE REMOVAL PLAN SHEET 4**

OS LICENCE
© Crown copyright and database rights (2025) AC0000807948

Notes

1. Dimensions are given in metres and millimetres as stated on the drawing.
2. Centre of site is located at approximately grid reference SJ 48005 91547.
3. Tree shadow shows the movement of the shadow from west to east and is an area which will experience shade but is unlikely to be completely shaded all day.
4. Drawing must be reproduced in colour.

Location Plan

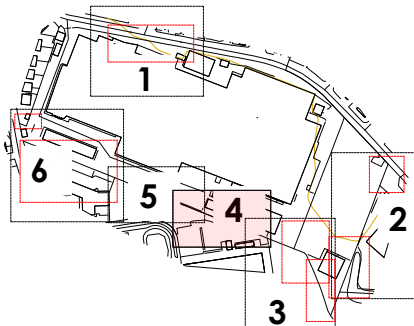

Legend

Trees categorised in accordance with BS5837:2012 Trees in relation to design, demolition and construction : Recommendations
This drawing must be reproduced in colour

- CATEGORY A - high quality tree / group to be retained
- CATEGORY B - moderate quality tree / group to be retained
- CATEGORY C - low quality tree / group to be retained
- CATEGORY U - unsuitable for retention
- ROOT PROTECTION AREA (RPA)
- ANTICIPATED CONFINED RPA DUE TO BOUNDARY FEATURES AND HARD SURFACING
- TREE REFERENCE, TAG NUMBER CATEGORY
- TREE, GROUP # OFF SITE TREE
- TREE SURVEY BOUNDARY
- PROPOSED DEVELOPMENT

Project	GLEN DIMPLEX SITE STONEY LANE	Dwg No	411/AIA/T/204	Revision	P03	Revision	Date	Details	Drawn	Checked	Reviewed	 mdlandscape 6 Kinderton Close High Legh Knutsford Cheshire WA16 6LZ 07710 498231
						P01	21/08/2025	FOR INFORMATION	MD	XX	MD	
Title	ARBORICULTURAL IMPACT ASSESSMENT TREE REMOVAL PLAN SHEET 4	Scale	1:125 @ A1 / 1:250 @ A3	Date	31/07/2026	P02	10/11/2025	REVISED SITE LAYOUT	MD	XX	MD	 Landscape Institute Chartered Member
						P03	31/07/2026	REVISED SITE LAYOUT	MD	XX	MD	