


north

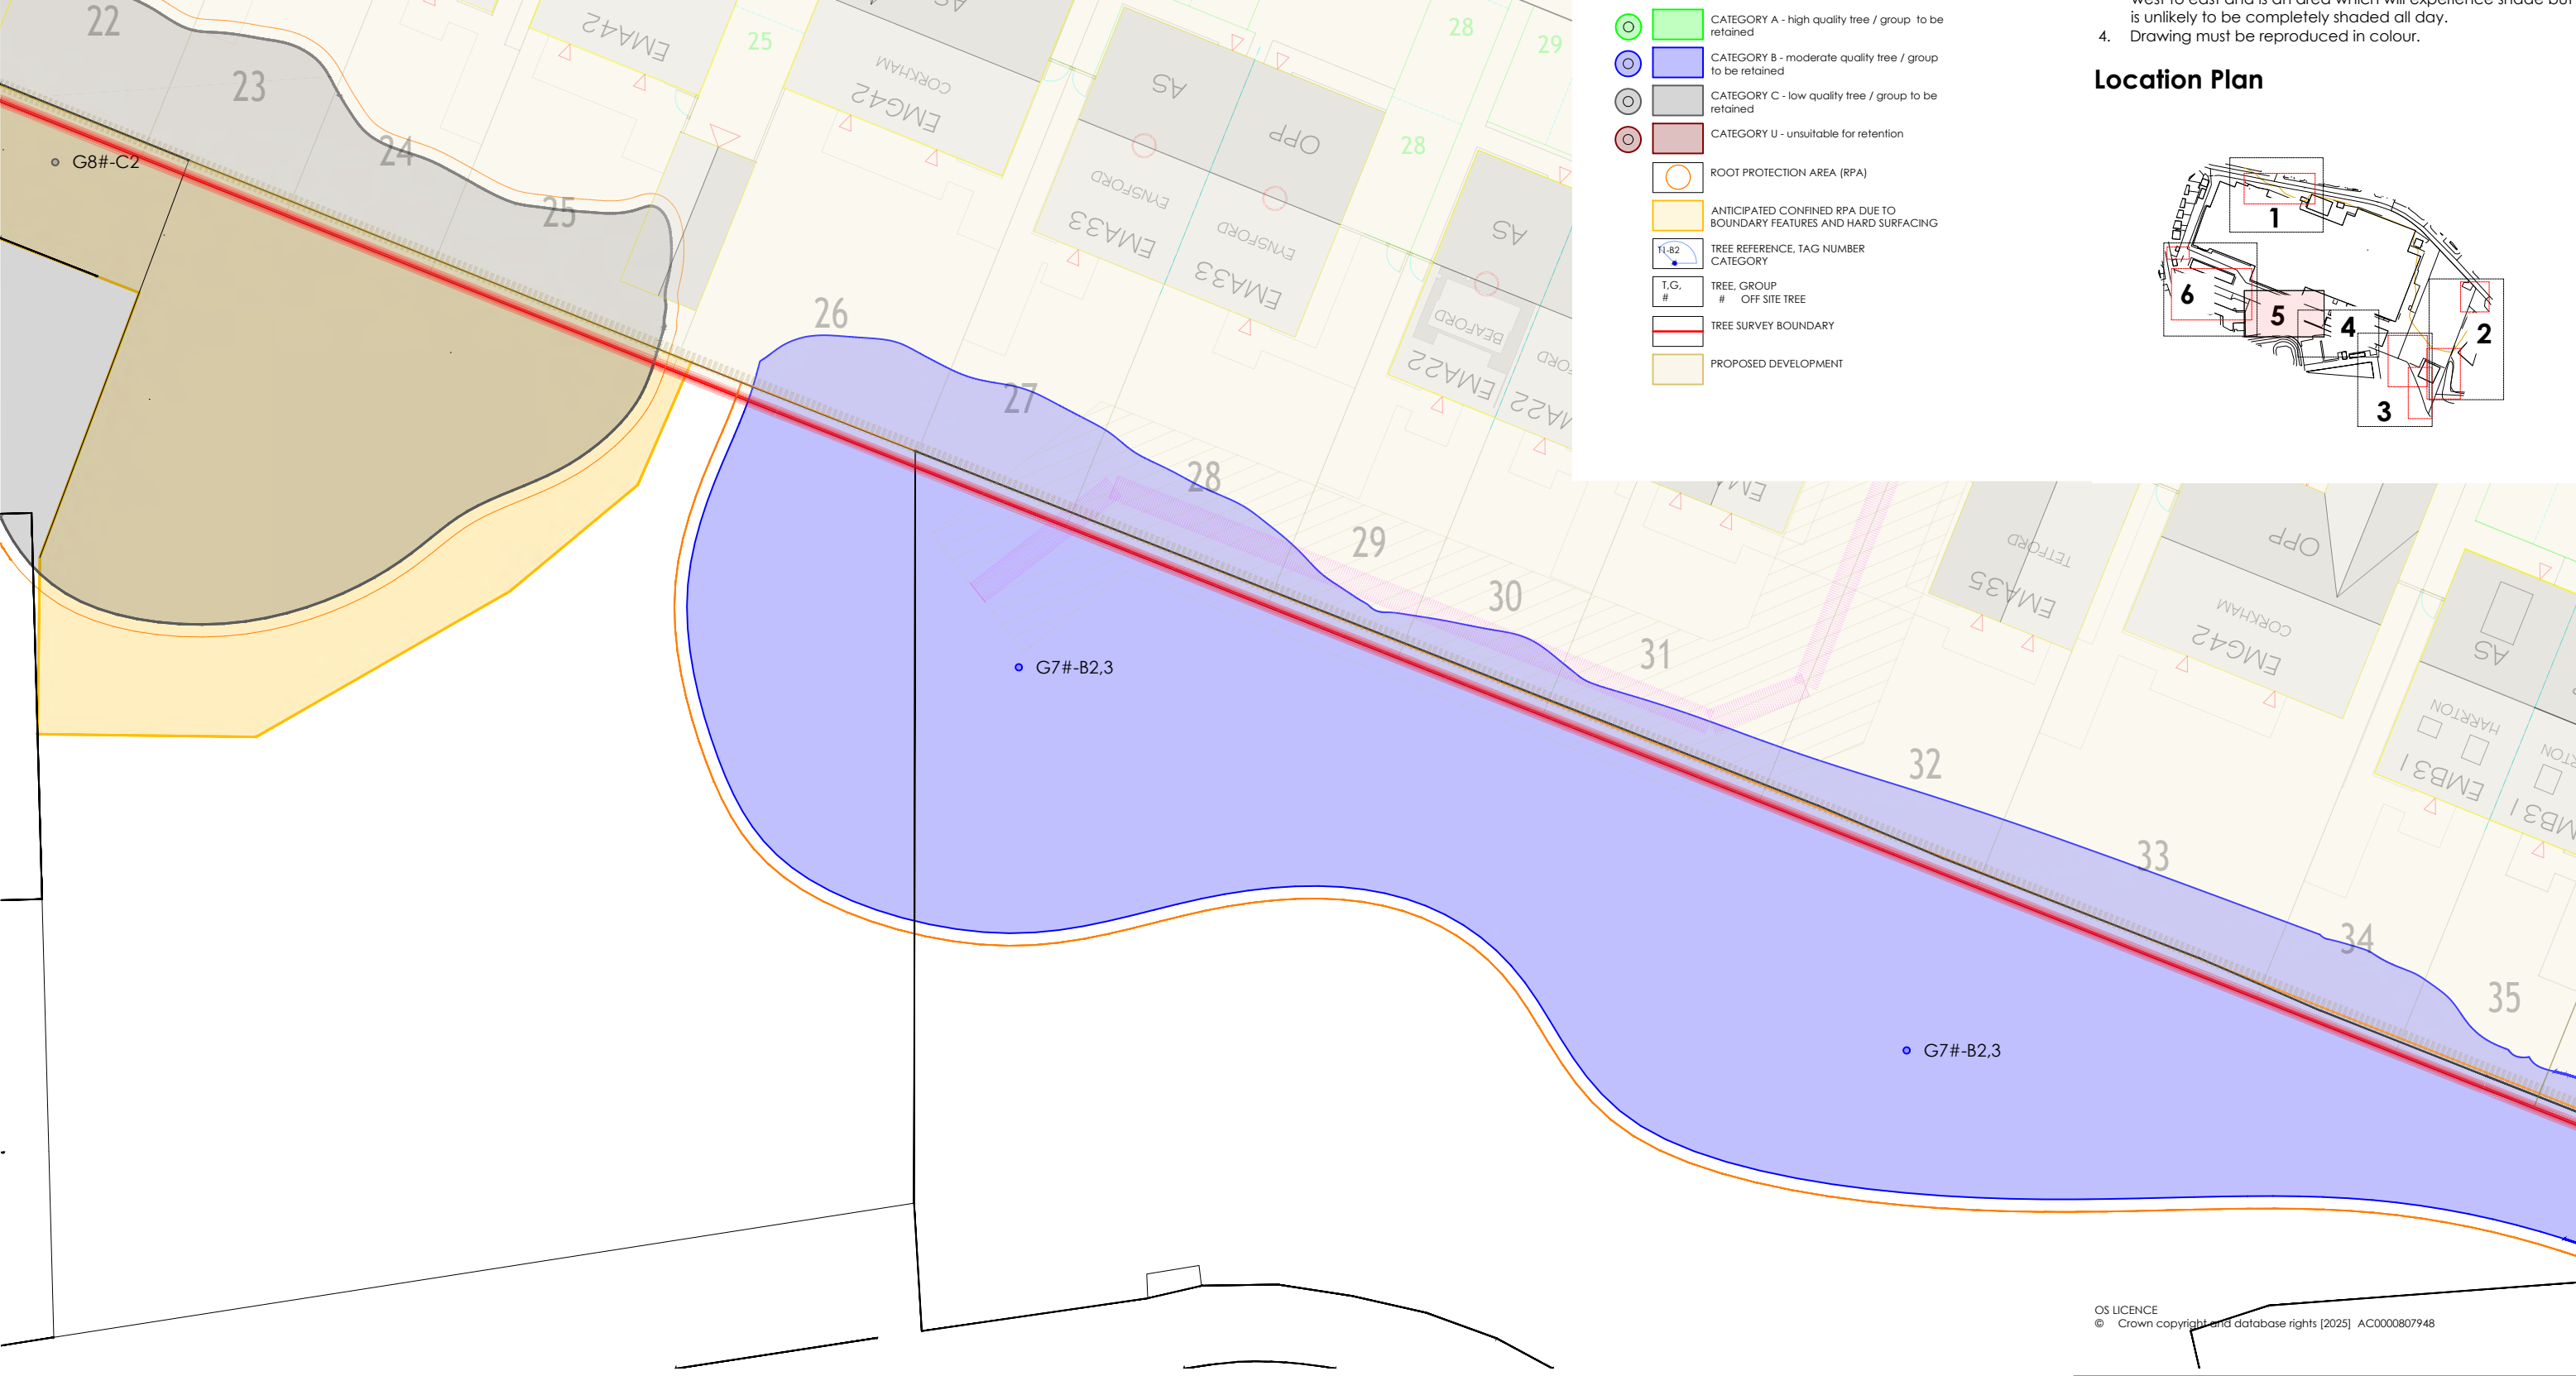

Legend


Trees categorised in accordance with BS5837:2012 Trees in relation to design, demolition and construction - Recommendations
This drawing must be reproduced in colour

- CATEGORY A - high quality tree / group to be retained
- CATEGORY B - moderate quality tree / group to be retained
- CATEGORY C - low quality tree / group to be retained
- CATEGORY U - unsuitable for retention
- ROOT PROTECTION AREA (RPA)
- ANTICIPATED CONFINED RPA DUE TO BOUNDARY FEATURES AND HARD SURFACING
- TREE REFERENCE, TAG NUMBER CATEGORY
- TREE, GROUP # OFF SITE TREE
- TREE SURVEY BOUNDARY
- PROPOSED DEVELOPMENT

Notes

- Dimensions are given in metres and millimetres as stated on the drawing.
- Centre of site is located at approximately grid reference SJ 48005 91547.
- Tree shadow shows the movement of the shadow from west to east and is an area which will experience shade but is unlikely to be completely shaded all day.
- Drawing must be reproduced in colour.

Location Plan

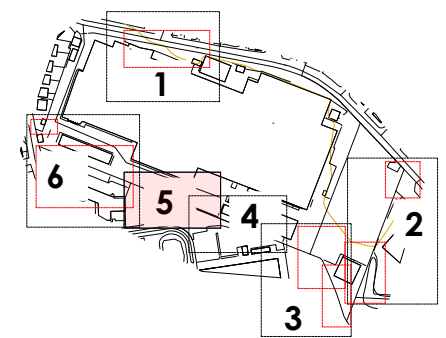

0 1 2 3 4 5 6 7 8 9 10
SCALE 1:125 (A1)
SCALE 1:250 (A3)
METRES

ARBORICULTURAL IMPACT ASSESSMENT TREE REMOVAL PLAN SHEET 5

OS LICENCE
© Crown copyright and database rights [2025] AC0000807948

Project	GLEN DIMPLEX SITE STONEY LANE	Dwg No	411/AIA/T/205	Revision	P03	Revision	Date	Details	Drawn	Checked	Reviewed	
						P01	21/08/2025	FOR INFORMATION	MD	XX	MD	
						P02	10/11/2025	REVISED SITE LAYOUT	MD	XX	MD	
						P03	31/07/2026	REVISED SITE LAYOUT	MD	XX	MD	
Title	ARBORICULTURAL IMPACT ASSESSMENT TREE REMOVAL PLAN SHEET 5	Scale	1:125 @ A1 / 1:250 @ A3	Date	31/07/2026	 mdlandscape 6 Kinderton Close High Legh Knutsford Cheshire WA16 6LZ 07710 498231						

Drawing references	
411/AIA/T/200	AIA TREE REMOVALS PLAN OVERVIEW AND SHEET PLAN
411/AIA/T/201	AIA TREE REMOVALS PLAN SHEET 1
411/AIA/T/202	AIA TREE REMOVALS PLAN SHEET 2
411/AIA/T/203	AIA TREE REMOVALS PLAN SHEET 3
411/AIA/T/204	AIA TREE REMOVALS PLAN SHEET 4
411/AIA/T/205	AIA TREE REMOVALS PLAN SHEET 5
411/AIA/T/206	AIA TREE REMOVALS PLAN SHEET 6



mdlandscape
6 Kinderton Close | High Legh | Knutsford
Cheshire | WA16 6LZ | 07710 498231