


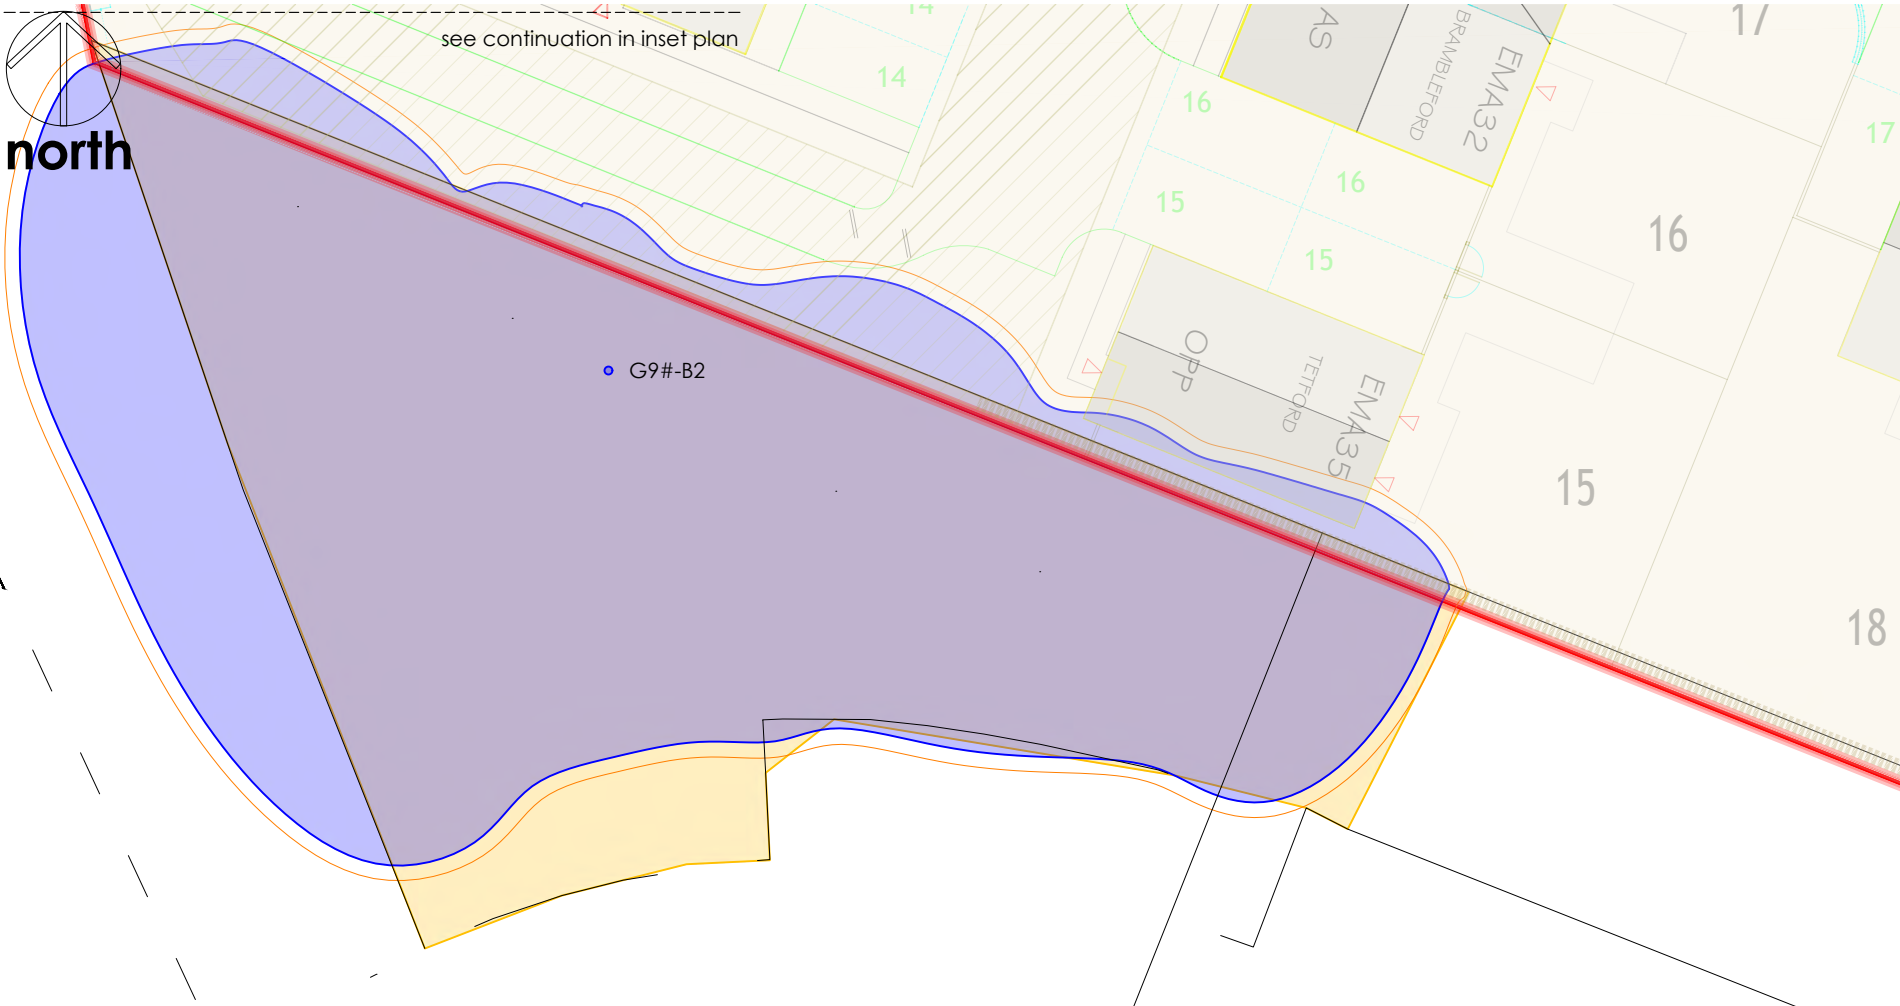



Legend

- Trees categorised in accordance with BS5837:2012 Trees in relation to design, demolition and construction : Recommendations
This drawing must be reproduced in colour
- CATEGORY A - high quality tree / group to be retained
 - CATEGORY B - moderate quality tree / group to be retained
 - CATEGORY C - low quality tree / group to be retained
 - CATEGORY U - unsuitable for retention
 - ROOT PROTECTION AREA (RPA)
 - ANTICIPATED CONFINED RPA DUE TO BOUNDARY FEATURES AND HARD SURFACING
 - TREE REFERENCE, TAG NUMBER CATEGORY
 - T.G. # OFF SITE TREE
 - TREE SURVEY BOUNDARY
 - PROPOSED DEVELOPMENT


Notes

- Dimensions are given in metres and millimetres as stated on the drawing.
- Centre of site is located at approximately grid reference SJ 48005 91547.
- Tree shadow shows the movement of the shadow from west to east and is an area which will experience shade but is unlikely to be completely shaded all day.
- Drawing must be reproduced in colour.

Location Plan

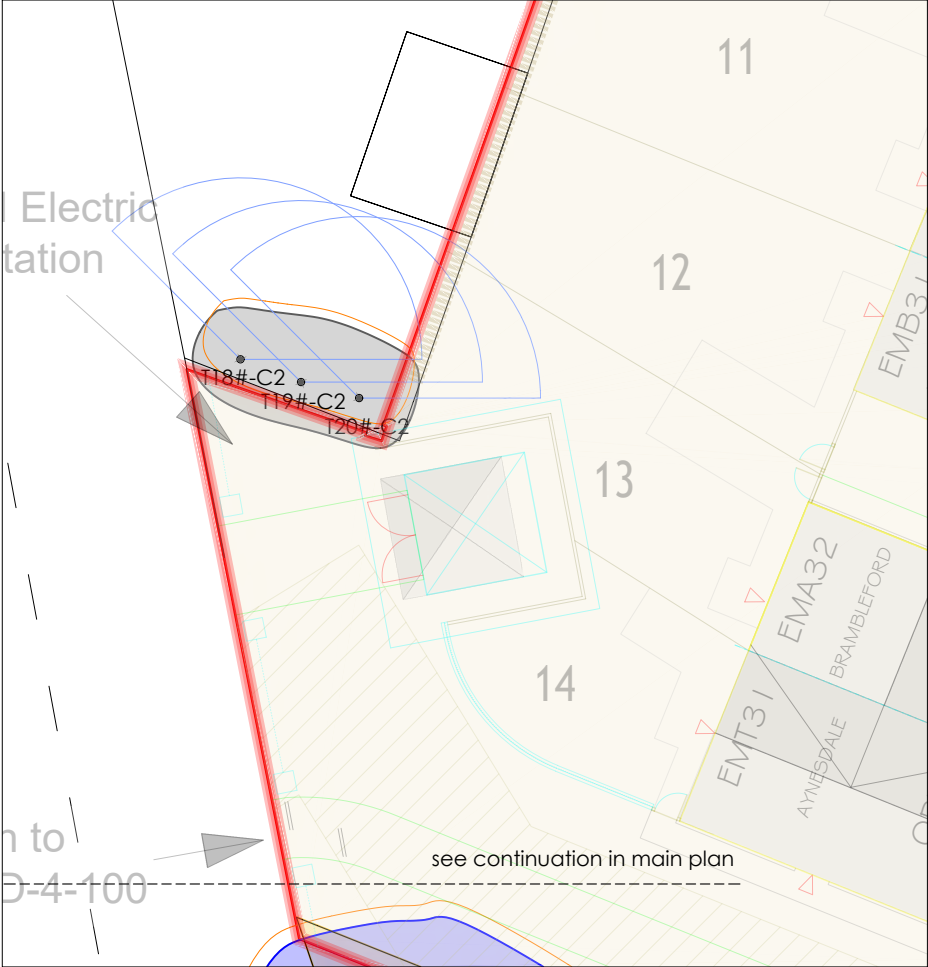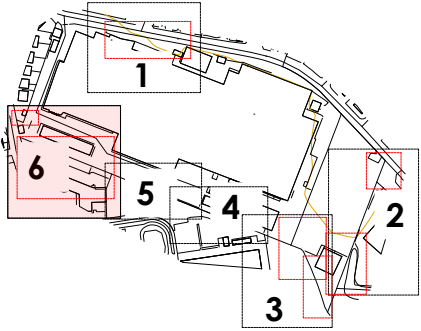

ARBORICULTURAL IMPACT ASSESSMENT
TREE REMOVAL PLAN SHEET 6

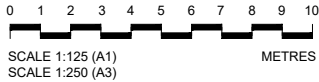

OS LICENCE
© Crown copyright and database rights [2025] AC0000807948

Drawing references					
411/AIA/T/200	AIA TREE REMOVALS PLAN OVERVIEW AND SHEET PLAN				
411/AIA/T/201	AIA TREE REMOVALS PLAN SHEET 1				
411/AIA/T/202	AIA TREE REMOVALS PLAN SHEET 2				
411/AIA/T/203	AIA TREE REMOVALS PLAN SHEET 3				
411/AIA/T/204	AIA TREE REMOVALS PLAN SHEET 4				
411/AIA/T/205	AIA TREE REMOVALS PLAN SHEET 5				
411/AIA/T/206	AIA TREE REMOVALS PLAN SHEET 6				

Revision	Date	Details	Drawn	Checked	Reviewed
P01	21/08/2025	FOR INFORMATION	MD	XX	MD
P02	10/11/2025	REVISED SITE LAYOUT	MD	XX	MD
P03	31/07/2026	REVISED SITE LAYOUT	MD	XX	MD

Project	GLEN DIMPLEX SITE STONEY LANE	Dwg No	411/AIA/T/206	Revision	P03
Title	ARBORICULTURAL IMPACT ASSESSMENT TREE REMOVAL PLAN SHEET 6	Scale	1:125 @ A1 / 1:250 @ A3	Date	31/07/2026



mdlandscape
6 Kinderton Close | High Legh | Knutsford
Cheshire | WA16 6LZ | 07710 498231