


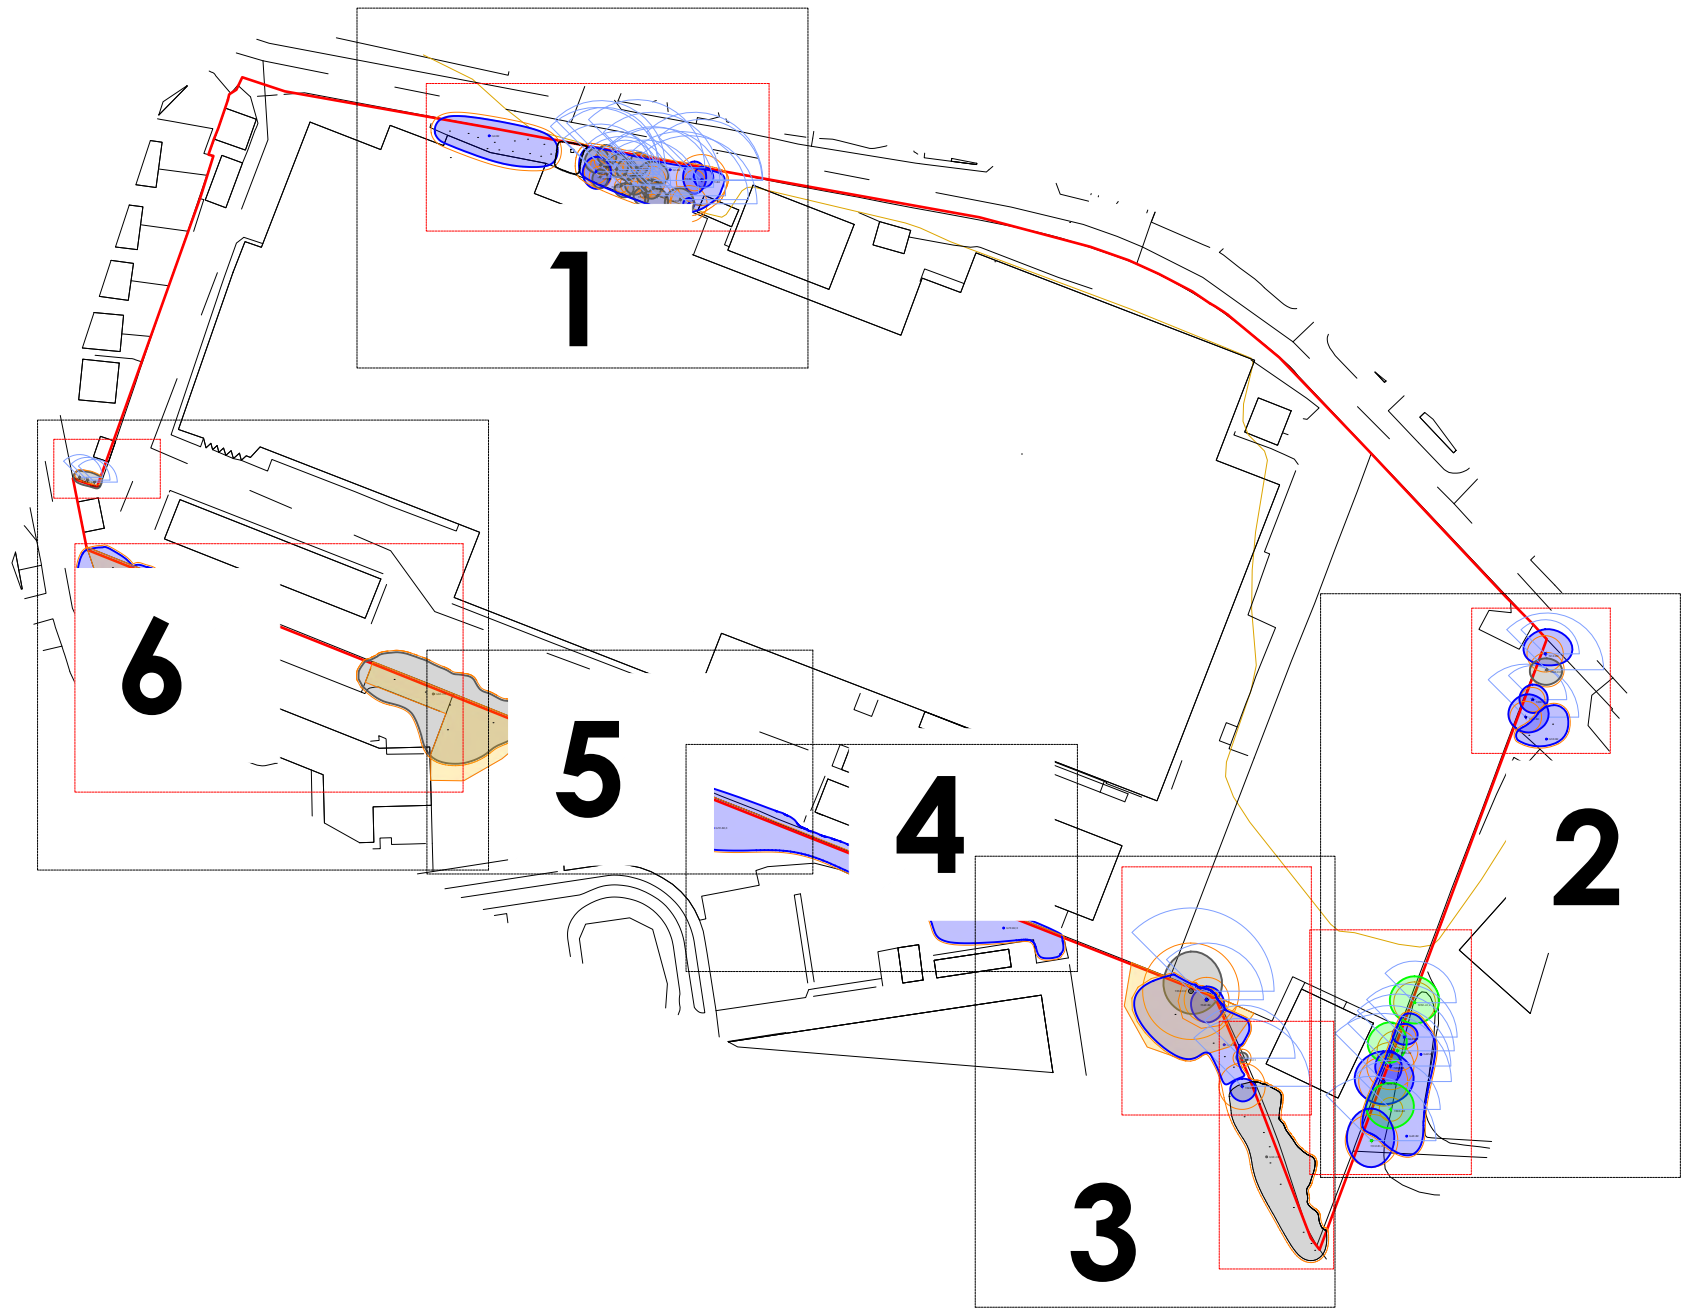

0 10 20 30 40 50 60 70 80 90 100
SCALE 1:1000 (A1)
SCALE 1:2000 (A3)
METRES

TREE CONSTRAINTS PLAN OVERVIEW AND SHEET PLAN


Project	GLEN DIMPLEX SITE STONEY LANE	Dwg No	411/TCP/T/100	Revision	P01
Title	TREE CONSTRAINTS PLAN OVERVIEW AND SHEET PLAN	Scale	1:1000 @ A1 / 1:2000 @ A3	Date	21/08/2025

Revision	Date	Details	Drawn	Checked	Reviewed
P01	21/08/2025	FOR INFORMATION	MD	XX	MD

Notes

- Dimensions are given in metres and millimetres as stated on the drawing.
- Centre of site is located at approximately grid reference SJ 48005 91547.
- Tree shadow shows the movement of the shadow from west to east and is an area which will experience shade but is unlikely to be completely shaded all day.
- Drawing must be reproduced in colour.

Location Plan

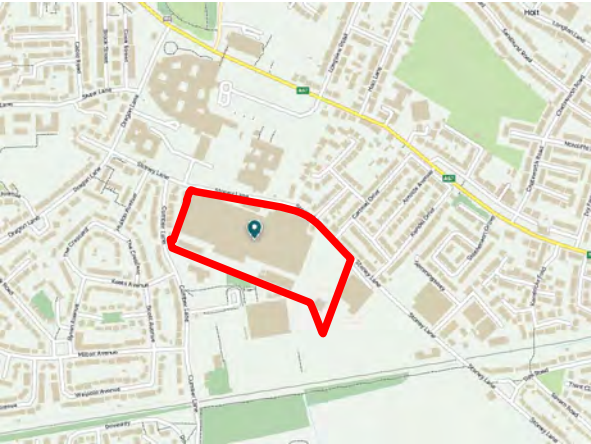

Legend

Trees categorised in accordance with BS5837:2012 Trees in relation to design, demolition and construction: Recommendations
This drawing must be reproduced in colour

- CATEGORY A - high quality tree / group
- CATEGORY B - moderate quality tree / group
- CATEGORY C - low quality tree / group
- CATEGORY U - unsuitable for retention
- ROOT PROTECTION AREA (RPA)
- ANTICIPATED CONFINED RPA DUE TO BOUNDARY FEATURES AND HARD SURFACING
- TREE REFERENCE, TAG NUMBER, CATEGORY AND SUN SHADOW
- T, G
OFF SITE
- SCRUB
- SURVEY BOUNDARY

OS LICENCE
© Crown copyright and database rights [2025] AC0000807948

Drawing references	
411/TCP/T/100	TREE CONSTRAINTS PLAN OVERVIEW AND SHEET PLAN
411/TCP/T/101	TREE CONSTRAINTS PLAN SHEET 1
411/TCP/T/102	TREE CONSTRAINTS PLAN SHEET 2
411/TCP/T/103	TREE CONSTRAINTS PLAN SHEET 3
411/TCP/T/104	TREE CONSTRAINTS PLAN SHEET 4
411/TCP/T/105	TREE CONSTRAINTS PLAN SHEET 5
411/TCP/T/106	TREE CONSTRAINTS PLAN SHEET 6



mdlandscape
6 Kinderton Close | High Legh | Knutsford
Cheshire | WA16 6LZ | 07710 498231