
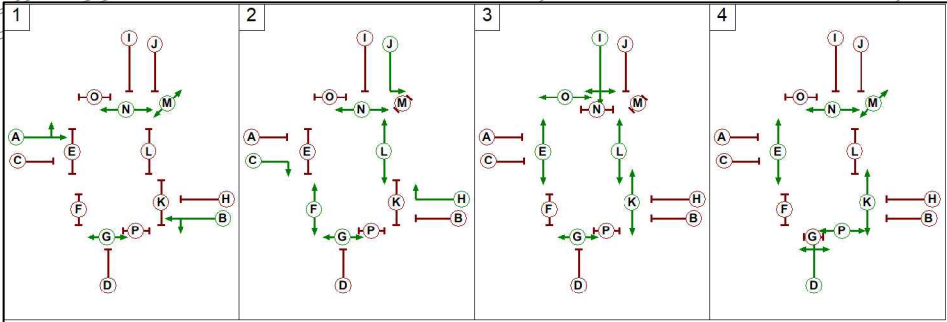


KEY:

— SITE BOUNDARY

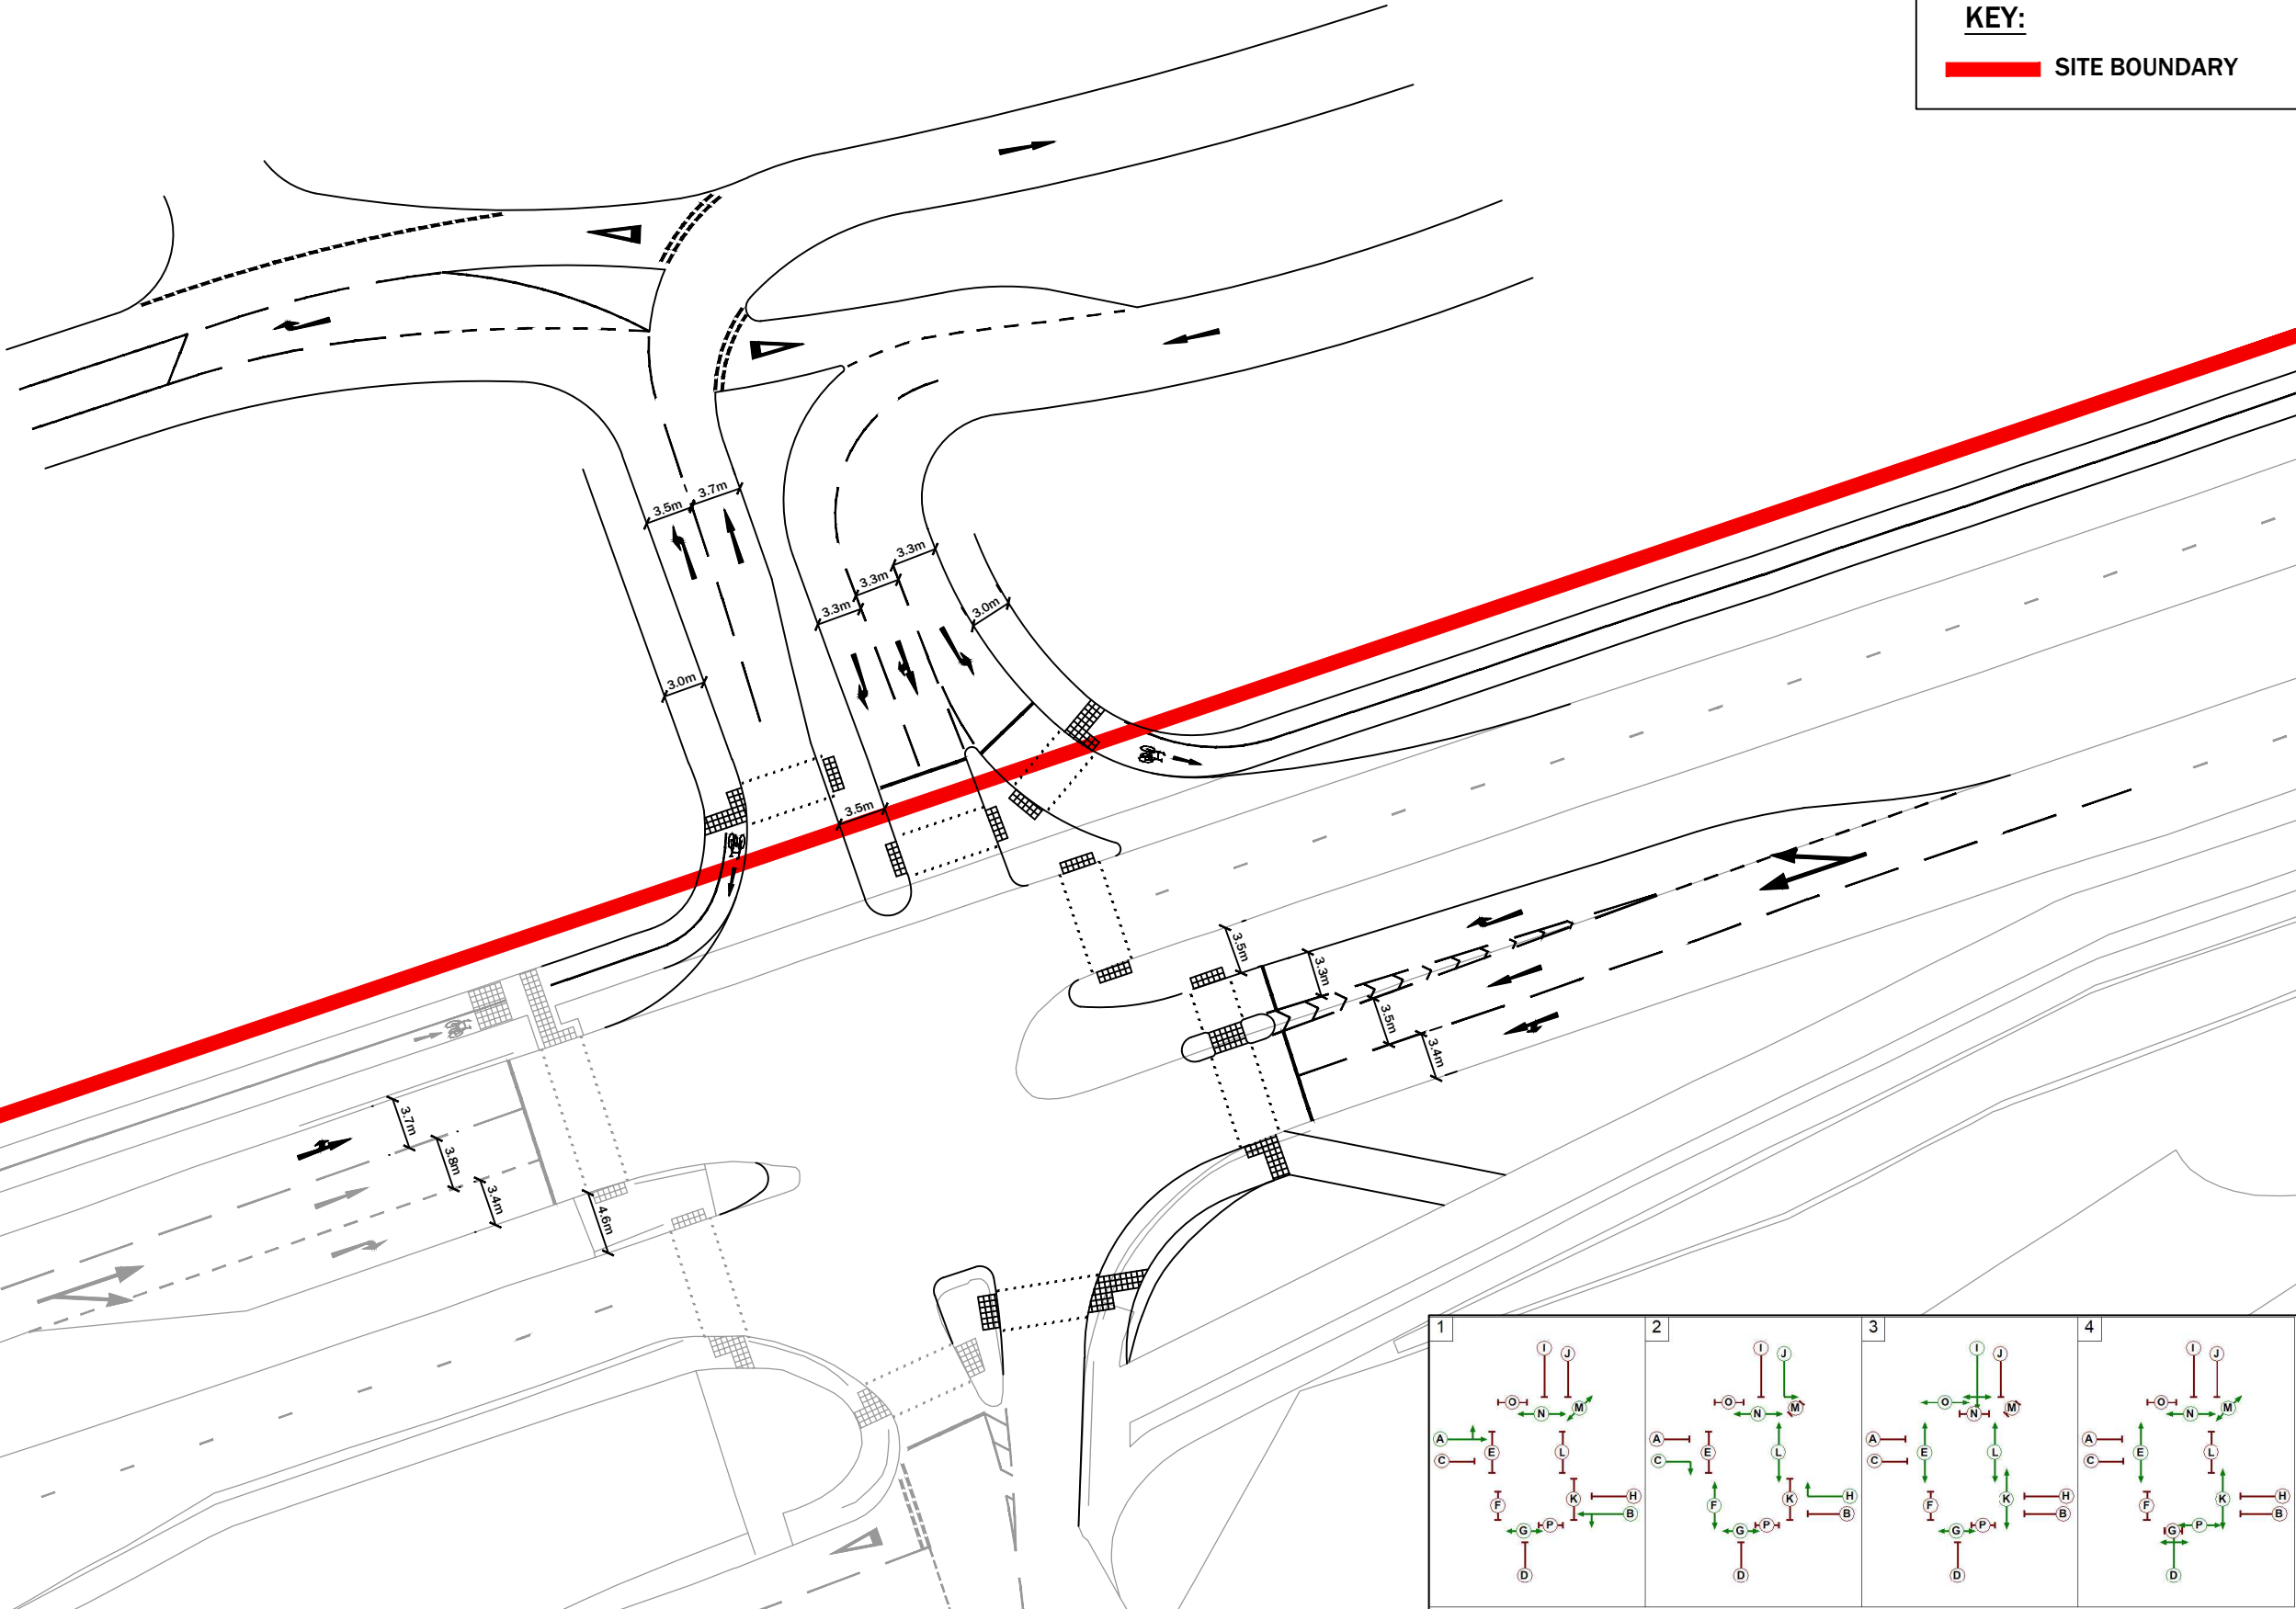

9 Hurricane Court
Liverpool International Business Park | Estuary Boulevard | Liverpool | L24 8RL
www.primetp.co.uk | 0151 728 1860

C	06.08.21	VB	DIMENSIONS & STAGING
B	19.03.21	VB	MINOR AMENDMENTS
A	*	VB	AMENDMENTS TO INTERNAL LAYOUT
Rev	Date	By	Revision notes
Status			FINAL

Project	KIRKBY VALLEY GOLF CLUB, KNOWSLEY
Title	PROPOSED SIGNALS

Drawn by VB	Issue date 27 JAN 2021
Scale(s) 1:500 @ A3	
Drawing No P18122-200C	