
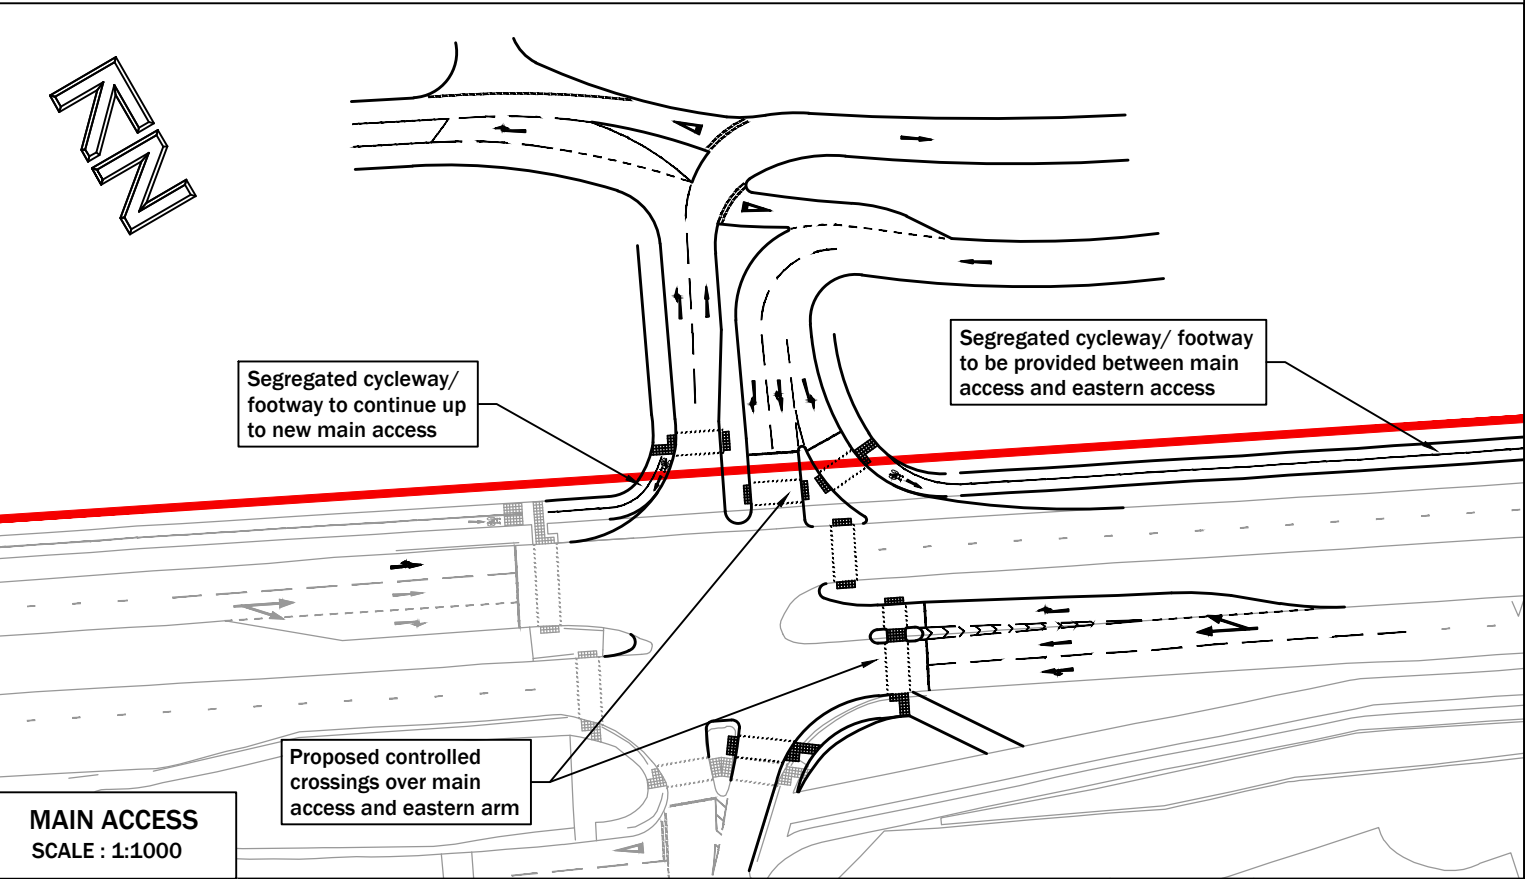
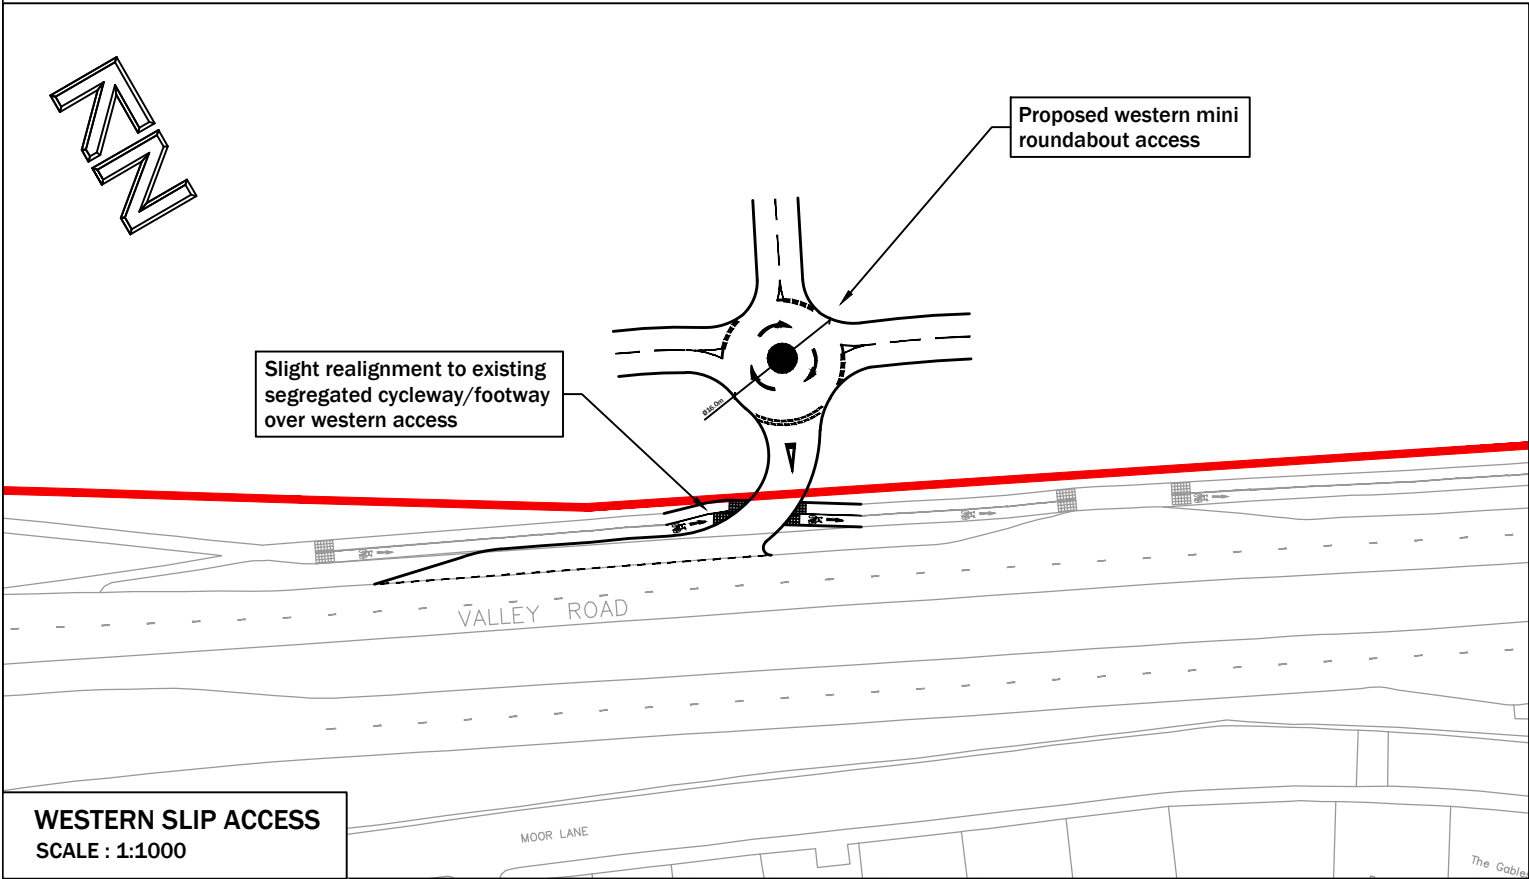


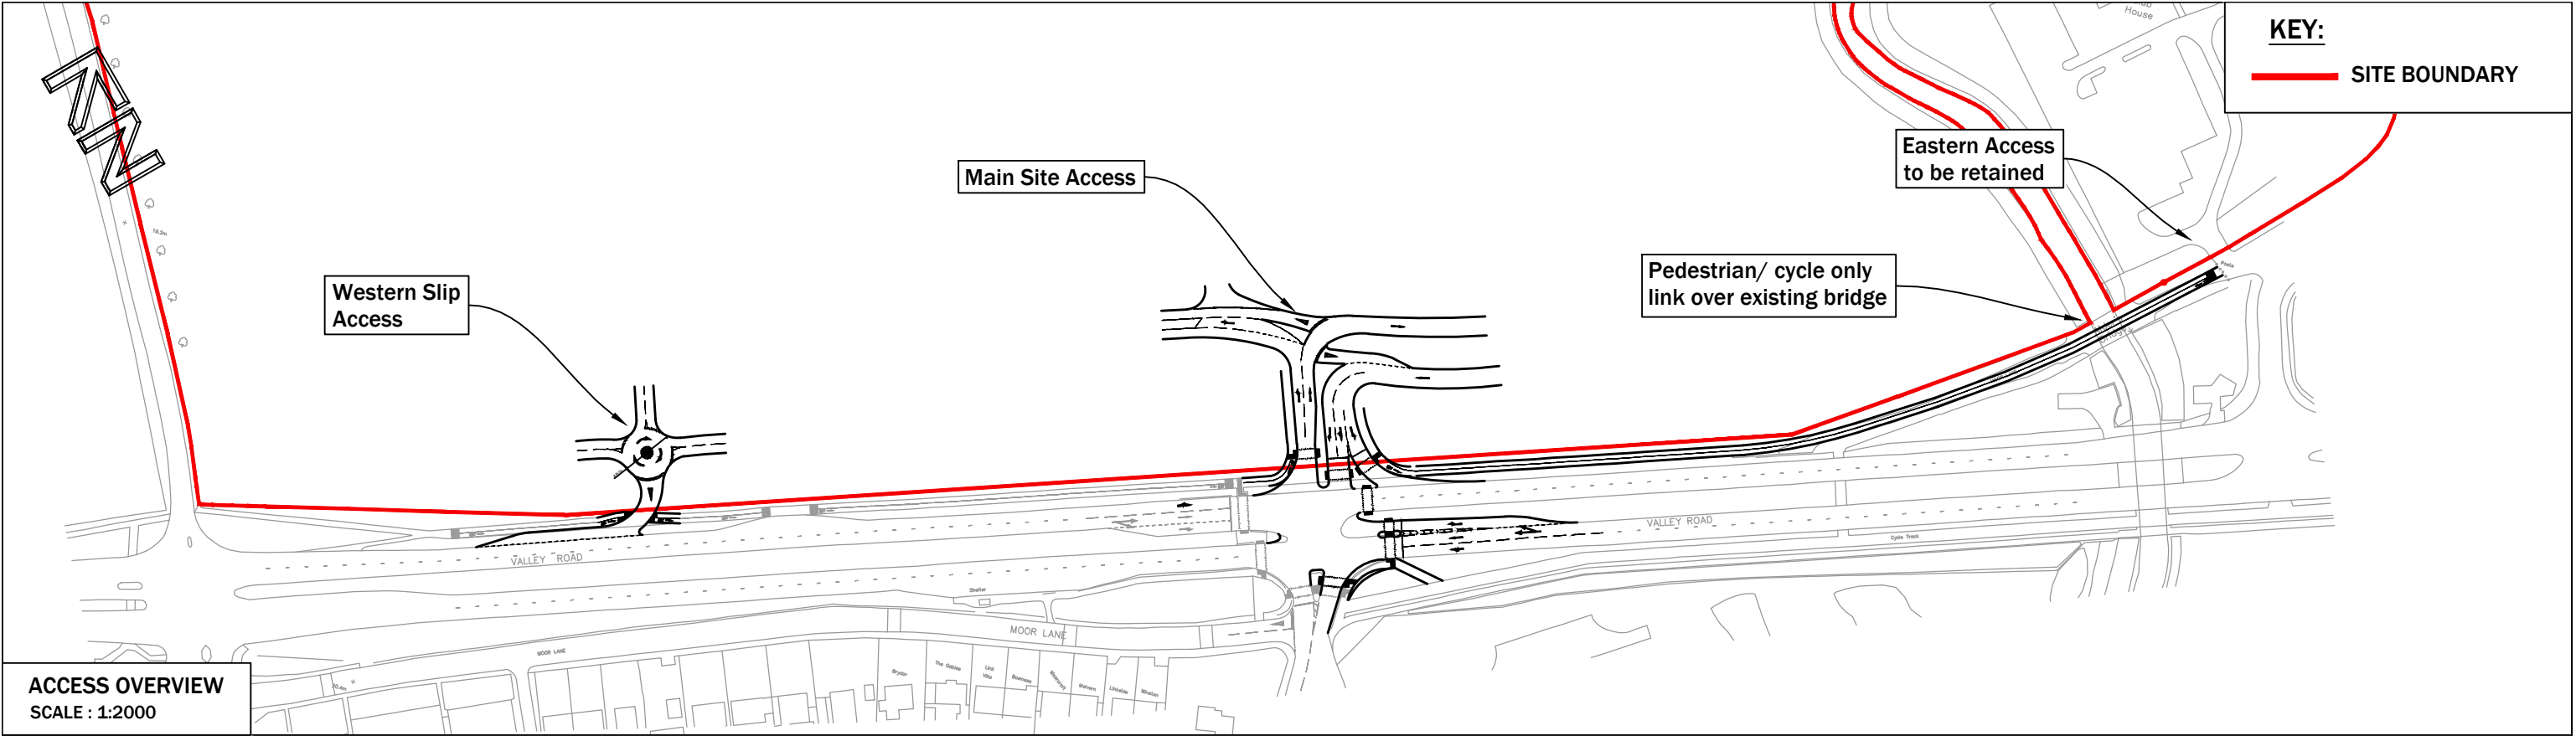

 9 Hurricane Court Liverpool International Business Park Estuary Boulevard Liverpool L24 8RL www.primetp.co.uk 0151 728 1860	C	06.08.21	VB	MAIN ACCESS IMPROVEMENTS & LATEST RED LINE SIGNALISED JUNCTION IMPROVEMENTS UPDATES TO EASTERN ACCESS	Project	KIRKBY VALLEY GOLF CLUB, KNOWSLEY	Drawn by	Issue date
	B	09.04.20	VB				VB	08 APR 2020
	A	31.01.20	VB				VB	
	Rev	Date	By	Revision notes			Scale(s)	
Status	FINAL				Title	PROPOSED ACCESS STRATEGY	1:2000 @ A3 1:1000 @ A3	
							Drawing No	
							P18122-001C	