

LIGHTING REALITY

PROJECT NAME:

P3 Brent Way Existing

PROJECT No:

SCALE:

1:500

DATE:

21 April 2021

DESIGNER:

Alex Hemmings

CHECKED BY:

AB

APPROVED BY:

AH

REVISION:

A

DRAWING:

1 OF 1

Alex Hemmings
Lighting Designer
M: +44(0)7767 851356 T: +44(0)151 4814530
E: alexander.hemmings@sse.com

www.sseenterprise.co.uk

Results Proposed


Eav	7.18
Emin	1.71
Emax	28.26
Emin/Emax	0.06
Emin/Eav	0.24

Results Existing

Eav	7.88
Emin	2.21
Emax	40.57
Emin/Emax	0.05
Emin/Eav	0.28

PREPARED BY:

Design Software from:
Lighting Reality Ltd
Park Business Centre
Wood Lane
Erdington
Birmingham
B24 9QR
United Kingdom
e-mail: sales@lightingreality.com
website: www.lightingreality.com

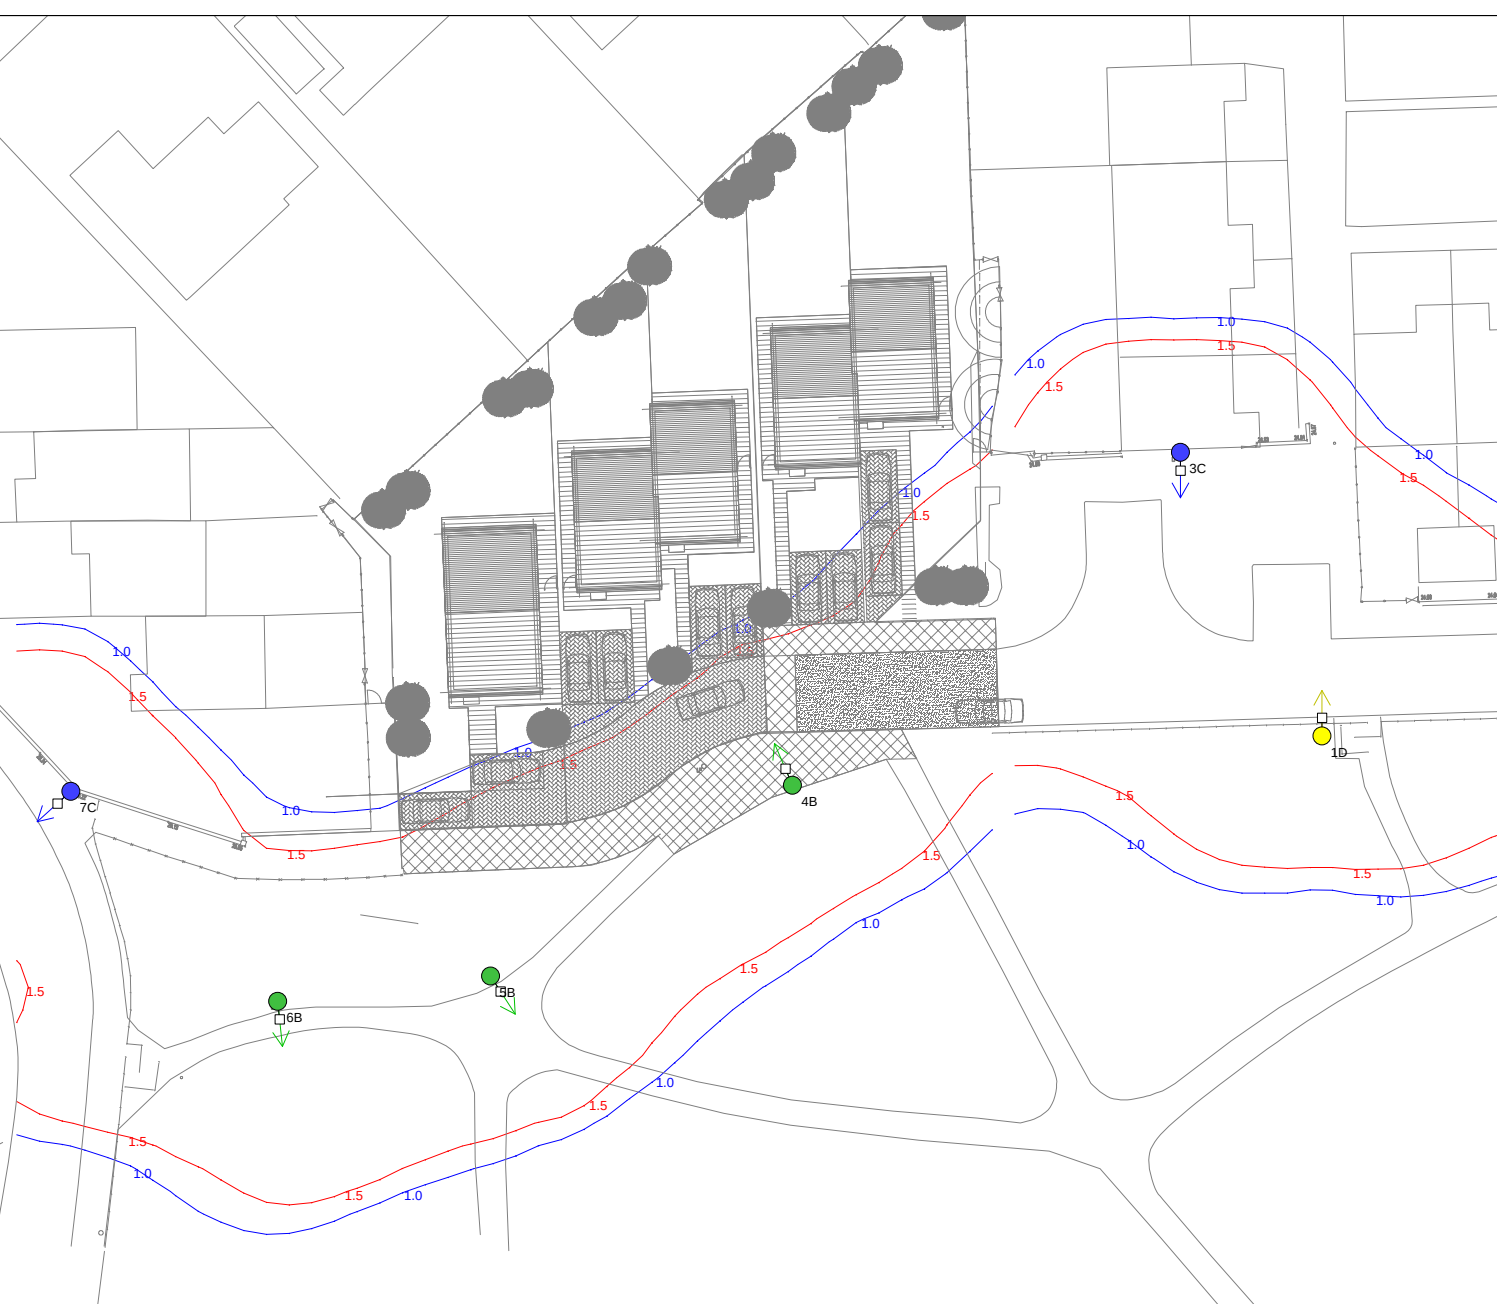

	 Luminaire B	 Luminaire C	 Luminaire D
Supplier			
Type	EVO2_CTG_2018_28022B	EVO2_CTG_2018_28022F	EVO2_CTG_2018_28022B
Lamp(s)	45W-CPOTW	45W-CPOTW	60W-CPOTW
No. in Project	3	2	2