


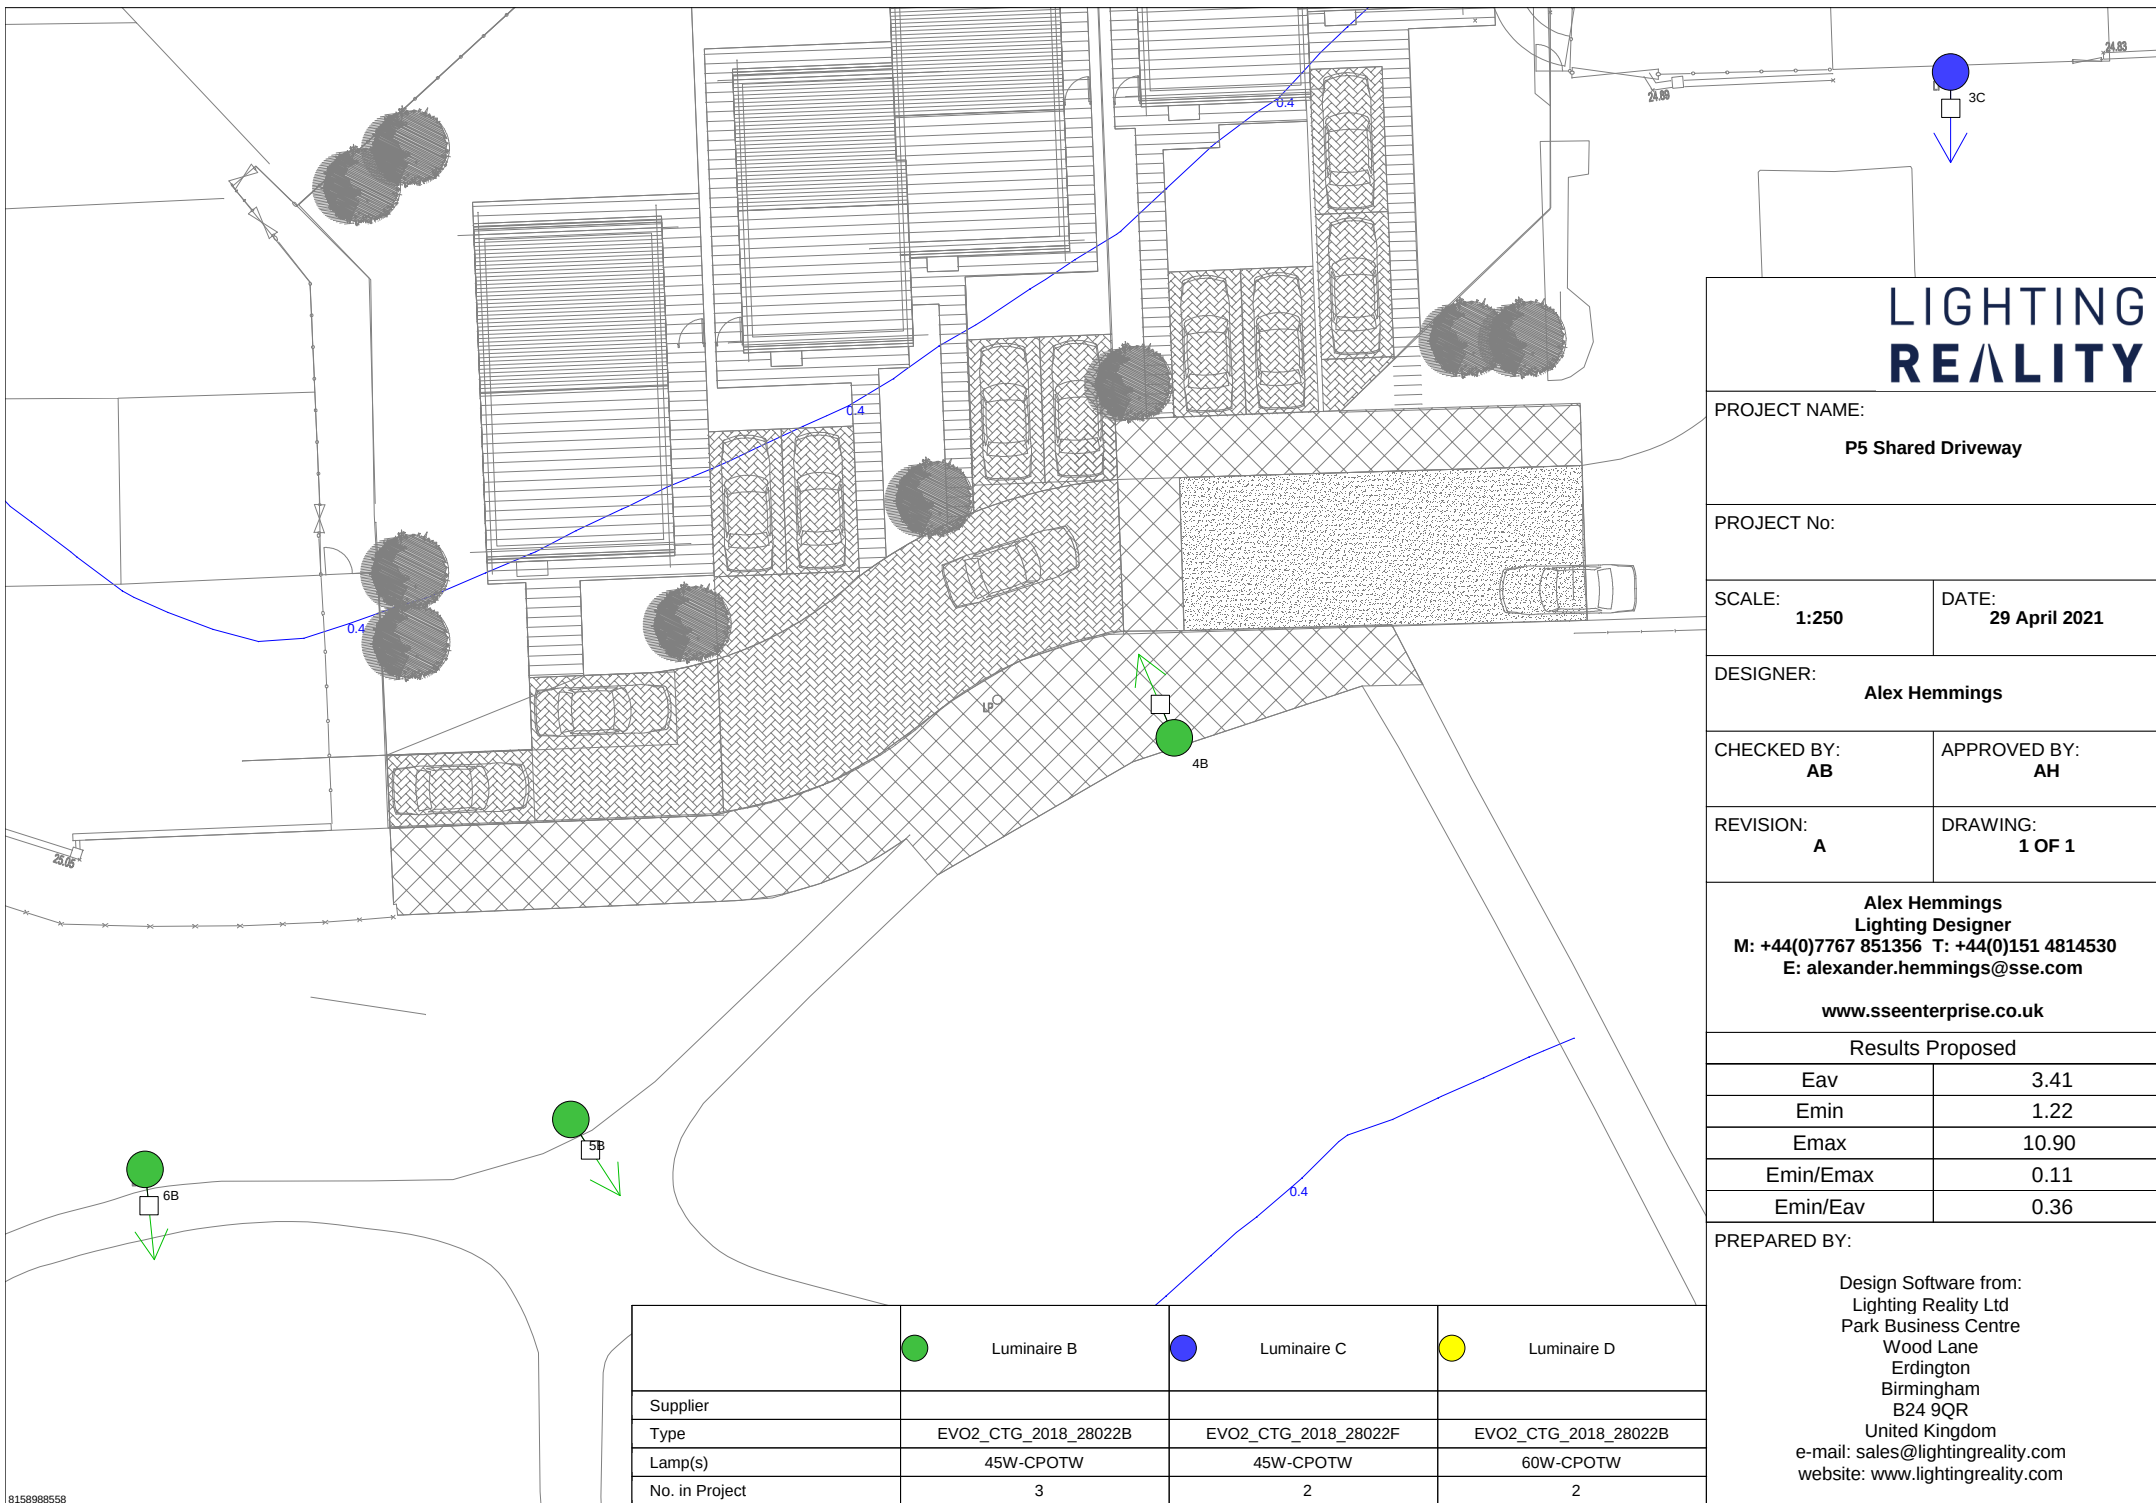

LIGHTING REALITY

PROJECT NAME:
P5 Shared Driveway

PROJECT No:

SCALE: **1:250** DATE: **29 April 2021**

DESIGNER:
Alex Hemmings

CHECKED BY: **AB** APPROVED BY: **AH**

REVISION: **A** DRAWING: **1 OF 1**

Alex Hemmings
Lighting Designer
M: +44(0)7767 851356 T: +44(0)151 4814530
E: alexander.hemmings@sse.com

www.sseenterprise.co.uk

Results Proposed	
Eav	3.41
Emin	1.22
Emax	10.90
Emin/Emax	0.11
Emin/Eav	0.36

PREPARED BY:

Design Software from:
Lighting Reality Ltd
Park Business Centre
Wood Lane
Erdington
Birmingham
B24 9QR
United Kingdom
e-mail: sales@lightingreality.com
website: www.lightingreality.com

	 Luminaire B	 Luminaire C	 Luminaire D
Supplier			
Type	EVO2_CTG_2018_28022B	EVO2_CTG_2018_28022F	EVO2_CTG_2018_28022B
Lamp(s)	45W-CPOTW	45W-CPOTW	60W-CPOTW
No. in Project	3	2	2