


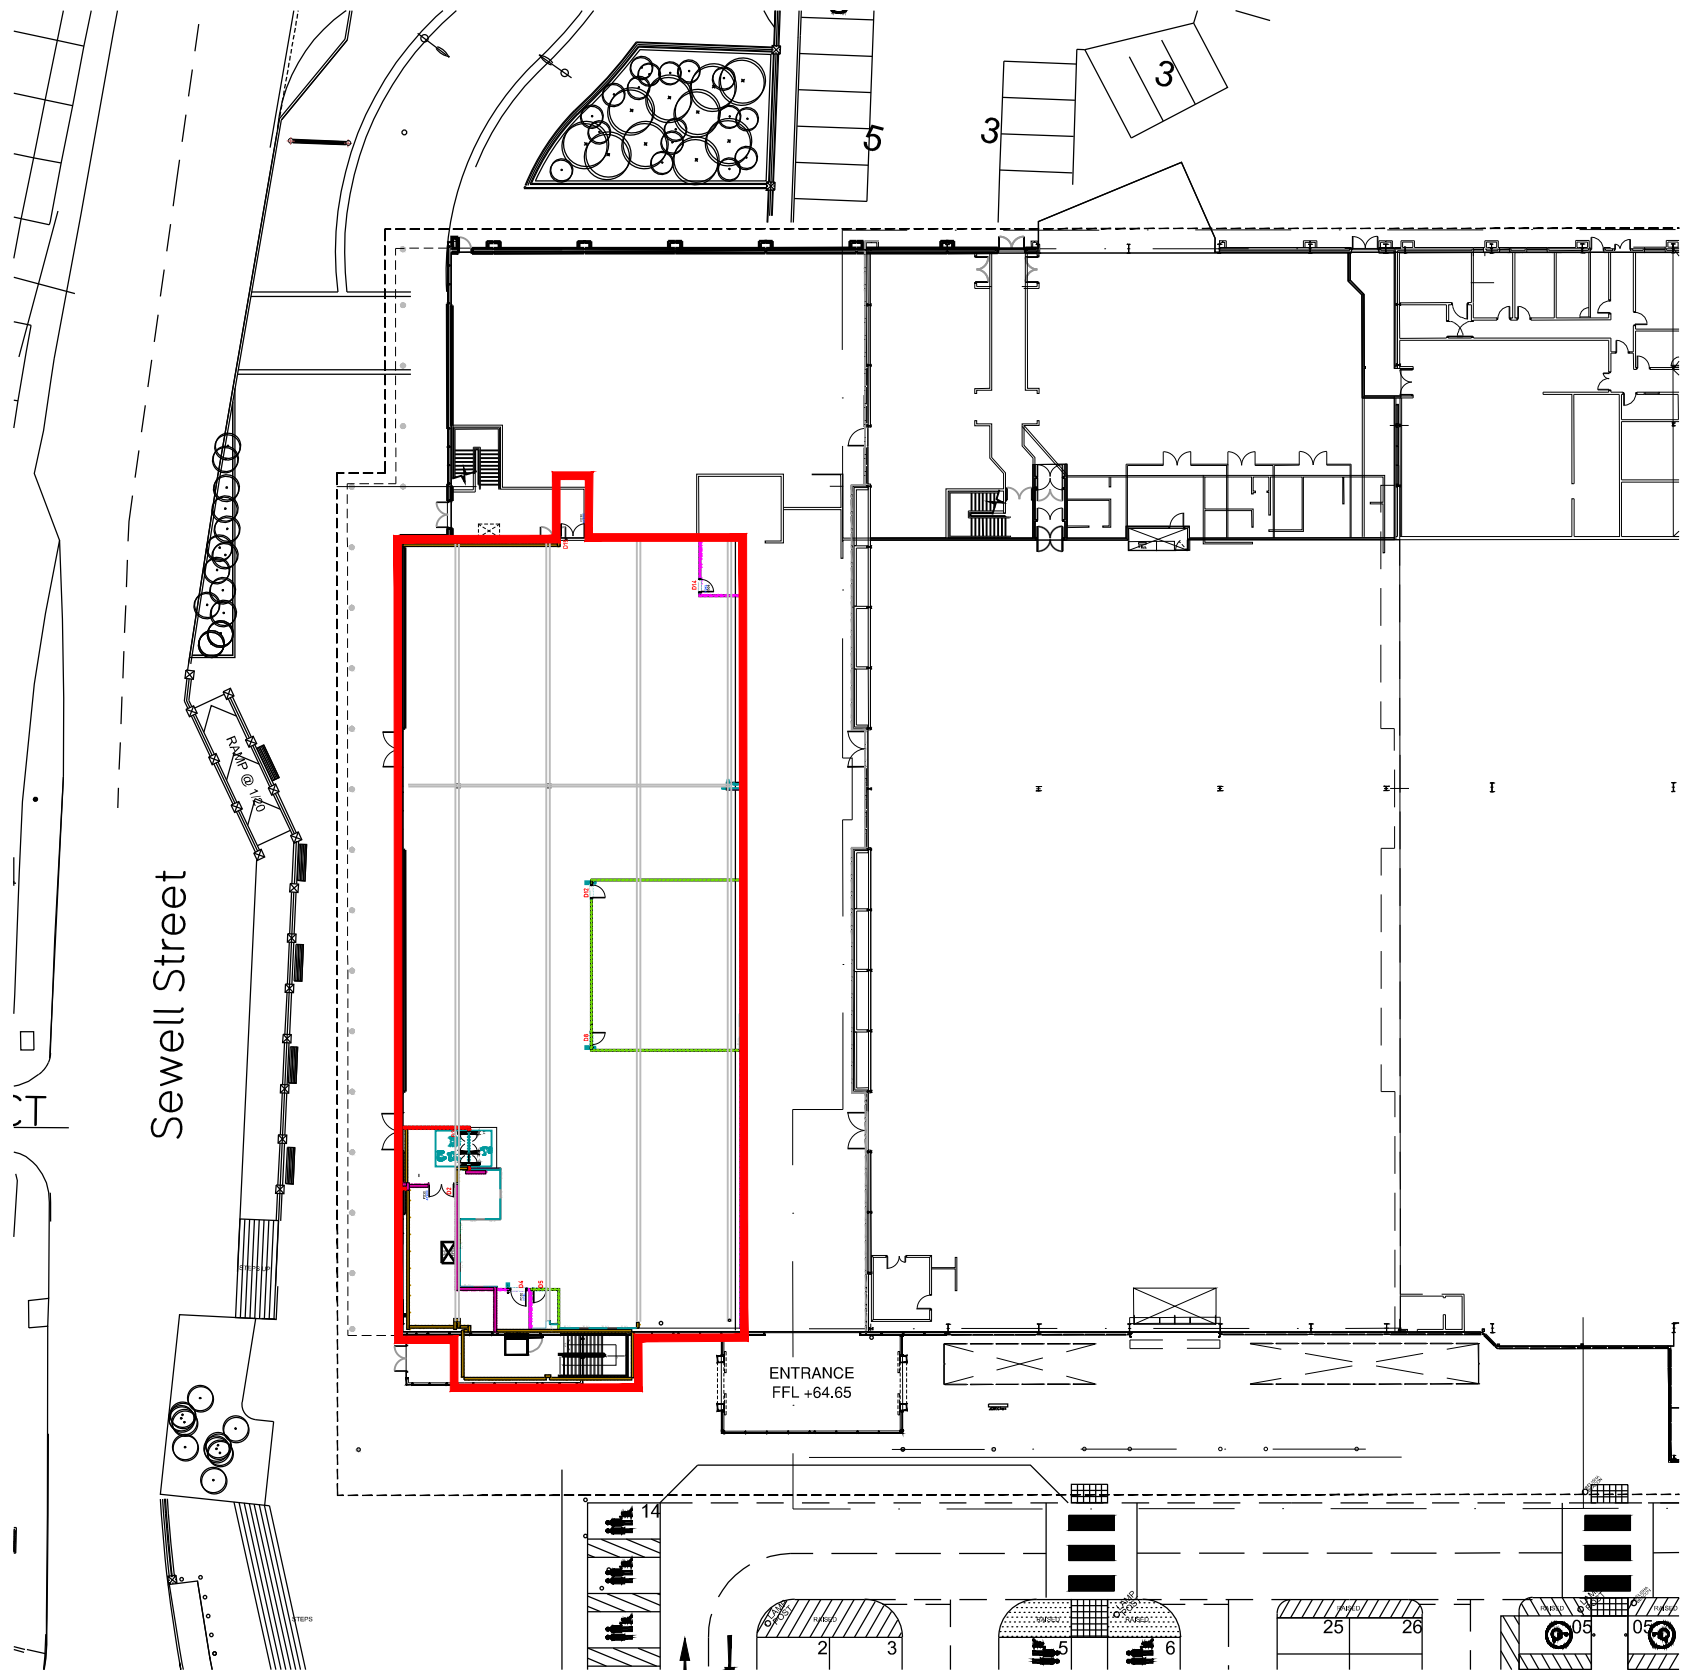


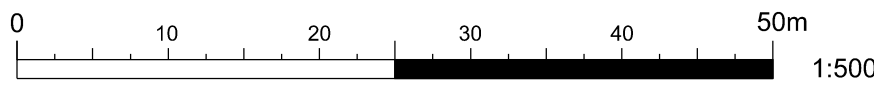

Block Plan Scale 1:500

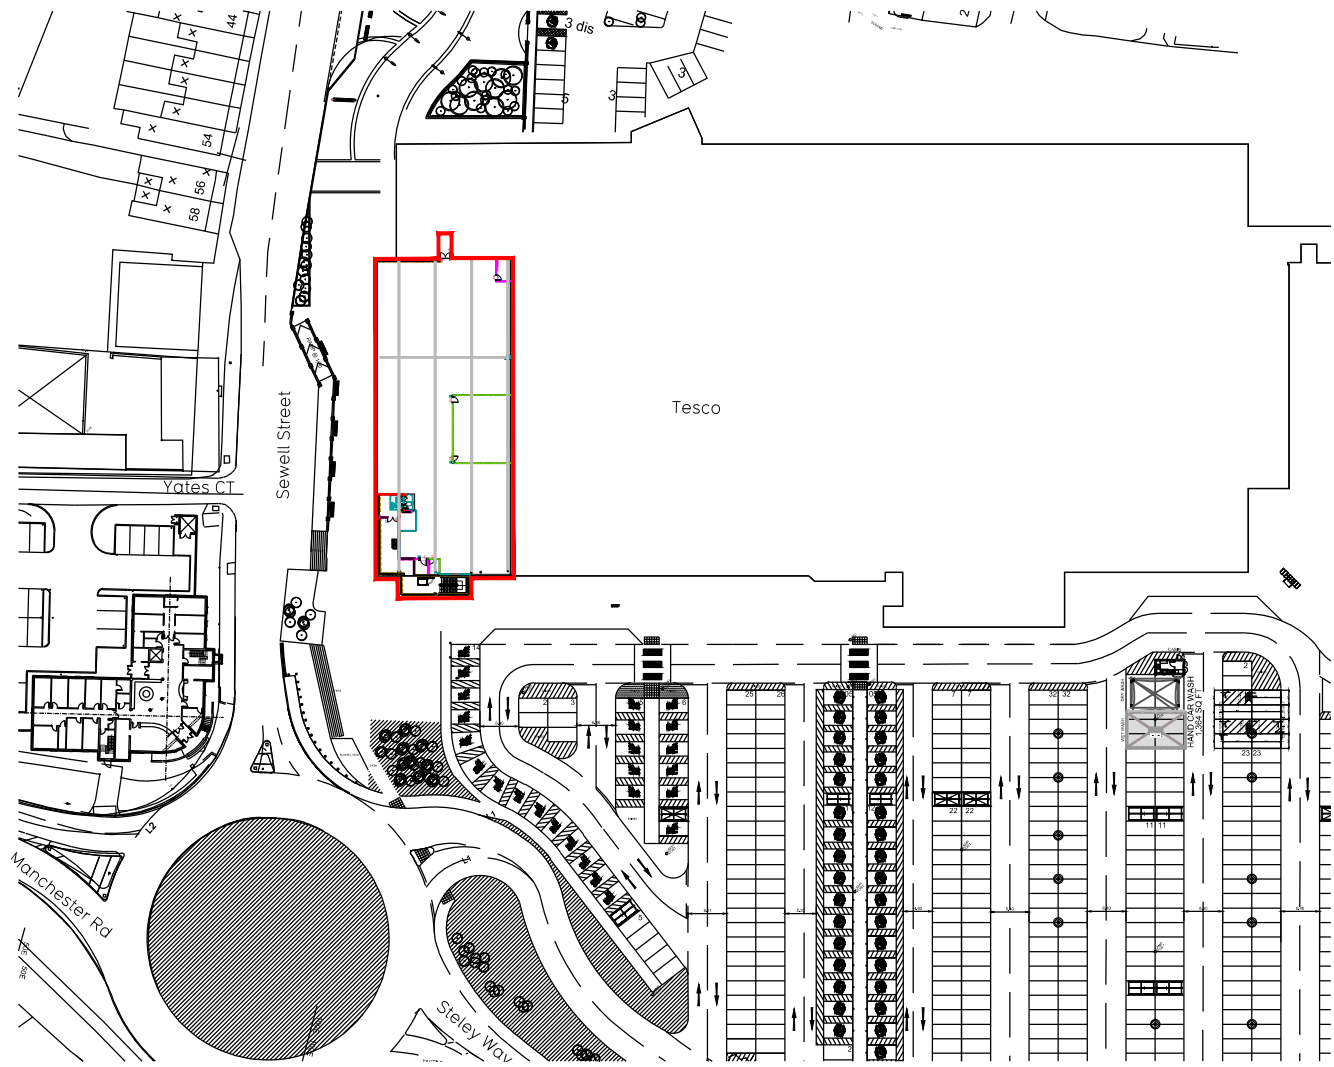


Demise Area (Red Line)

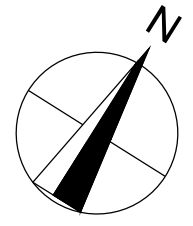

Site Location Plan

Scale 1:1250

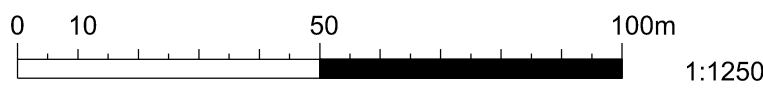

Rev	Date	Description	Drawn/ Checked	
PROJECT TITLE			DRAWING TITLE	
Prescot Cables Retail Park, Steley Way, Prescot L34 5NQ			Block Plan & Site Location Plan	
DRAWN / CHECKED		DATE	SCALE	JOB No
JM/PG		07.07.25	A3 @ 1:500/1:1250	2450
DRAWING PURPOSE				DRAWING No
TOWN PLANNING APPLICATION				006-SLP
				Rev
				P01



Pure Gym Ltd
Town Centre House
The Merrion Centre
Leeds
LS2 8LY

e: architecture@puregym.com
t: 0113 285 8787
w: www.puregym.com