



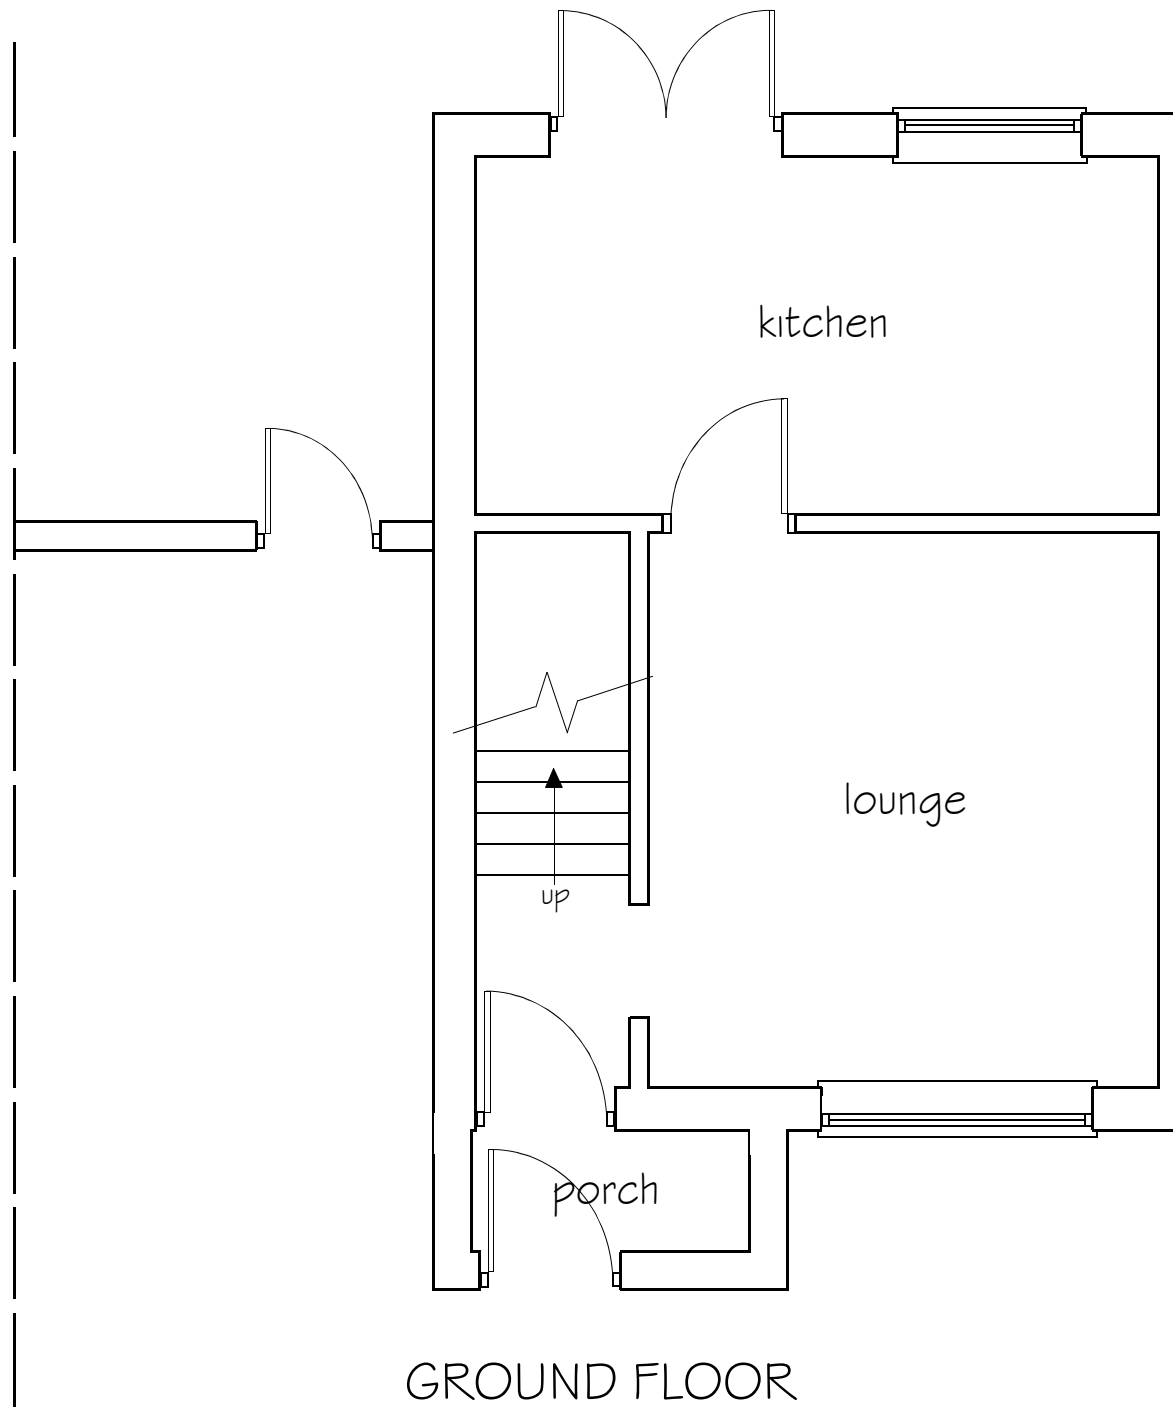

GROUND FLOOR
(existing)

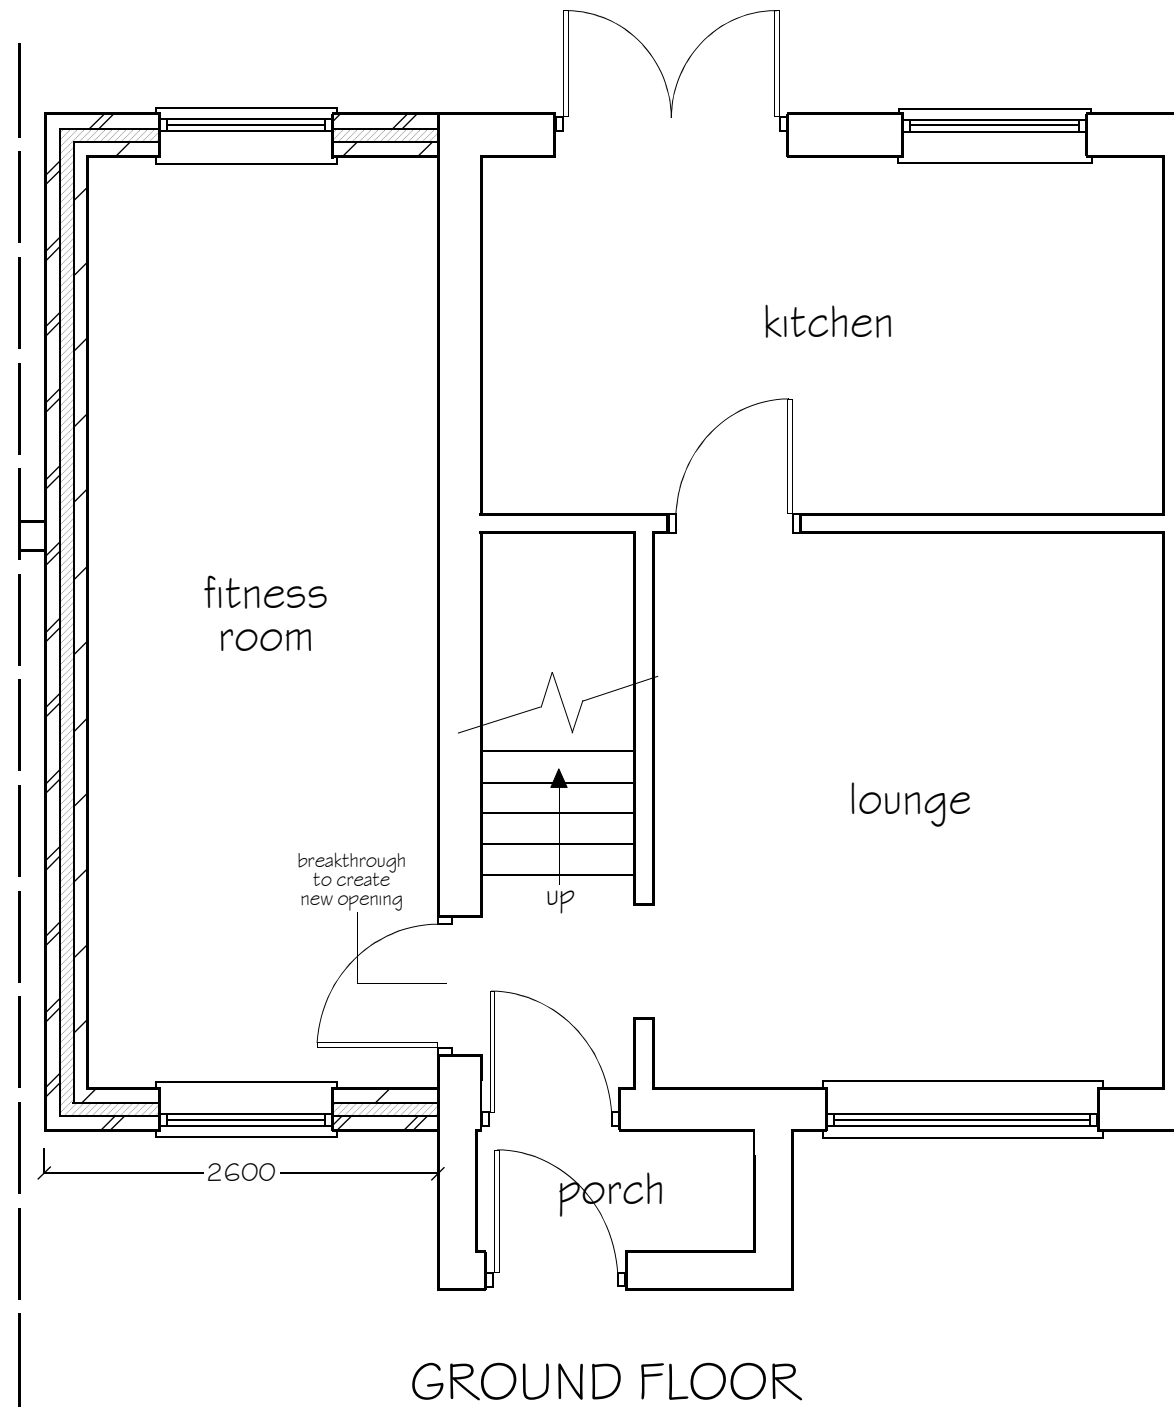

GROUND FLOOR
(proposed)



PROJECT

Erection of single storey extension to side of dwelling at:

70 Alscot Avenue, Fazakerley, L10 0AL

TITLE

existing & proposed floor plans


SCALE:

1:50

ref: SGAA/21 - A (rev A)



FRONT ELEVATION
(existing)

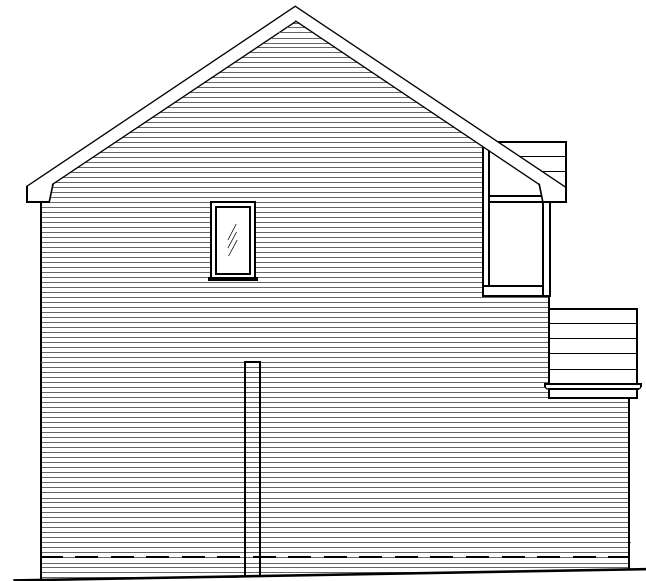


SIDE ELEVATION
(existing)



REAR ELEVATION
(existing)




FRONT ELEVATION
(proposed)

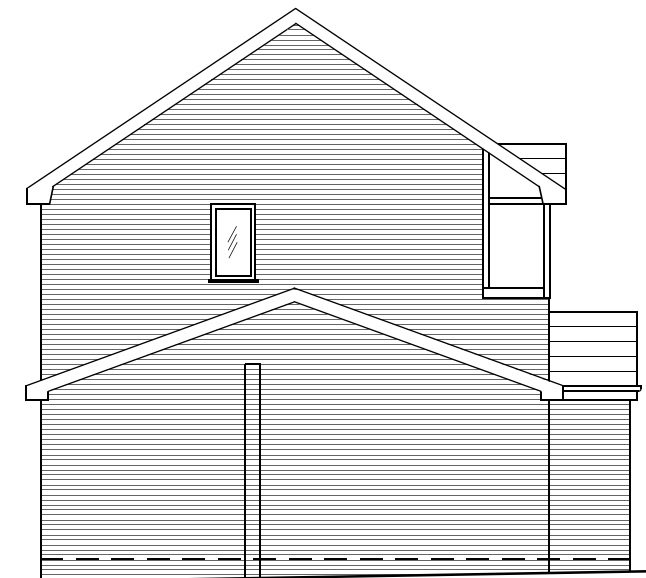

SIDE ELEVATION
(proposed)



REAR ELEVATION
(proposed)

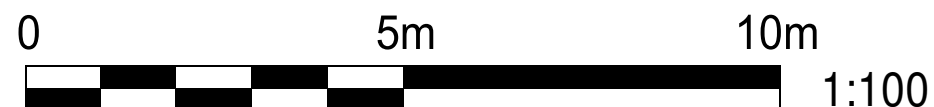

PROJECT

Erection of single storey extension to side of dwelling at:

70 Alscot Avenue, Fazakerley, L10 0AL

TITLE

existing & proposed elevations

SCALE:

1:100

ref: SGAA/21 - B (rev A)