


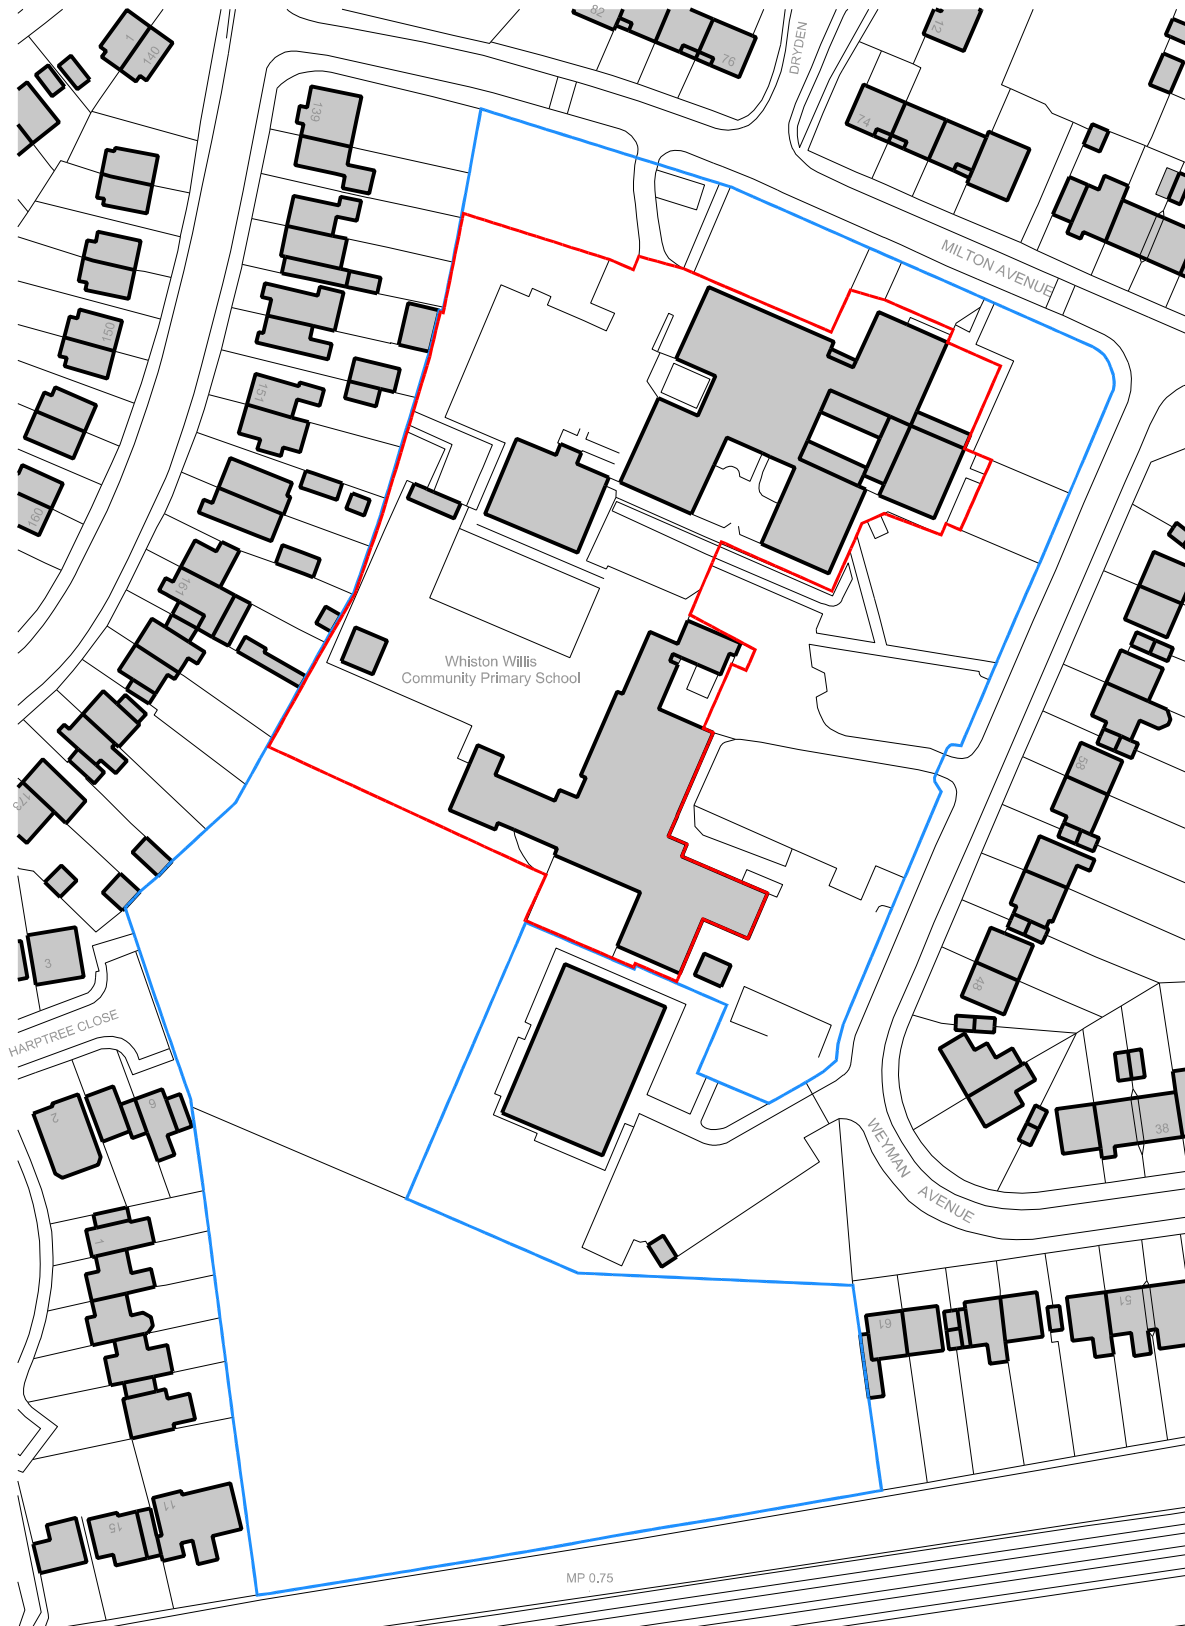

Notes

This document is © Falconer Chester Hall Limited.
All drawing measurements shall not be obtained by scaling. Any discrepancies on this document to be immediately reported to the Architect. Verify all dimensions and levels prior to construction. This Document shall be read in conjunction with related documents, specifications and associated models.



- Site Boundary
- Application Site Boundary

P01 04.07.25 ST MG First Issue
Rev: | Date: | By: | Chk By: | Rev Note:

FALCONER CHESTER HALL

London | Liverpool | Manchester | www.fcharchitects.com | +44(0)151 243 5800

Project Title
Whiston Willis Primary School
Client
Wade Deacon Trust
Drawing Title
Site Location Plan
Drawing No.
P24088-FCH-XX-XX-DR-A-0102
Status
S2
Job No.
P24-088
Issue suitable for:
Planning
Drawing Stage
Planning
Date
04.07.25
Scale
1:1250 @ A3

Rev
P01
Drawn By
ST
Checked By
MG