
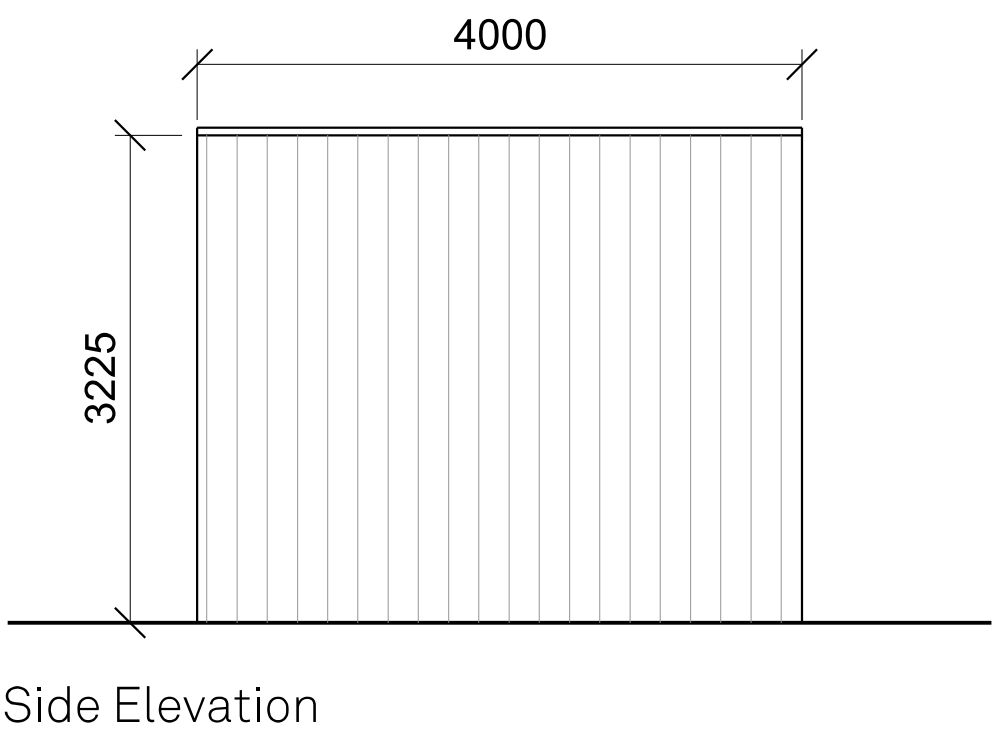
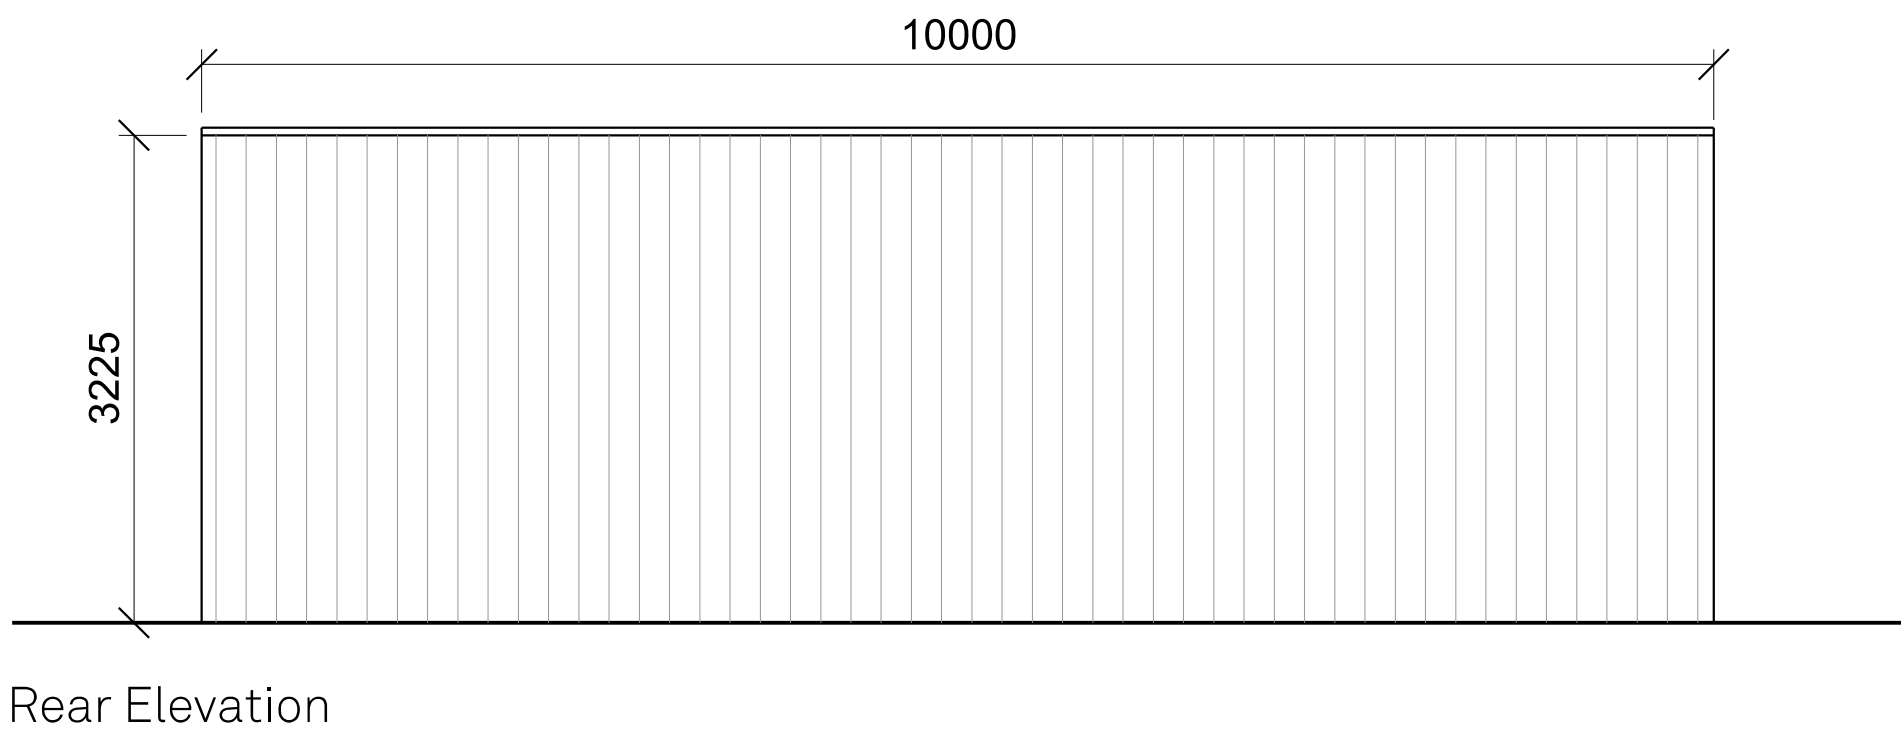
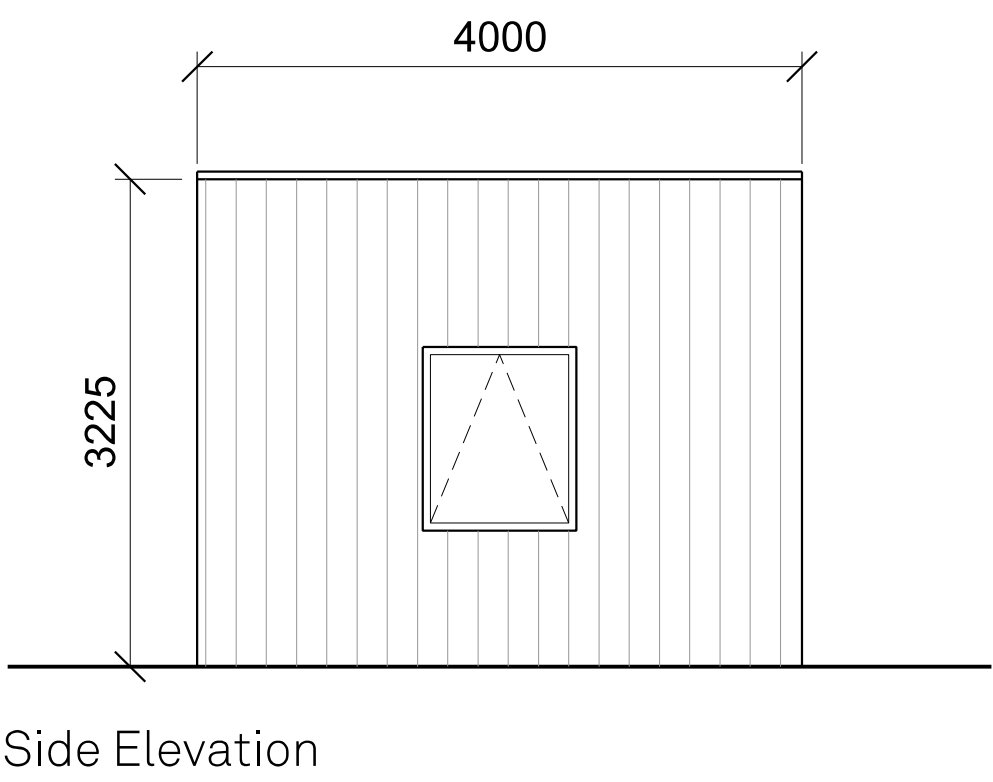
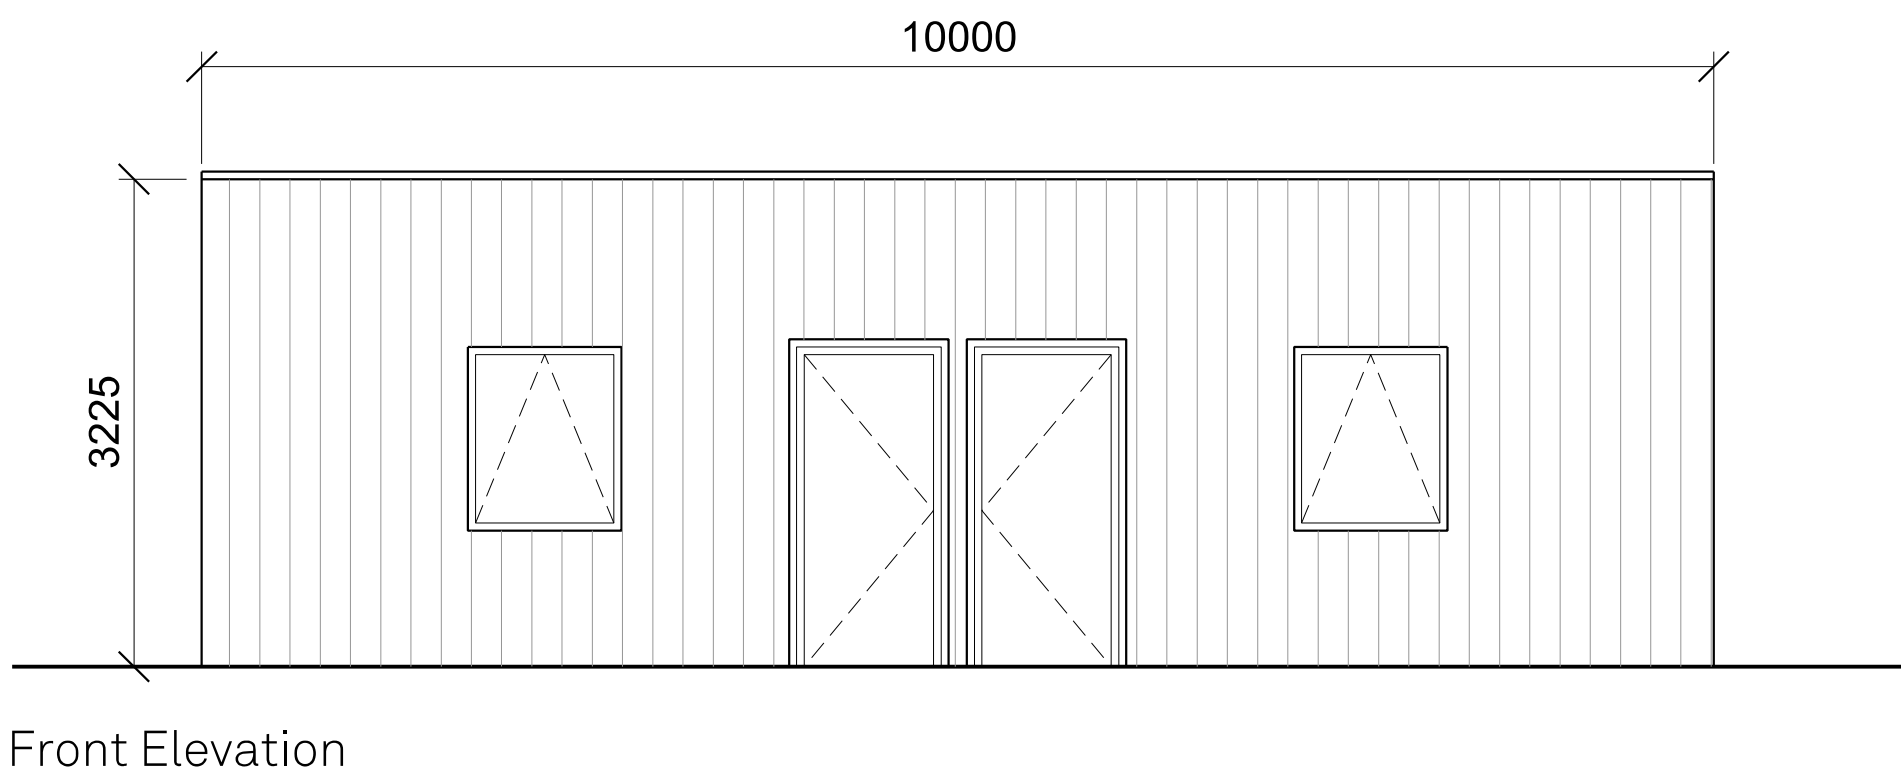


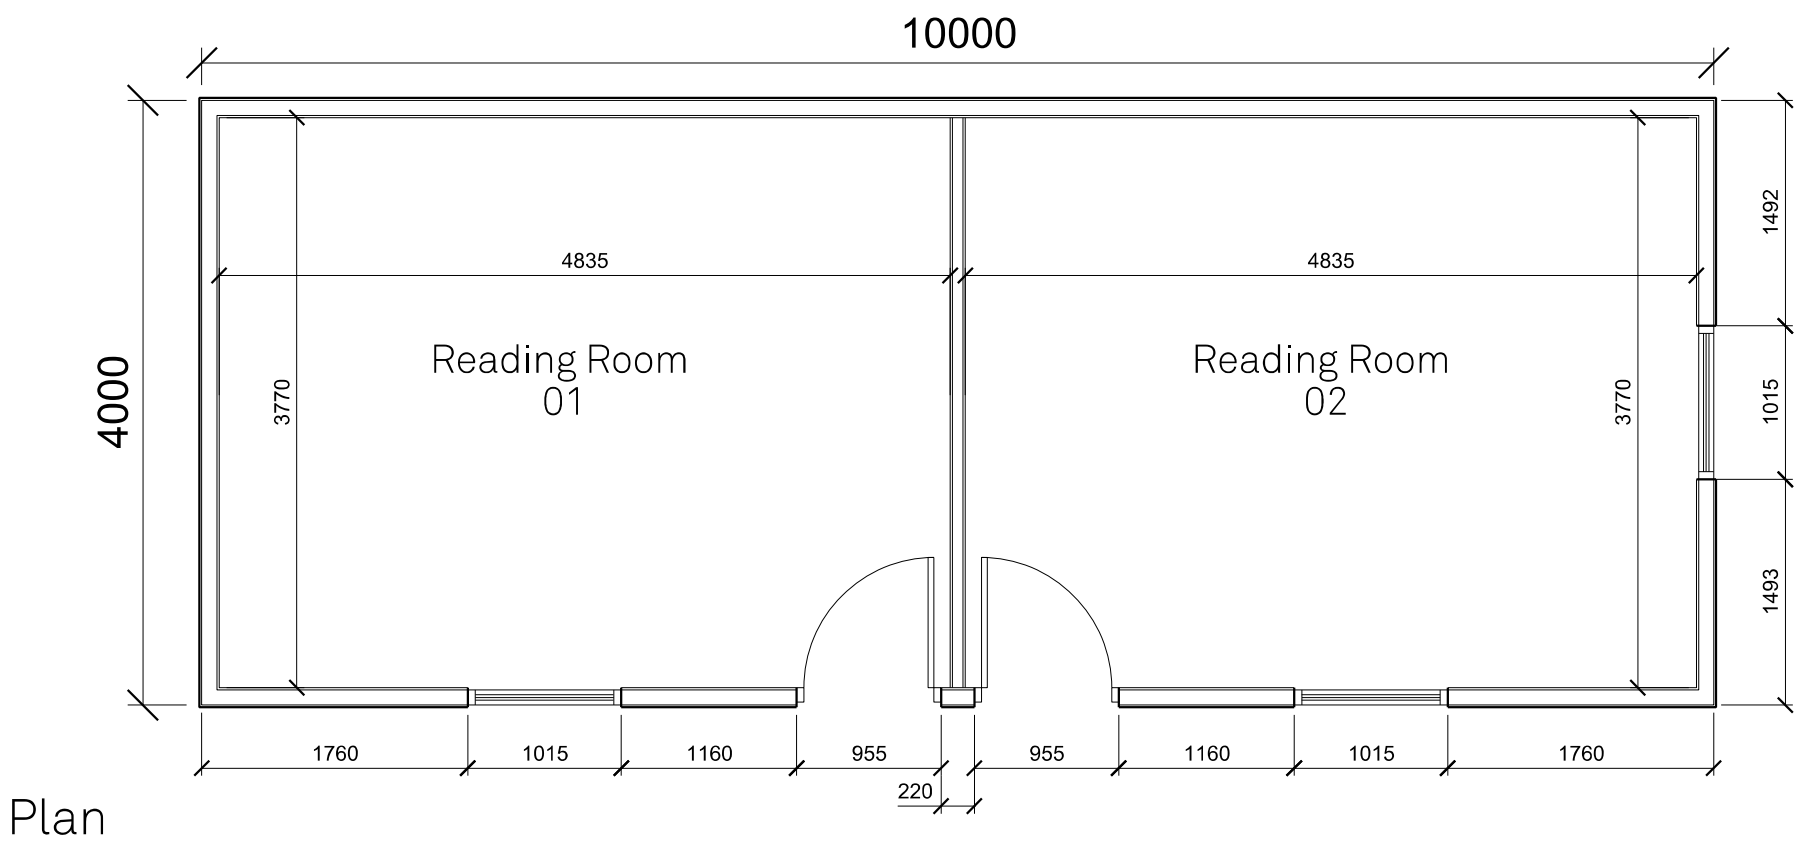

Materials:
External Walls: Vertical Cladding Panels
Windows: UPVC Flush Casement Windows
RWP and Gutters: UPVC Aluminium Black
Roof: Roofing Membrane

whiston willis primary, modular build

proposed plan + elevations

P03	03.07.25	ST	MG	Title amended
P02	23.06.25	ST	MG	Plan added
P01	25.04.25	ST	MG	First Issue
Rev: Date: By: Chk By:				Rev Note:

**FALCONER
CHESTER
HALL**

London | Liverpool | Manchester | www.fcharchitects.com | +44(0)151 243 5800

Project Title				Rev
Whiston Willis School				
Client				
Wade Deacon Trust				
Drawing Title				
Proposed Modular Building Elevations and Plan				
Drawing No.				
P24088-FCH-XX-XX-DR-A-0450				P03
Status	Issue suitable for:	Date	Drawn By	
S2	Information	25.04.25	ST	
Job No.	Drawing Stage	Scale	Checked By	
P24-088	Planning	1:50 @ A1	MG	