


2400MM HIGH TIMBER SCREEN FENCE (F1)

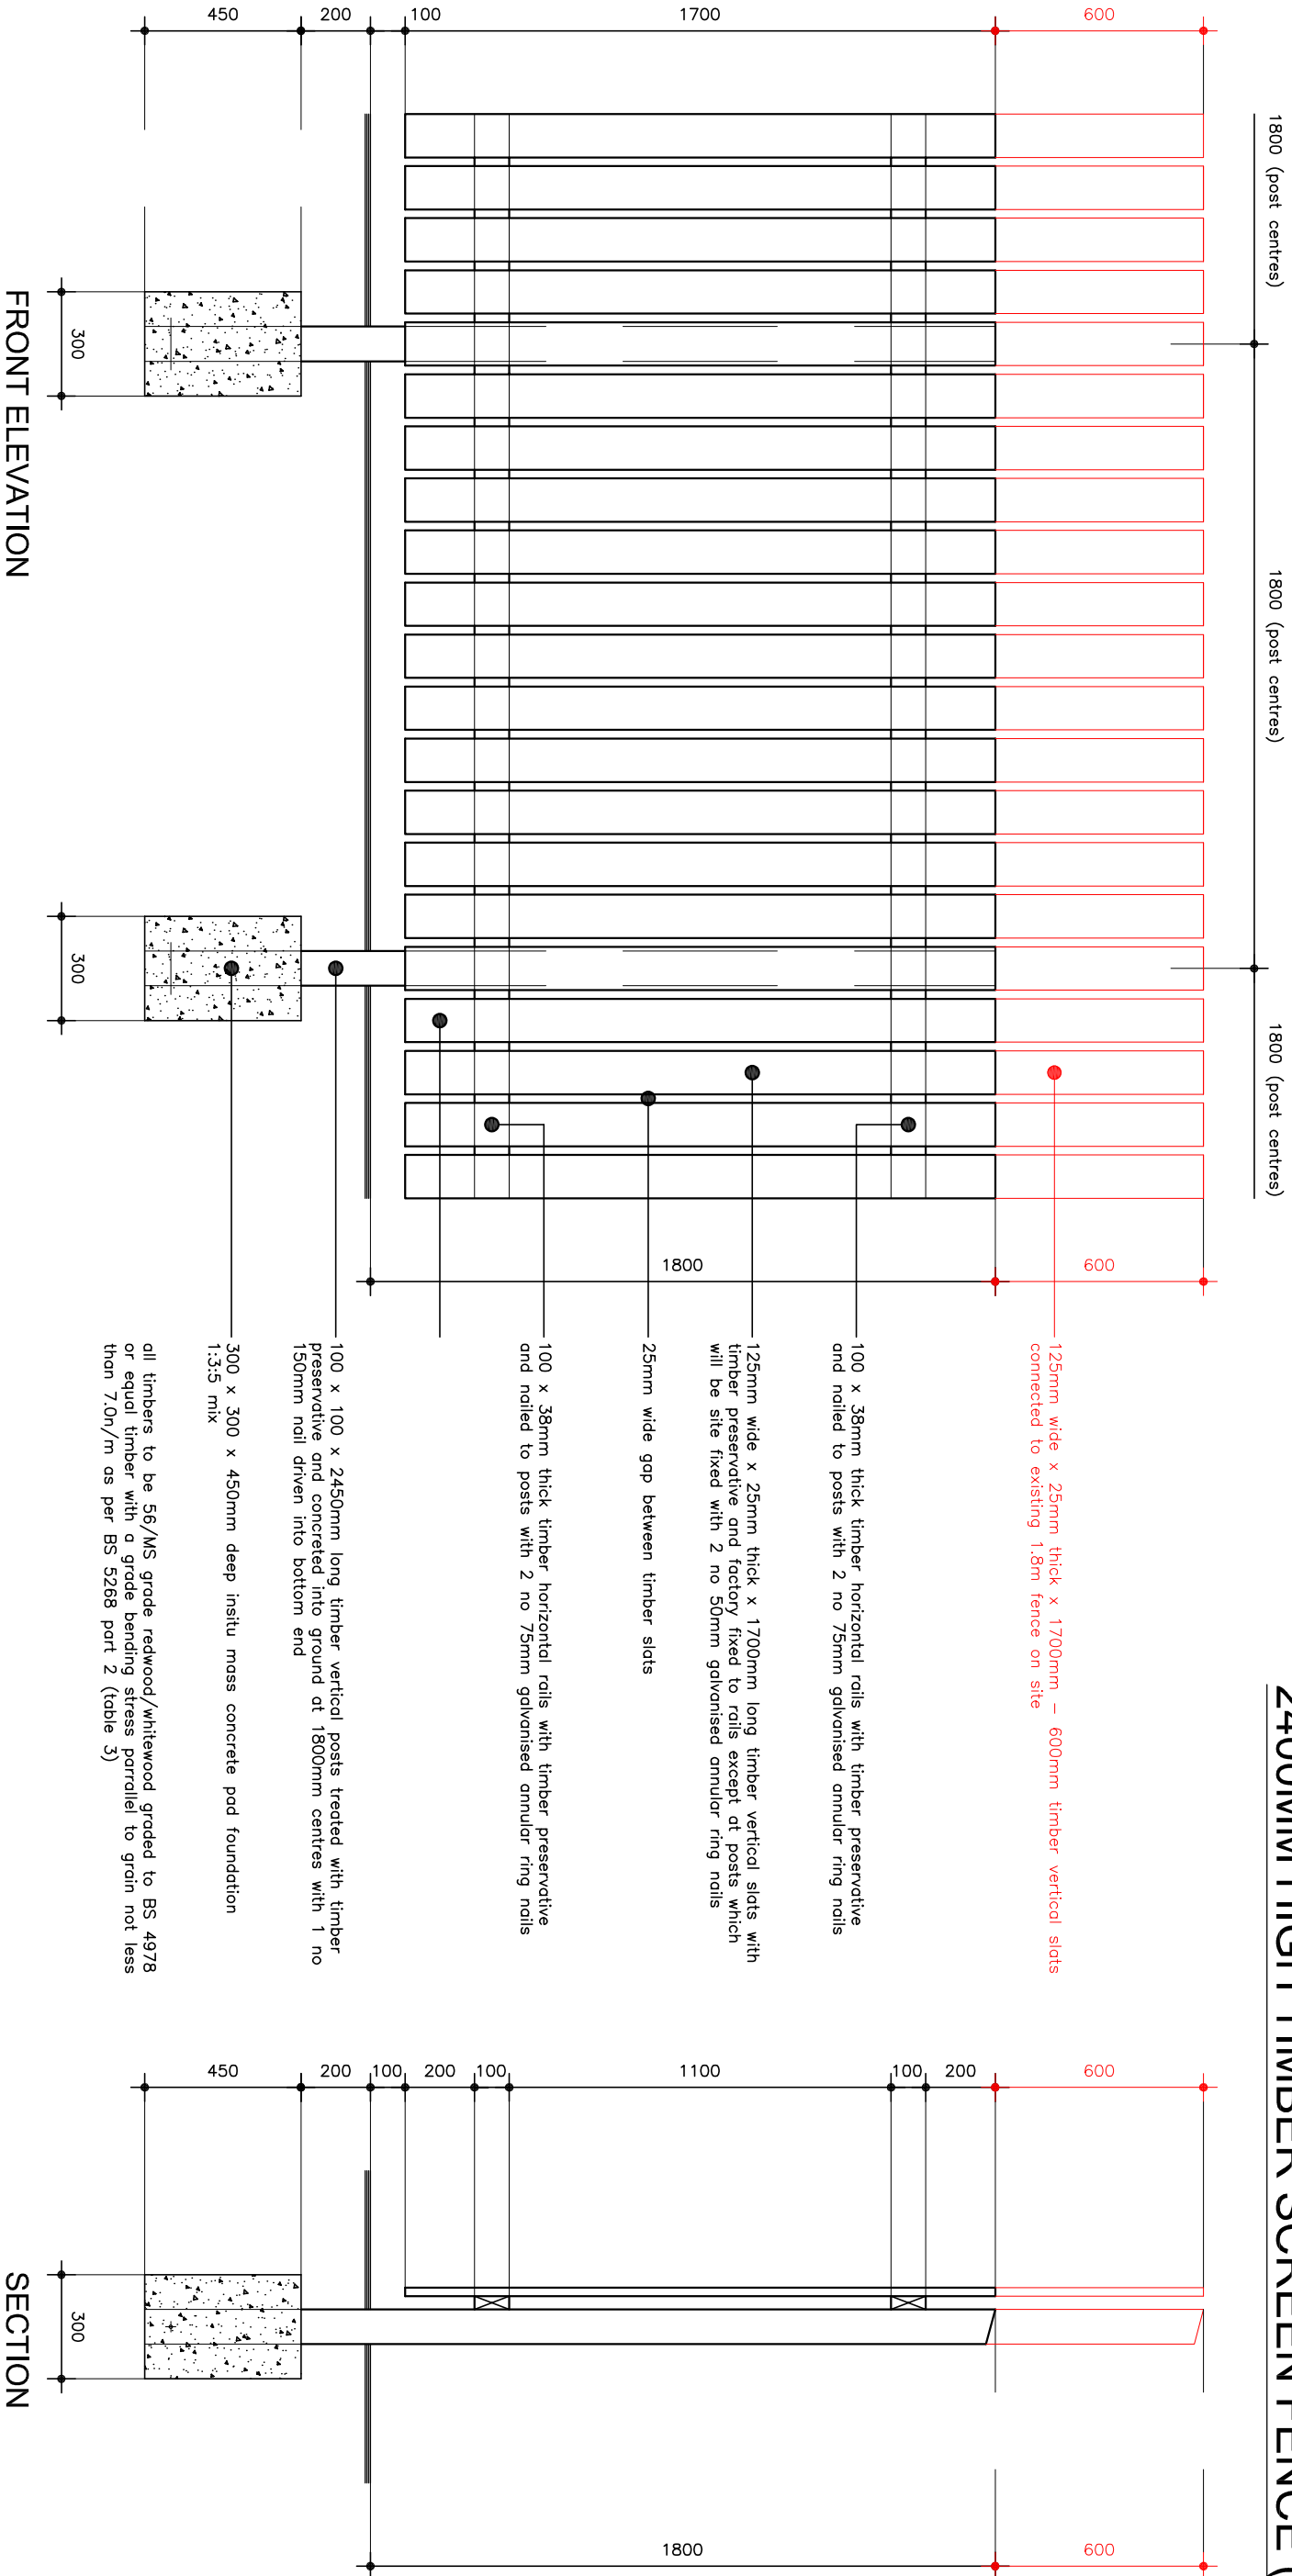

PLAN

Refer to W22 Construction, Trodes & SMTS specifications, Window & Insulation schedules, Linings layouts, etc, for exact detailed specification

Detail applies to W22 Woodlands Houserange.

This drawing is subject to COPYRIGHT and should therefore not be copied and/or reproduced without the prior consent of STEWART MILNE GROUP/HOMES

PROPOSED

TITLE: 2400MM HIGH TIMBER SCREEN FENCE DETAIL (F-1) 600mm ADD-ON TO EXISTING		STEWART Milne GROUP  Stewart Milne Group Peregrine House Mosscroft Avenue Westhill Business Park Aberdeen AB92 6JQ Telephone (01224) 747000 Fax (01224) 747099	
FOR: STEWART MILNE GROUP W22 WOODLANDS HOUSE TYPE RANGE	drawn by:	scale:	1:20
	checked by:	drawing no:	W22-SD(140)-05-01
	date:	rev:	-
	DEC 21		