




Scorecard - 9 Hole Course Academy

Hole	Meters	Yards	Par
1	167	183	3
2	165	181	3
3	154	168	3
4	172	188	3
5	165	181	3
6	180	197	3
7	134	147	3
8	134	147	3
9	170	186	3
Total out	1441	1576	27

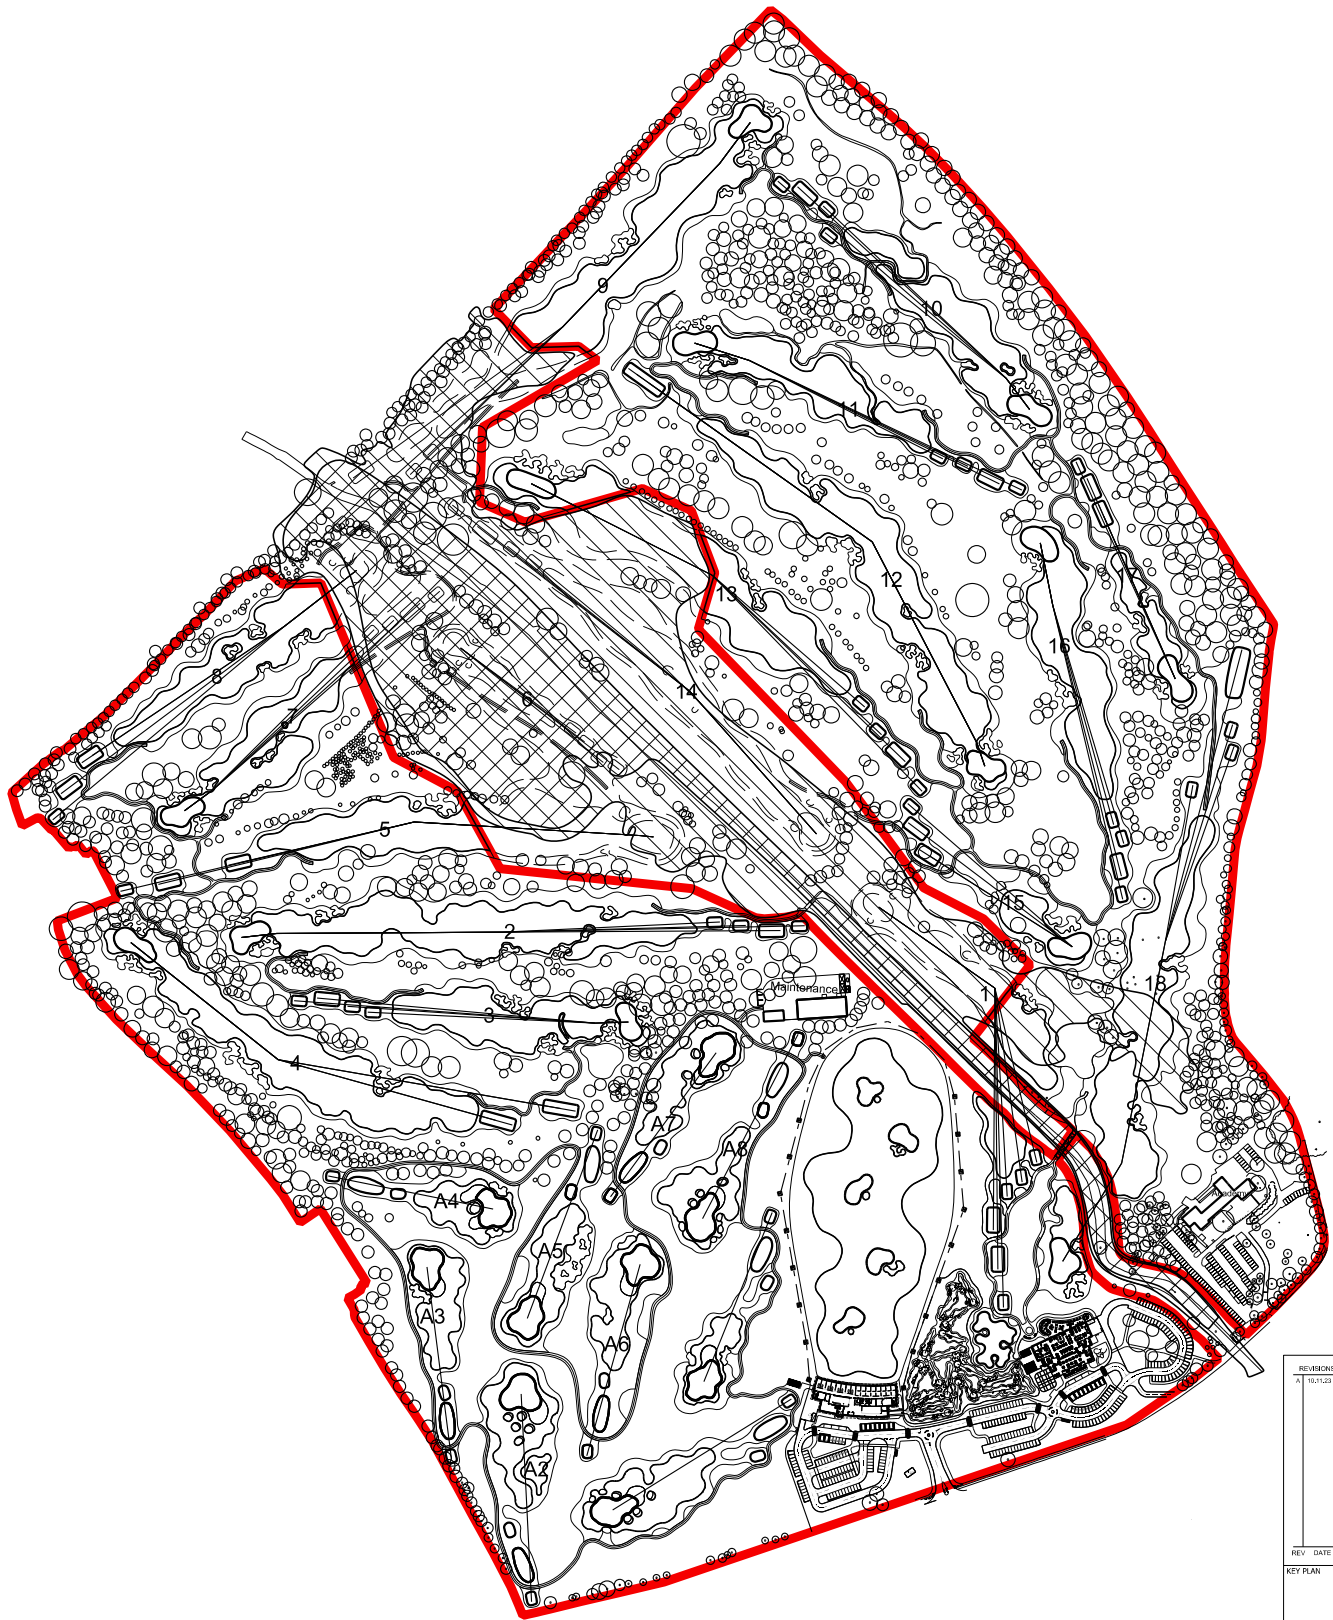

REVISIONS			
REV	DATE	DESCRIPTION	CHK BY
A	10.11.23	Revised the layout from back from top of sheet	ATC
KEY PLAN			
CONSULTANT			
LEAD CONSULTANT			
CLIENT			
ISSUED FOR			
PROJECT			
DRAWING TITLE			
Drawn			
Date			
Drawing No.			
002 Proposed Masterplan - B&W			
© 2023 International Design Group			