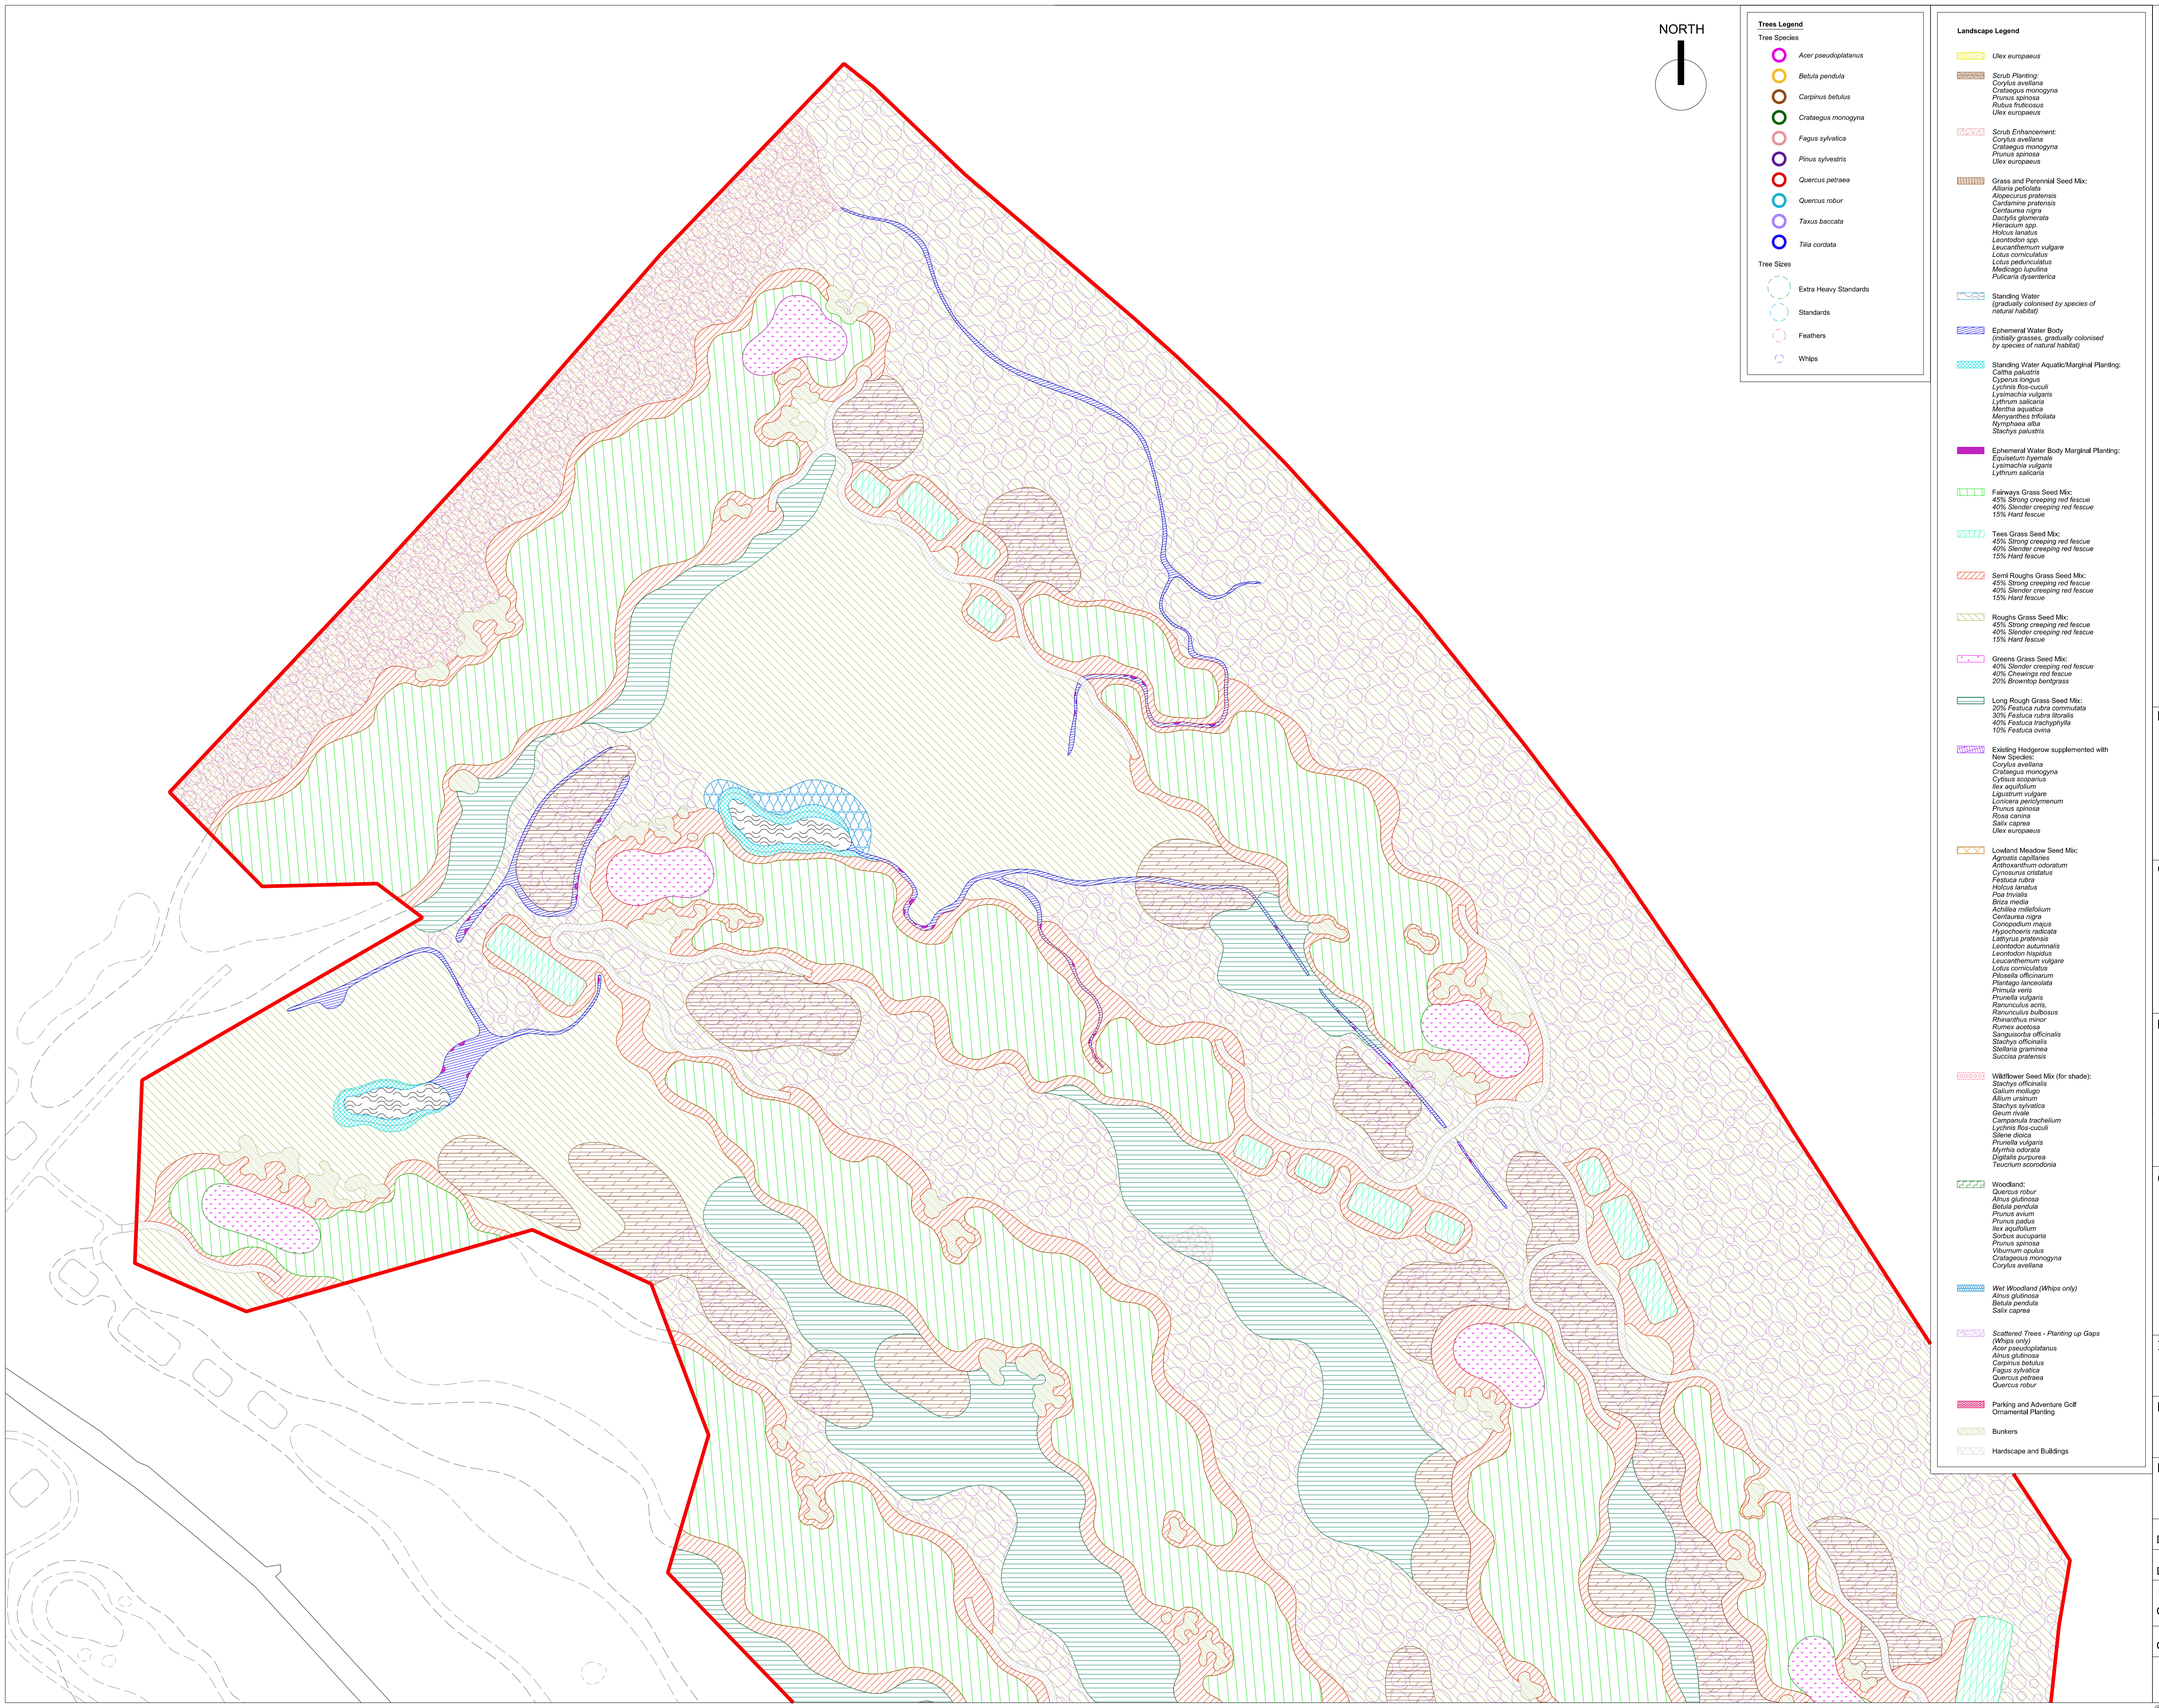

Trees Legend

Tree Species

- *Acer pseudoplatanus*
- *Betula pendula*
- *Carpinus betulus*
- *Crataegus monogyna*
- *Fagus sylvatica*
- *Pinus sylvestris*
- *Quercus petraea*
- *Quercus robur*
- *Taxus baccata*
- *Tilia cordata*

Tree Sizes

- Extra Heavy Standards
- Standards
- Feathers
- Whips

Landscape Legend

- *Ulex europaeus*
- *Scrub Planting:*
  Corylus avellana
  Crataegus monogyna
  Prunus spinosa
  Rubus fruticosus
  Ulex europaeus
- *Scrub Enhancement:*
  Corylus avellana
  Crataegus monogyna
  Prunus spinosa
  Ulex europaeus
- Grass and Perennial Seed Mix:
  Alliaria petiolata
  Alopecurus pratensis
  Cardamine pratensis
  Centaurea nigra
  Dactylis glomerata
  Heracium spp.
  Holcus lanatus
  Leontodon spp.
  Leucanthemum vulgare
  Lotus corniculatus
  Lotus pedunculatus
  Medicago lupulina
  Pulicaria dysenterica
- Standing Water
  (gradually colonised by species of natural habitat)
- Ephemeral Water Body
  (initially grasses, gradually colonised by species of natural habitat)
- Standing Water Aquatic/Marginal Planting:
  Caltha palustris
  Cyperus longus
  Lychnis flos-cuculi
  Lysimachia vulgaris
  Lythrum salicaria
  Mentha aquatica
  Menyanthes trifoliata
  Nymphaea alba
  Stachys palustris
- Ephemeral Water Body Marginal Planting:
  Equisetum hyemale
  Lysimachia vulgaris
  Lythrum salicaria
- Fairways Grass Seed Mix:
  45% Strong creeping red fescue
  40% Slender creeping red fescue
  15% Hard fescue
- Tees Grass Seed Mix:
  45% Strong creeping red fescue
  40% Slender creeping red fescue
  15% Hard fescue
- Semi Roughs Grass Seed Mix:
  45% Strong creeping red fescue
  40% Slender creeping red fescue
  15% Hard fescue
- Roughs Grass Seed Mix:
  45% Strong creeping red fescue
  40% Slender creeping red fescue
  15% Hard fescue
- Greens Grass Seed Mix:
  40% Slender creeping red fescue
  40% Chewings red fescue
  20% Browntop bentgrass
- Long Rough Grass Seed Mix:
  20% Festuca rubra commutata
  30% Festuca rubra litoralis
  40% Festuca trachyphylla
  10% Festuca ovina
- Existing Hedgerow supplemented with New Species:
  Corylus avellana
  Crataegus monogyna
  Cytisus scoparius
  Ilex aquifolium
  Ligustrum vulgare
  Lonicera periclymenum
  Prunus spinosa
  Rosa canina
  Salix caprea
  Ulex europaeus
- Lowland Meadow Seed Mix:
  Agrostis capillaries
  Anthoxanthum odoratum
  Cynosurus cristatus
  Festuca rubra
  Holcus lanatus
  Poa trivialis
  Briza media
  Achillea millefolium
  Centaurea nigra
  Conopodium majus
  Hypochoeris radicata
  Lathyrus pratensis
  Leontodon autumnalis
  Leontodon hispidus
  Leucanthemum vulgare
  Lotus corniculatus
  Pilosella officinarum
  Plantago lanceolata
  Primula veris
  Prunella vulgaris
  Ranunculus acris,
  Ranunculus bulbosus
  Rhinanthus minor
  Rumex acetosa
  Sanguisorba officinalis
  Stachys officinalis
  Stellaria graminea
  Succisa pratensis
- Wildflower Seed Mix (for shade):
  Stachys officinalis
  Galium mollugo
  Allium ursinum
  Stachys sylvatica
  Geum rivale
  Campanula trachelium
  Lychnis flos-cuculi
  Silene dioica
  Prunella vulgaris
  Myrrhis odorata
  Digitalis purpurea
  Teucrium scorodonia
- Woodland:
  Quercus robur
  Alnus glutinosa
  Betula pendula
  Prunus avium
  Prunus padus
  Ilex aquifolium
  Sorbus aucuparia
  Prunus spinosa
  Viburnum opulus
  Crataegous monogyna
  Corylus avellana
- *Wet Woodland (Whips only)*
  Alnus glutinosa
  Betula pendula
  Salix caprea
- *Scattered Trees - Planting up Gaps (Whips only)*
  Acer pseudoplatanus
  Alnus glutinosa
  Carpinus betulus
  Fagus sylvatica
  Quercus petraea
  Quercus robur
- Parking and Adventure Golf Ornamental Planting
- Bunkers
- Hardscape and Buildings

GENERAL NOTES

01. For detailed information regarding Trees see Tree Planting Plans 1-5 (G935 121-125) and Planting Schedule (G935 126)
02. For detailed information regarding Shrubs, Seed Mixes Hedges, Marginals & Aquatics see Planting Plans 1-5 (G935 131-135) and Planting Schedule (G935 136)
03. For detailed information regarding Parking and Adventure Golf Ornamental Planting see Parking and Adventure Golf Planting Plan (G935 140) and Planting Schedule (G935 141)
04.
05.

REVISIONS

REV	DATE	DESCRIPTION	REV BY	CHK BY
A	10.11.23	Boundary line brought 10m back from top of river	ATC	ATC
B	13.02.24	Amendments in Line with Environmental Sustainability Comments	SS	ATC

KEY PLAN

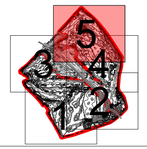

CONSULTANT

International Design Group

LEAD CONSULTANT

CLIENT

ISSUED FOR

Planning Application
100% submittal

PROJECT

Kirkby Valley Golf Club

DRAWING TITLE

115 Landscape Masterplan 5 of 5

Drawn	SS	Checked	JH	Approved	ATC
Date	13.02.23	Sheet Size	A1	Scale	1:1000

Drawing No.
G935 115 LANDSCAPE MASTERPLAN 5 OF 5

Rev.
B

CAD File No.
G935 115

Consultant Project No.

This drawing, the designs and details shown are the copyright of International Design Group and shall not be copied or reproduced in any form without their written consent.

© INTERNATIONAL DESIGN GROUP