
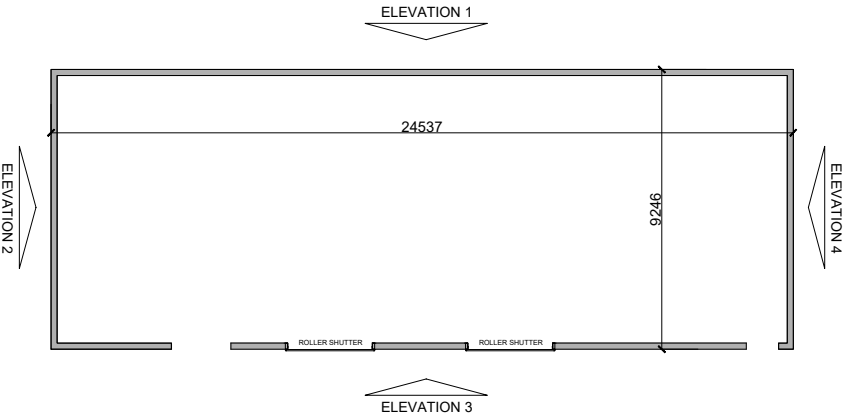
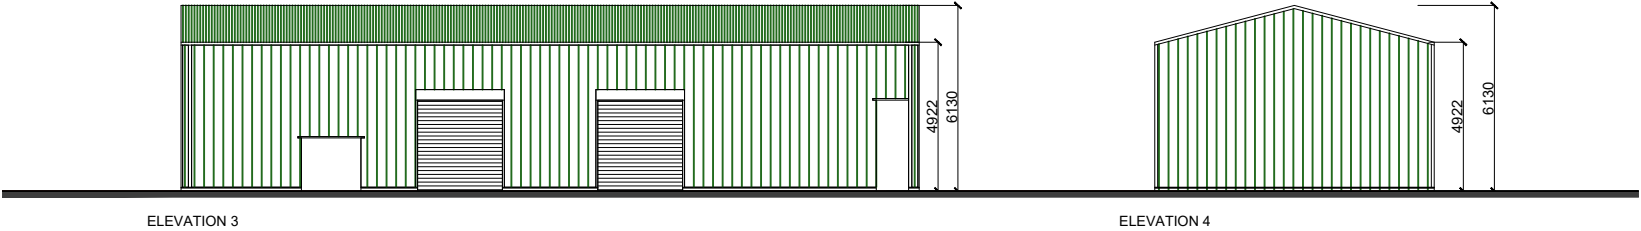


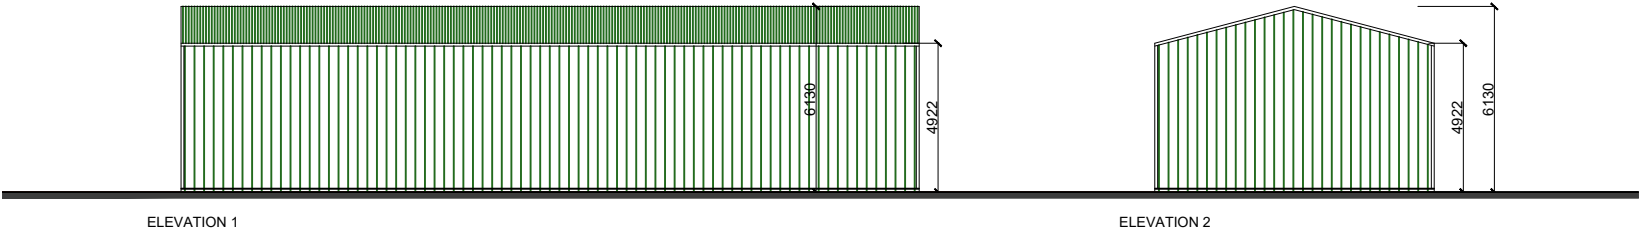

Client				
Mulberry Waste Limited				
Project				
New Buildings at Stockpit Road, L33 7TQ				
Drawing Title				
Proposed Relocated Building				
Drawn	Checked	Project Size	Scale	Date
PL	PL	A4	1:250	SEPT 2024
Project No.		Drawing No.		Revised
24 - 852		01-04		-