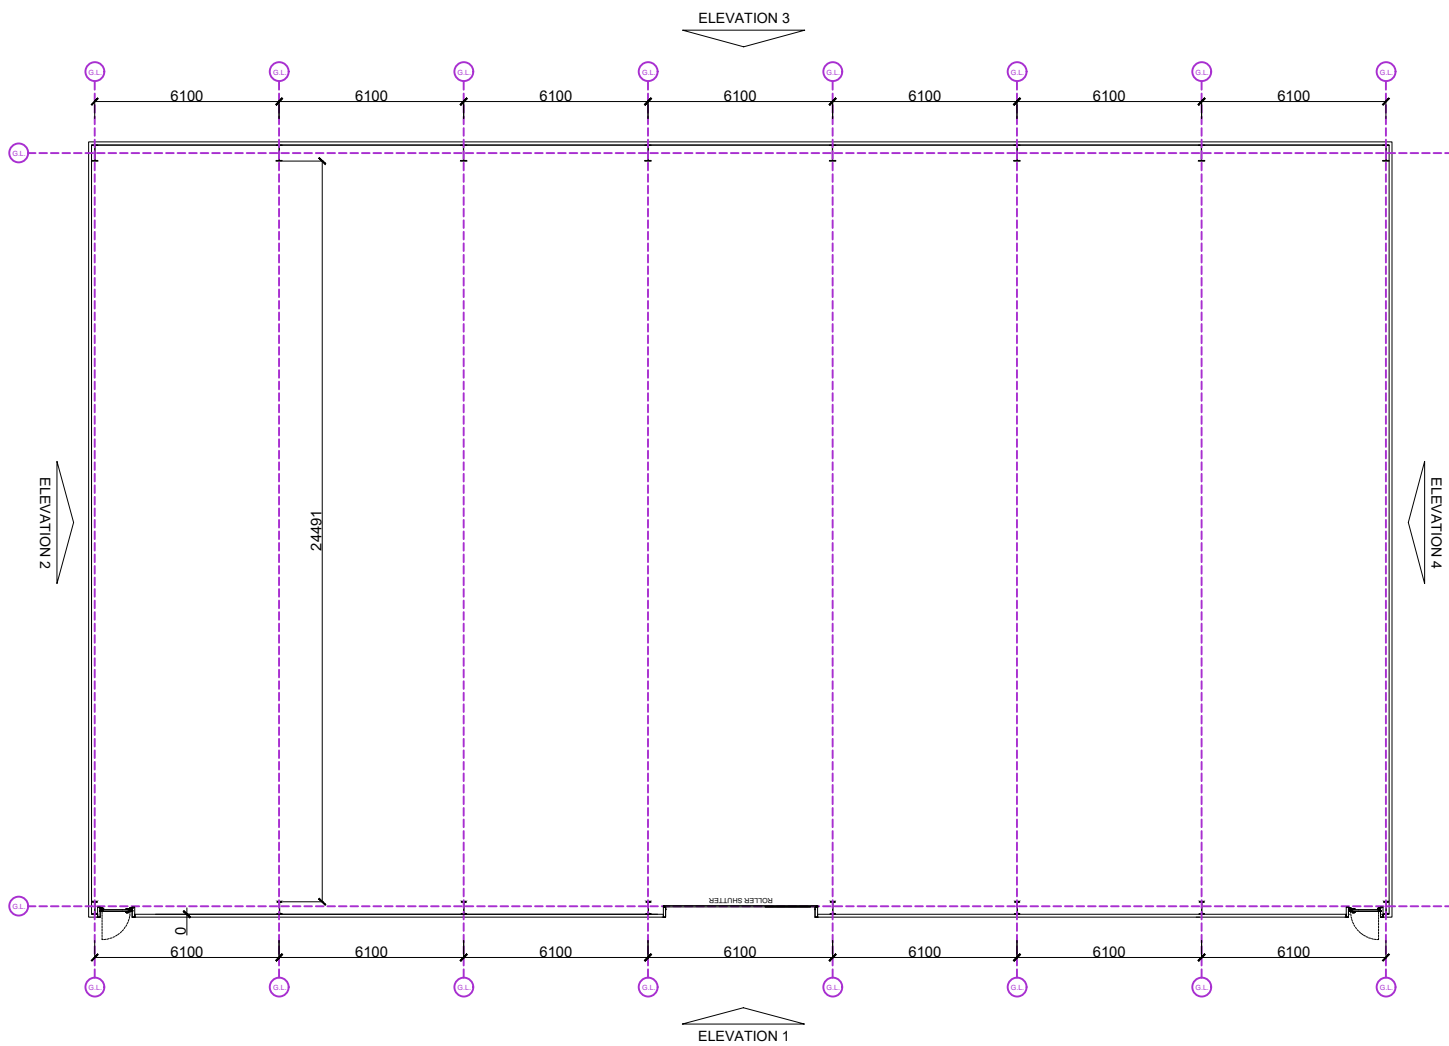
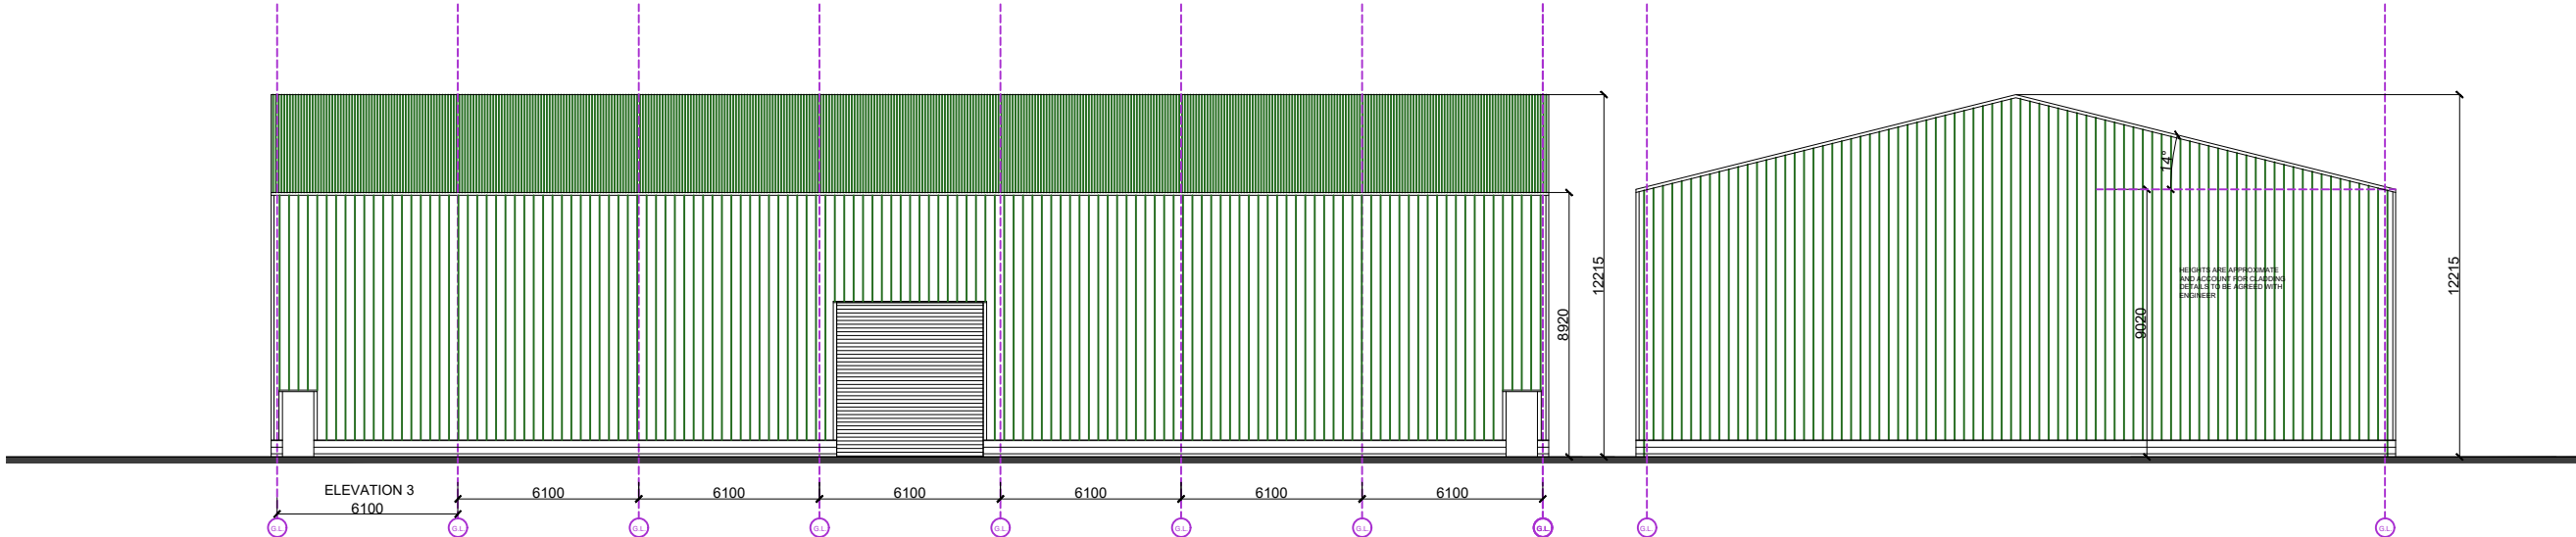
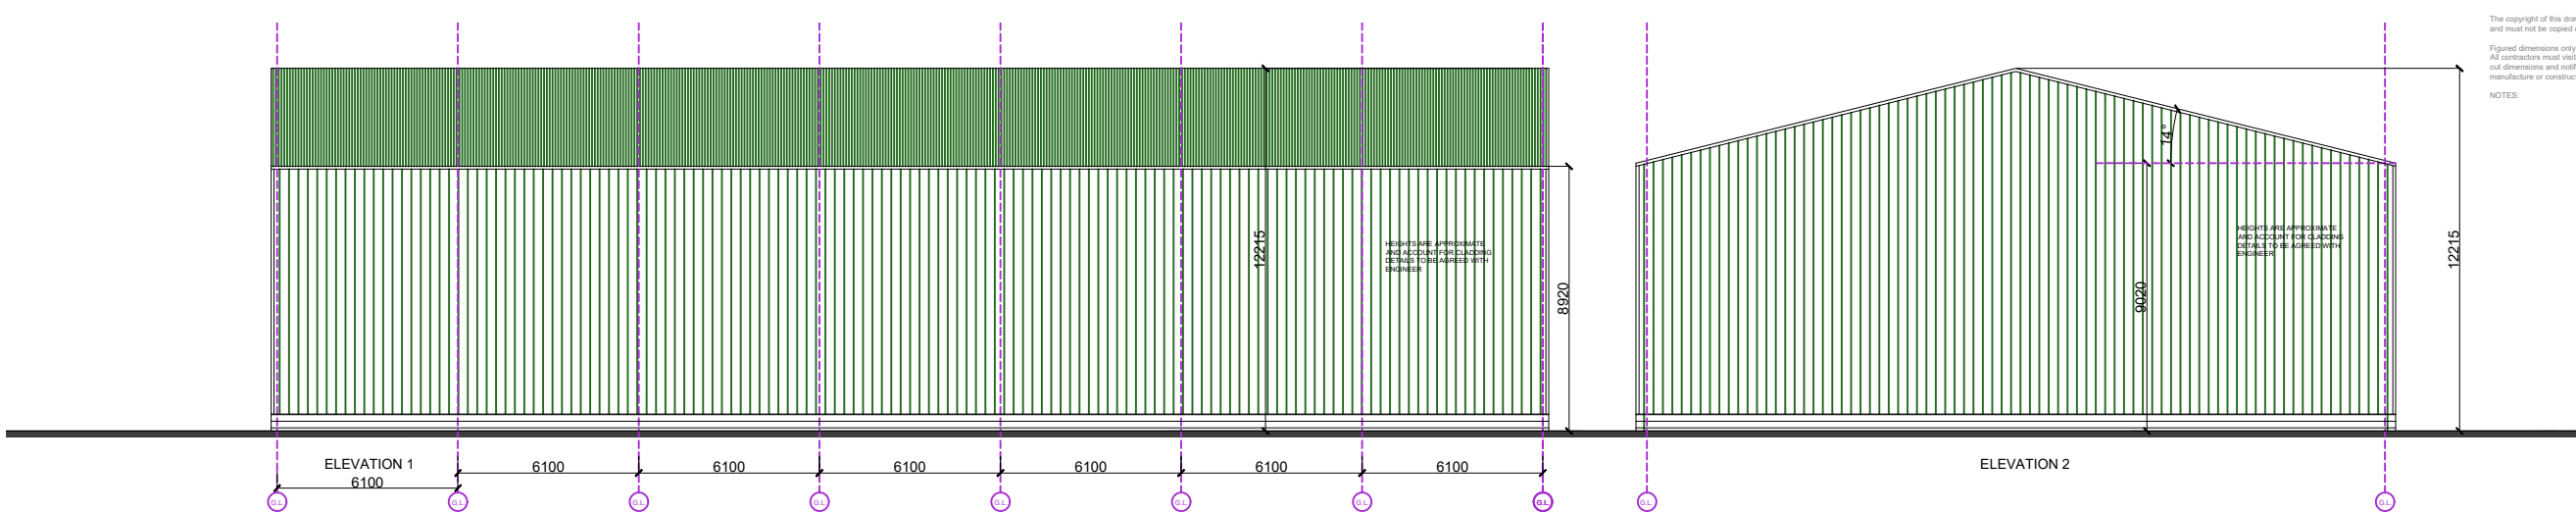


Client				
Mulberry Waste Limited				
Project				
New Buildings at Stockpit Road, L33 7TQ				
Drawing Title				
Proposed New Building Plan and Elevations				
Drawn	Checked	Paper Size	Scale	Date
PL	PL	A3	1:250	SEPT 2024
Project No.		Drawing No.	Revision	
24 - 852		01-03	-	