
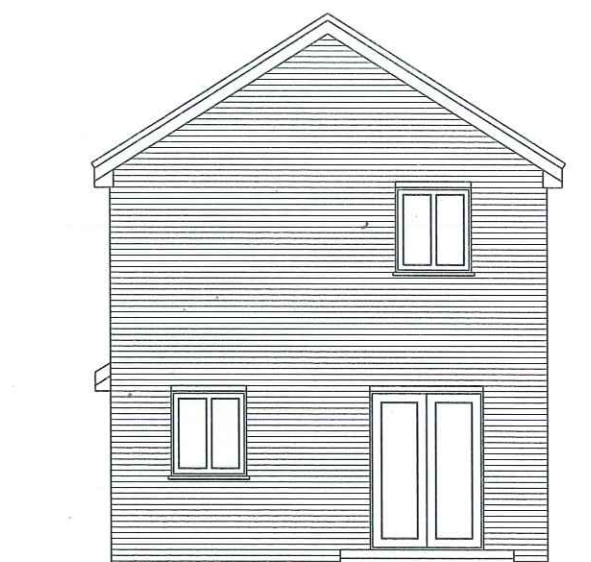


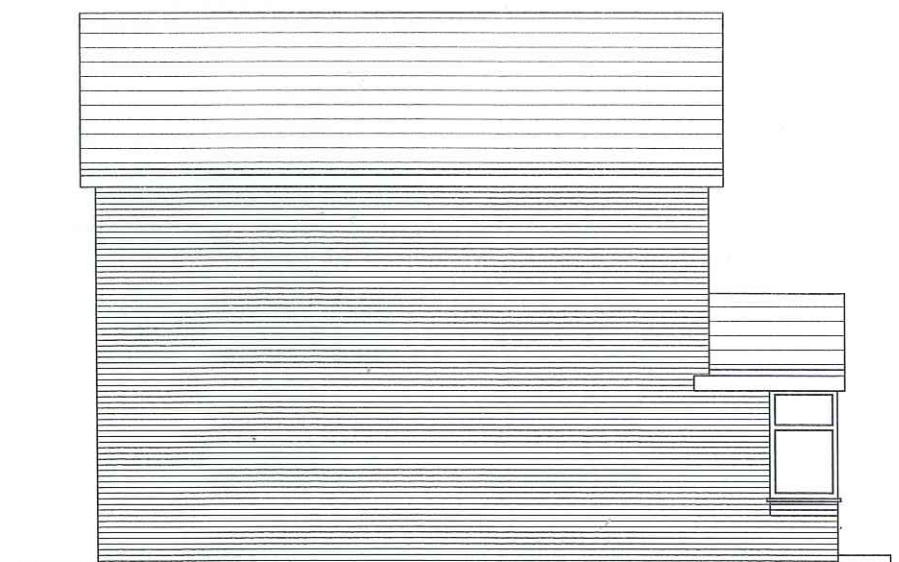

A horizontal number line with tick marks at 0, 1, 2, 3, 4, 5, and 6. The segment between the tick marks for 2 and 3 is labeled "m e t r e s".

EXISTING ELEVATIONS

Notes

Planning Application Drawing

[illegible]

Revisions		

Contract		
PROPOSED EXTENSION TO 6 WILLASTON DRIVE, LIVERPOOL L26 9YN.		

Drawing Title
EXISTING ELEVATIONS

John J. White Architect
B.A. Dip. Arch. A.R.B
39 Mersey Road Liverpool L17 6AG
Tel/Fax 0151 474 4701 Mob 07711 506988
Email john.white39@blueyonder.co.uk

Scale 1:50	Date AUG 2021	Drawing number 4	revision
---------------	---------------------	---------------------	----------