







Notes:

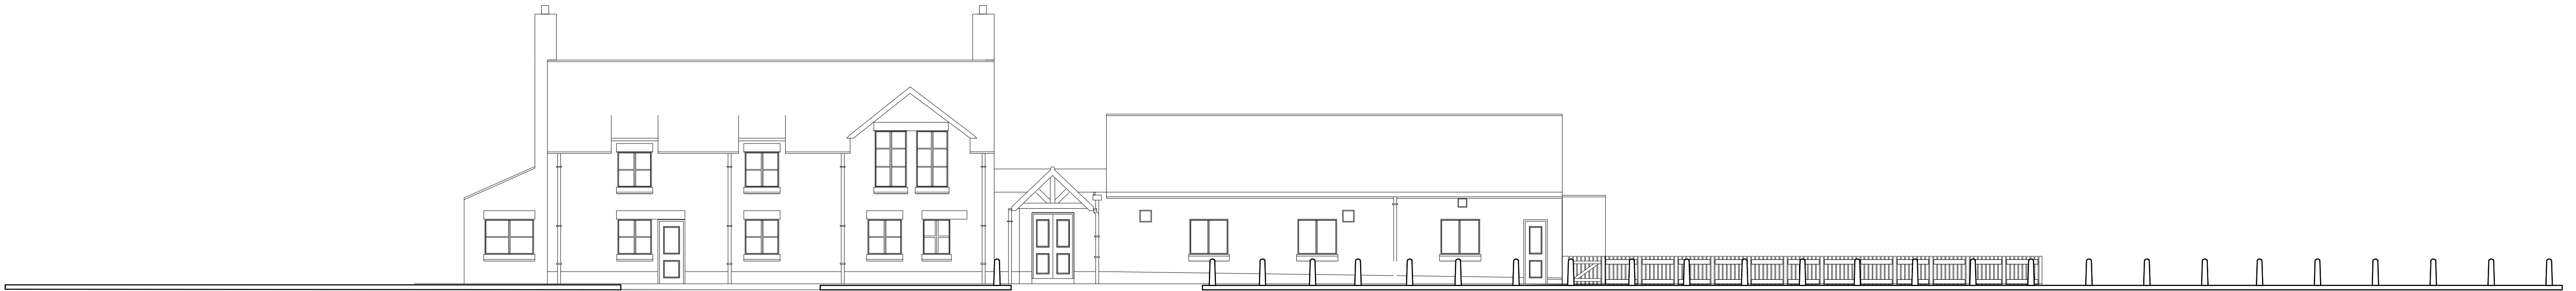

EXISTING ELEVATION E - SITE BOUNDARY
Scale 1:100

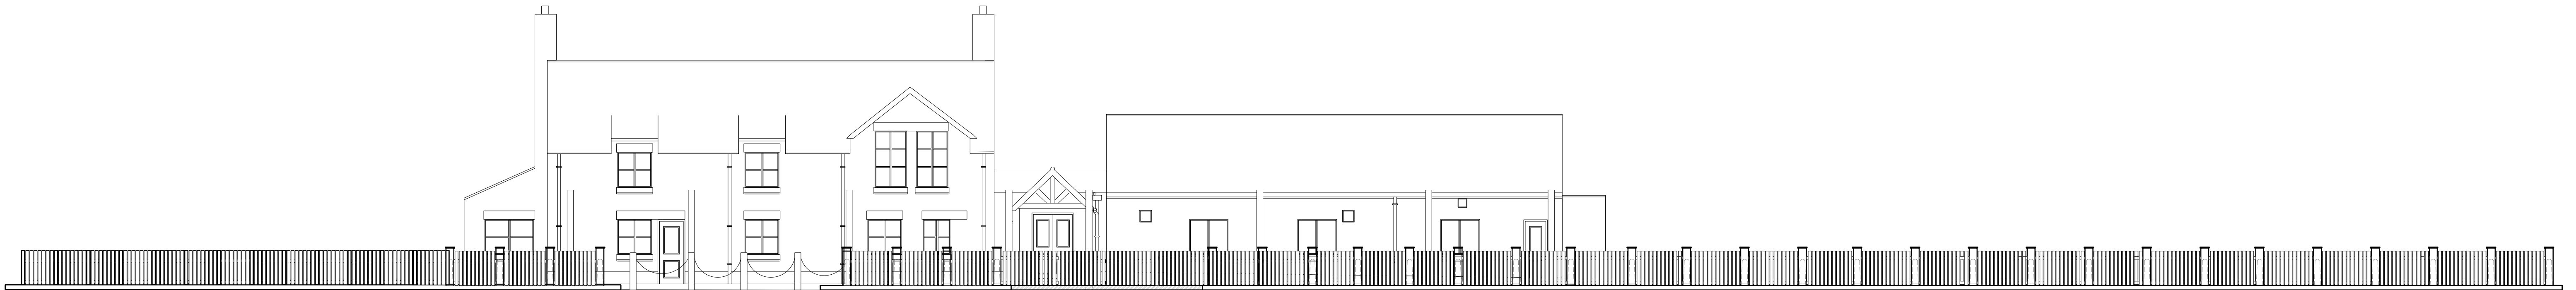


PROPOSED ELEVATION E - SITE BOUNDARY FENCE
Scale 1:100

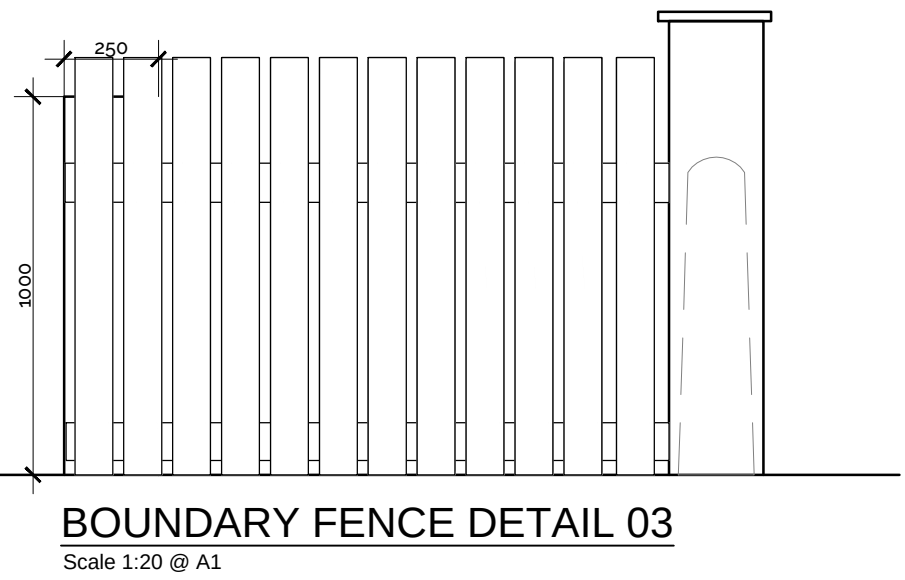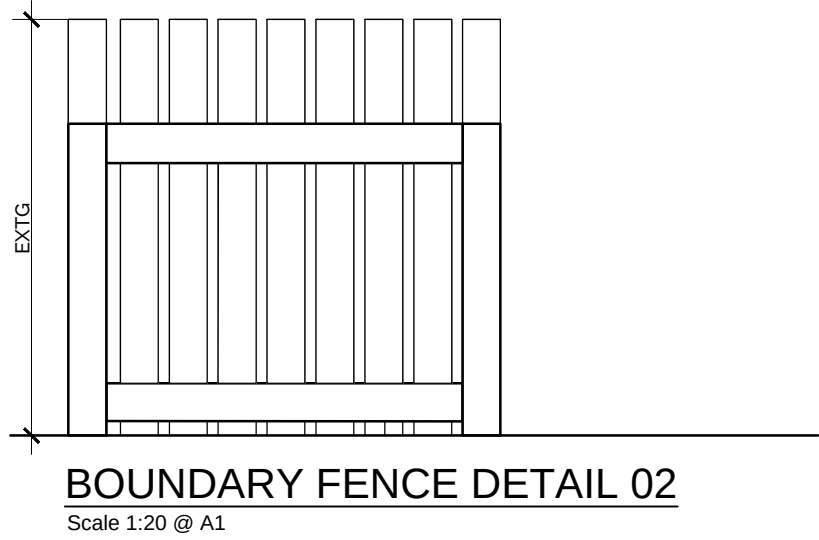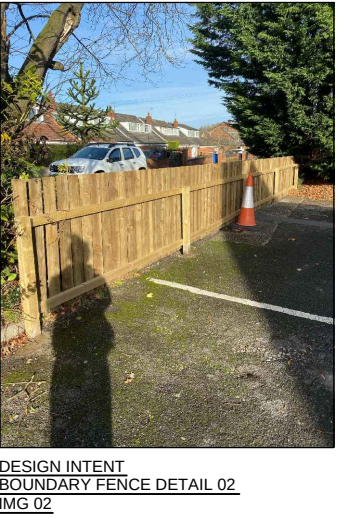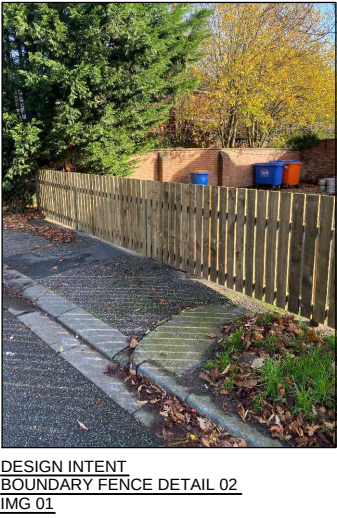

B	FENCE LINE WITH CONCRETE BOLLARD SLEEVES EXTENDED AS PER SITE TO ELEVATION E.	14.10.21
A	REMOVED ALL ADDITIONAL ITEMS	12.08.21


Revision	Description	Date
----------	-------------	------

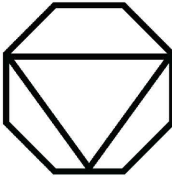

DV8 DESIGNS
ARCHITECTURE•INTERIORS

EXISTING & PROPOSED

NOTE DO NOT SCALE FROM THIS DRAWING ALL DIMENSIONS TO BE CHECKED ON SITE TO BE READ IN CONJUNCTION WITH ALL RELEVANT CONSULTANTS DOCUMENTATION

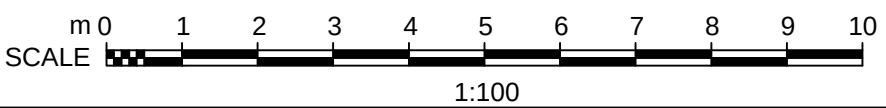


Client:
GREENE KING


Project No. 1972
Project: EAGLE AND CHILD HALEWOOD, LIVERPOOL

Drawing No. 201
Drawing Title: EXISTING AND PROPOSED BOUNDARY FENCE

Revision: B	Scale: VARIES @ A1	Date: JAN 21	Drawn by: JH
-------------	--------------------	--------------	--------------

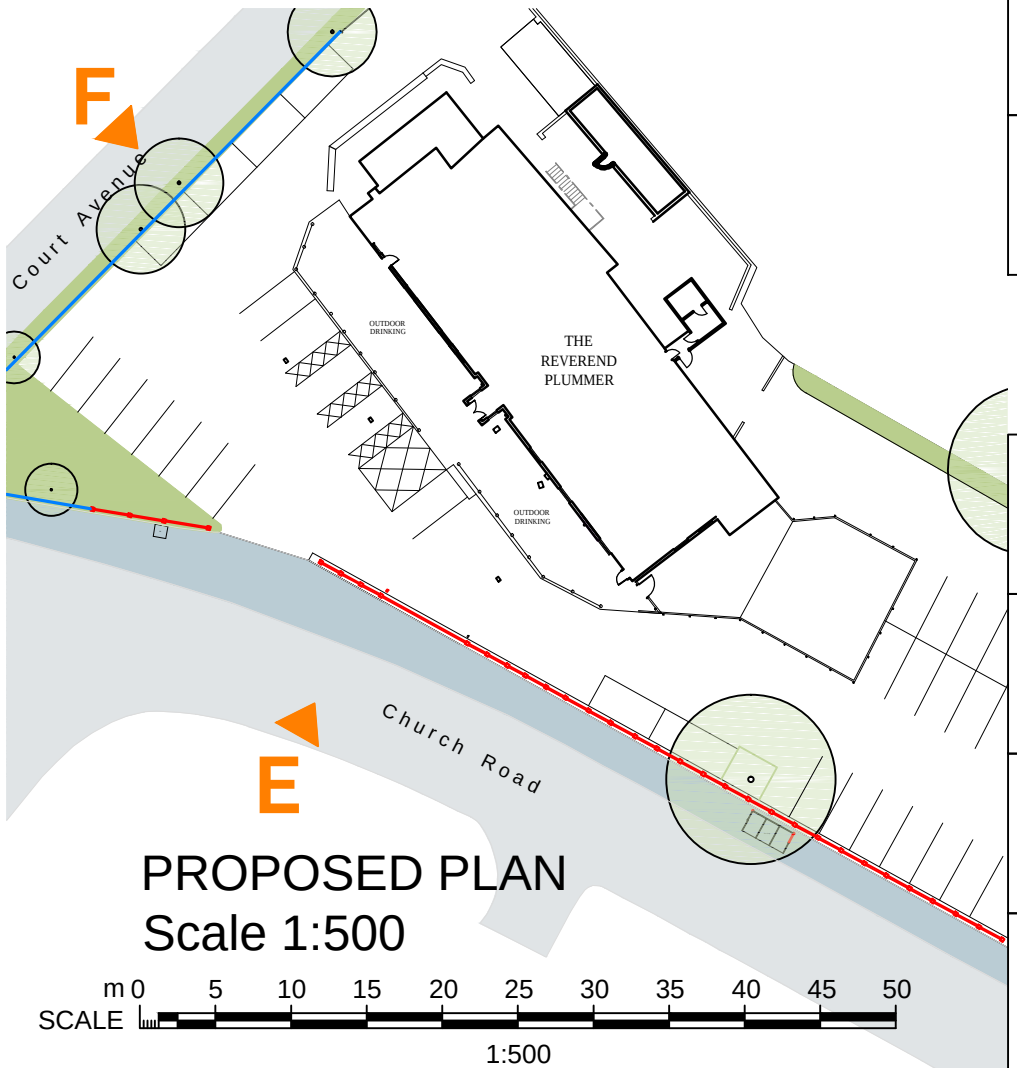

EXISTING ELEVATION F
Scale 1:100

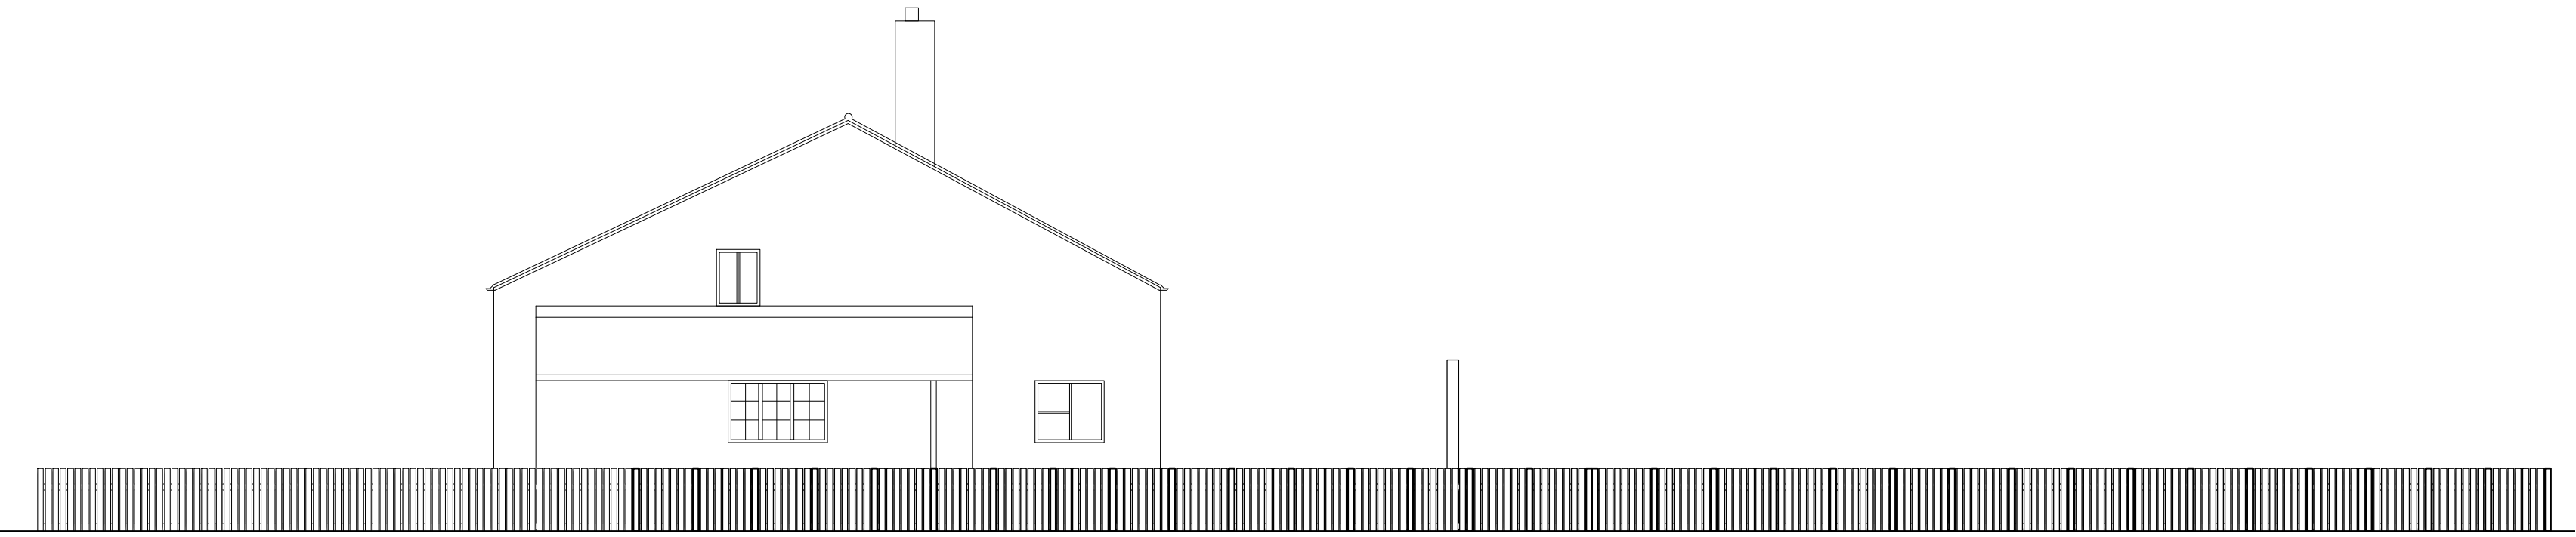

PROPOSED ELEVATION F
Scale 1:100