


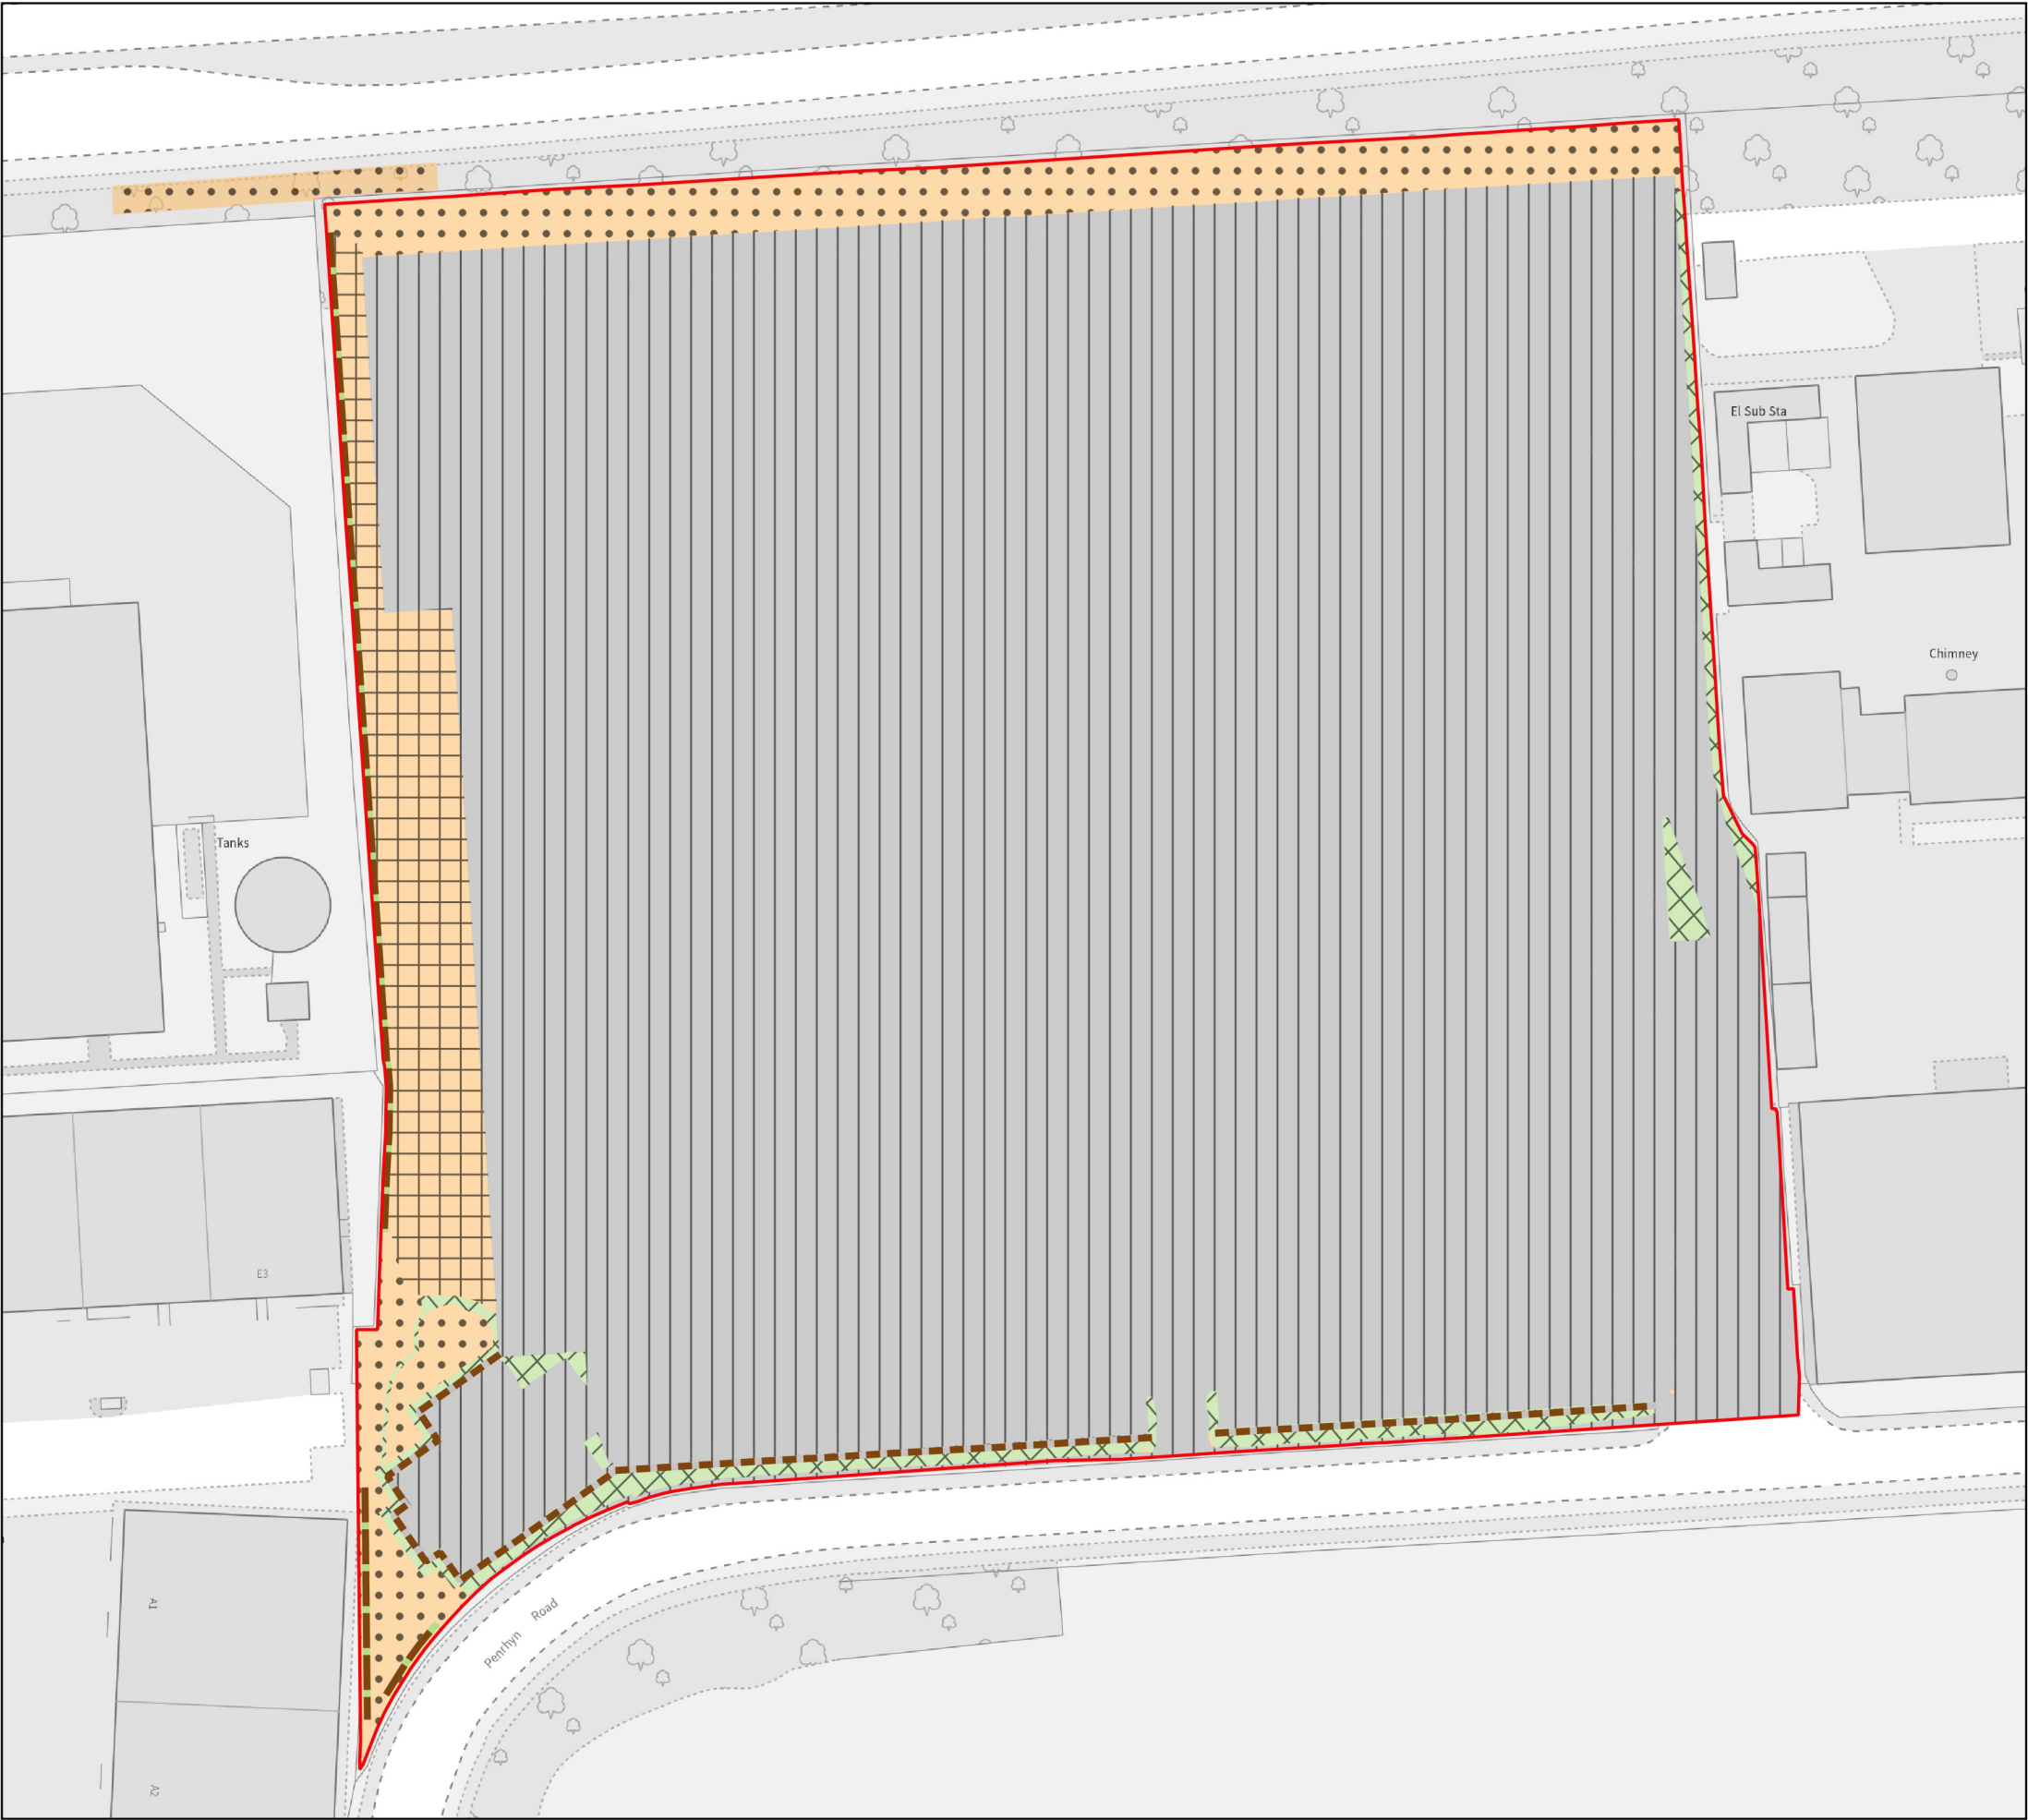

This drawing is the property of FPCR Environment and Design Ltd and is issued on the condition it is not reproduced, retained or disclosed to any unauthorised person, either wholly or in part without written consent of FPCR Environment and Design Ltd.

Ordnance Survey material - Crown Copyright. All rights reserved.
Licence Number: 100019980

Key

Site Boundary

Proposed Habitats Condition

Good

Moderate

Poor

N/A - Other

Proposed Habitats Distinctiveness

V.Low

Low

Medium

Proposed Hedgerow Condition


Moderate

Poor

Proposed Hedgerow Distinctiveness

Low

V.Low

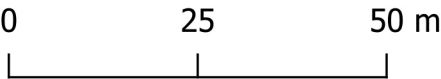

client
Knowsley Redevelopments Ltd
project
Penrhyn Road,
Knowsley Industrial Estate
drawing title
Proposed Habitat Condition / Distinctiveness

scale @ A3
1:1,000
drawing / figure number
Figure 5
drawn
IJ/ RAM
issue date
4/10/2023