



lloyd 4 ashton close

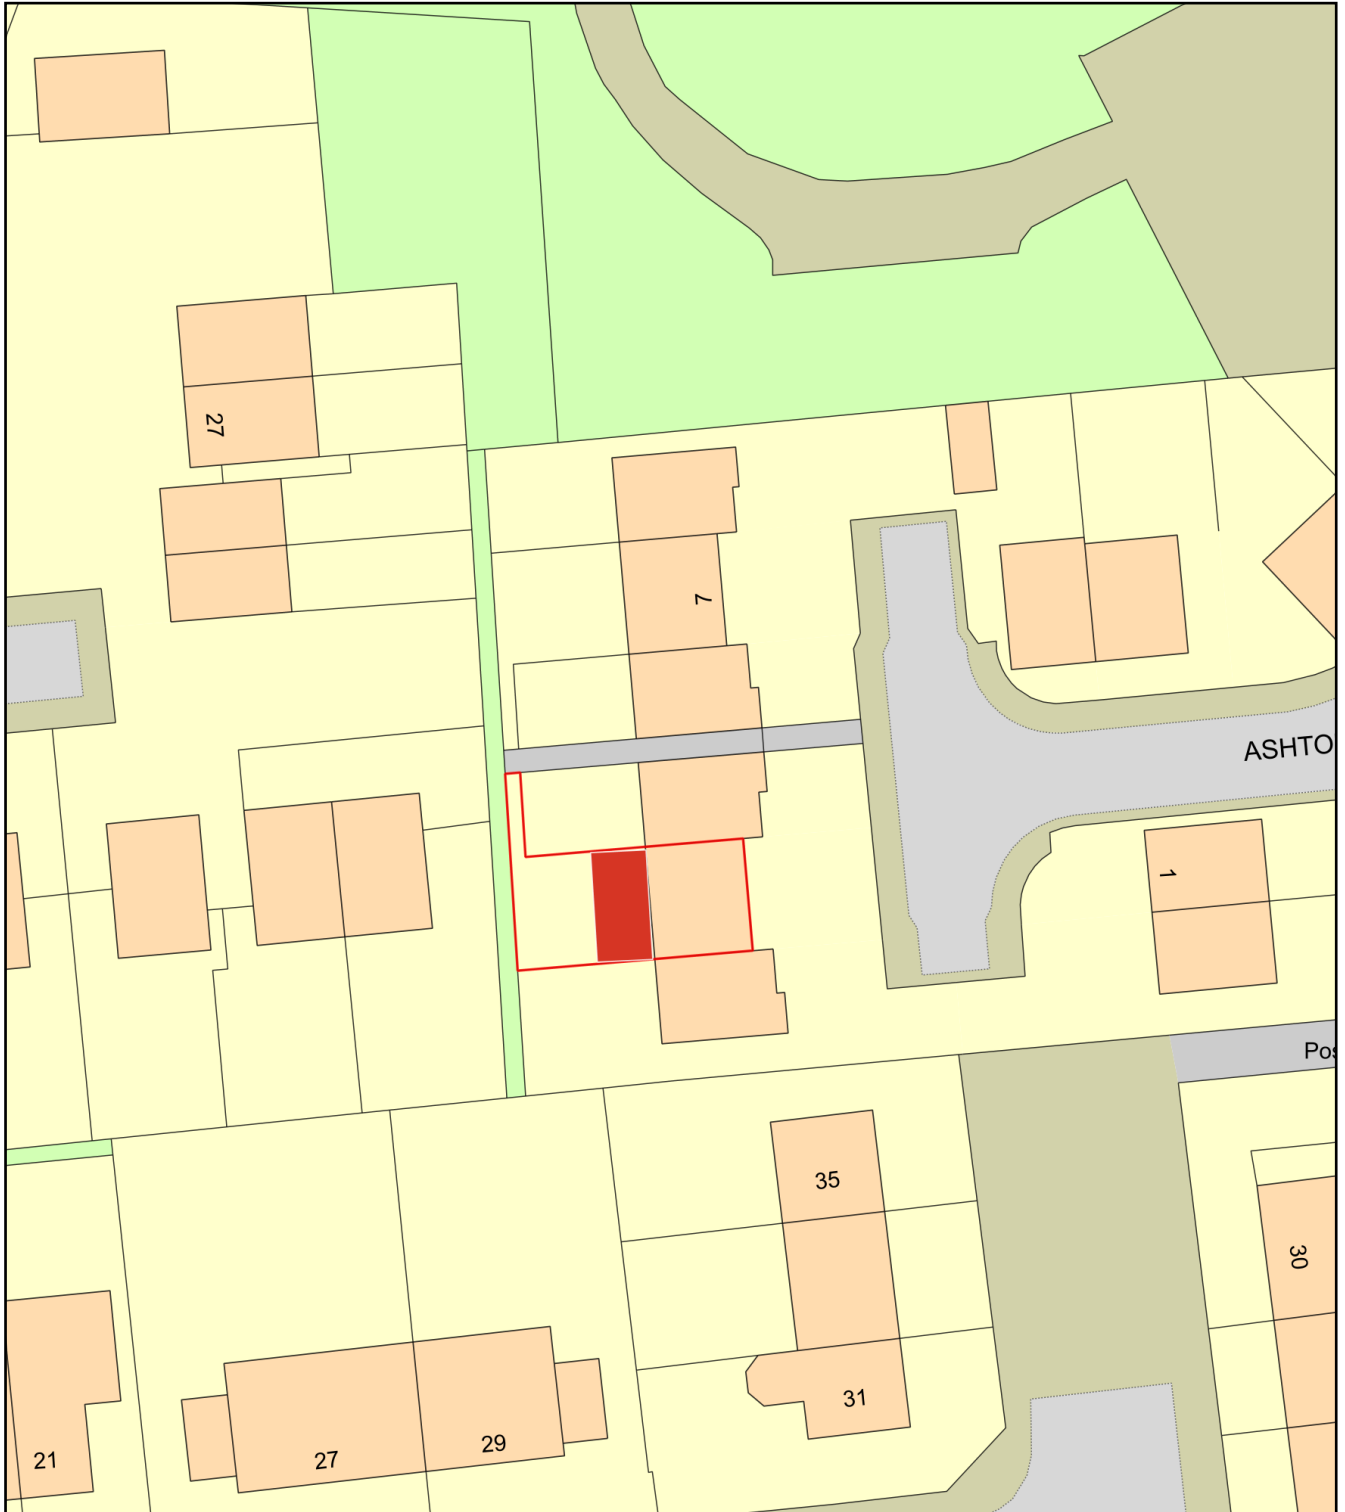

0 20
Metres

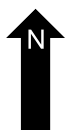

Plan Produced for: matt lloyd

Date Produced: 11 May 2022

Plan Reference Number: TQRQM22131154808205

Scale: 1:500 @ A4