


Plunkett 350461023

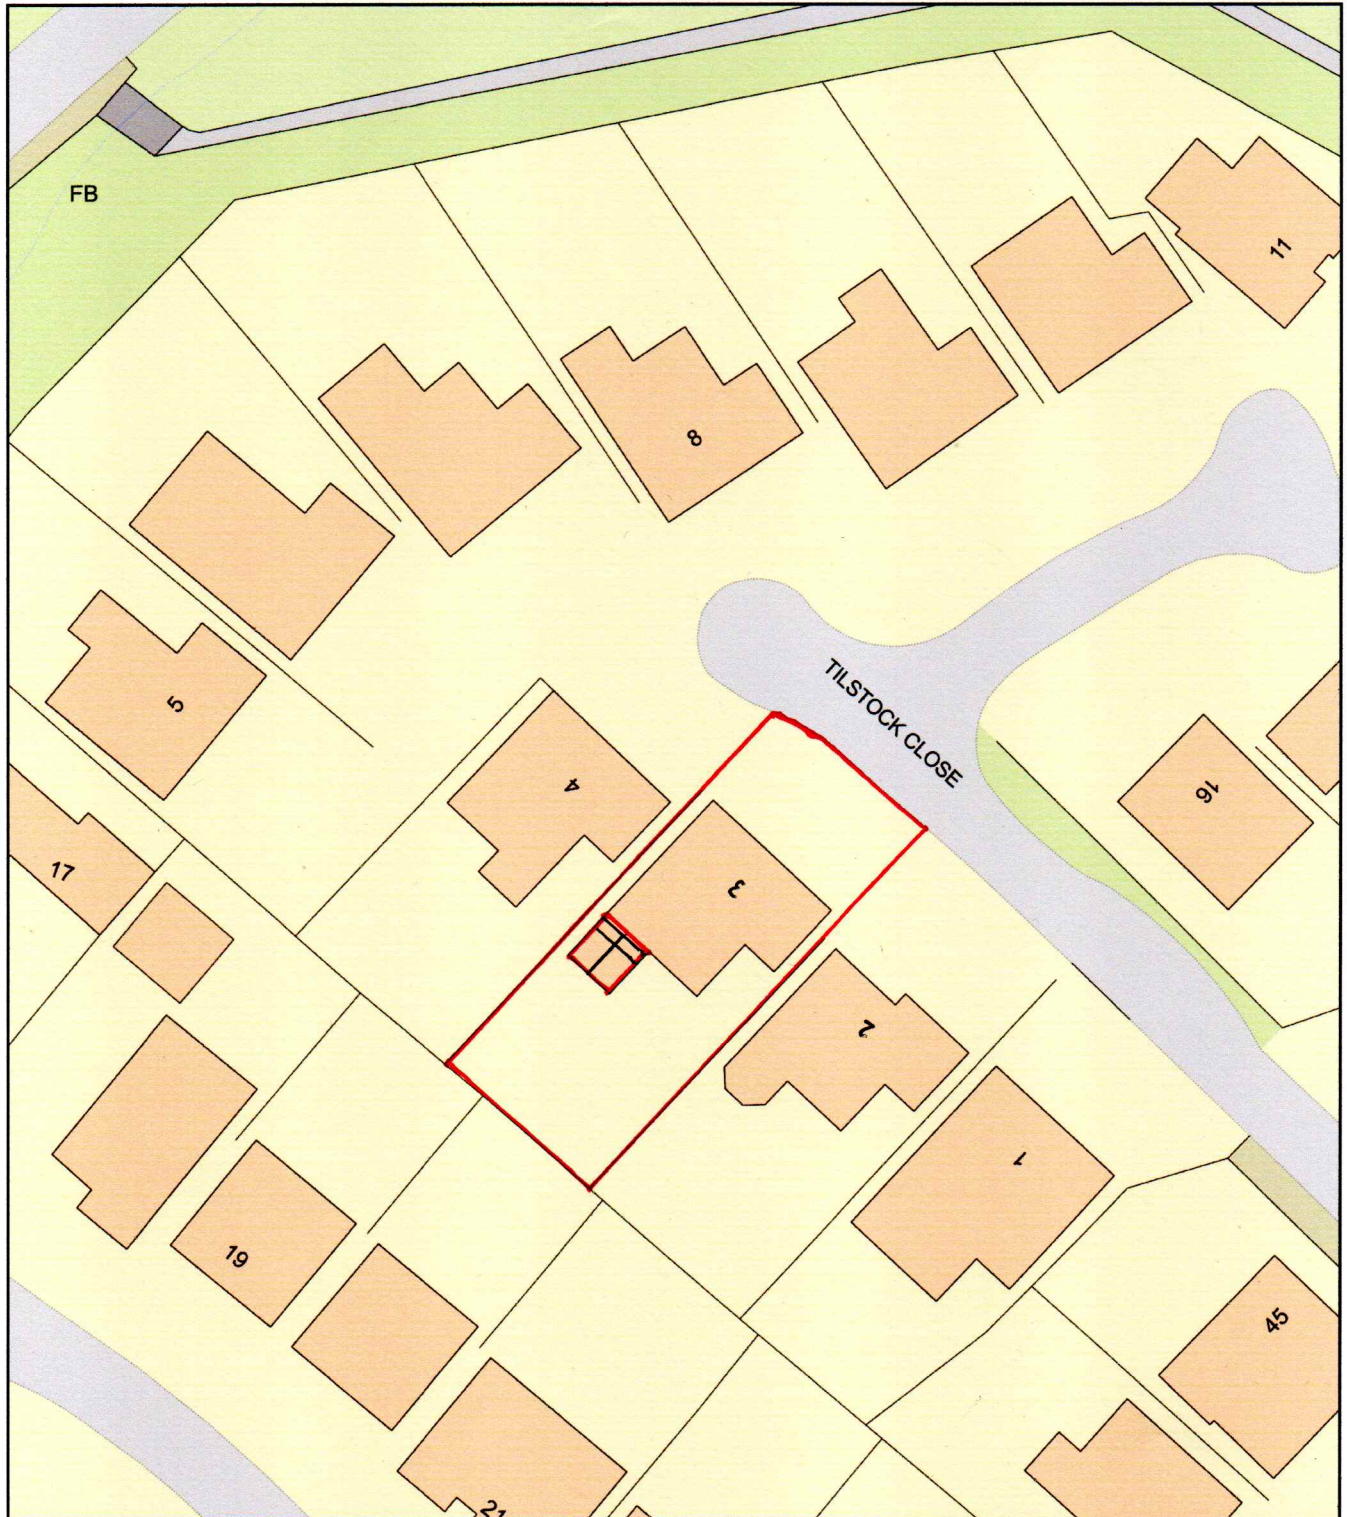

0 20
Metres



Plan Produced for: Clearview Home Improvements

Date Produced: 26 Oct 2023

Plan Reference Number: TQRQM23299134958018

Scale: 1:500 @ A4